



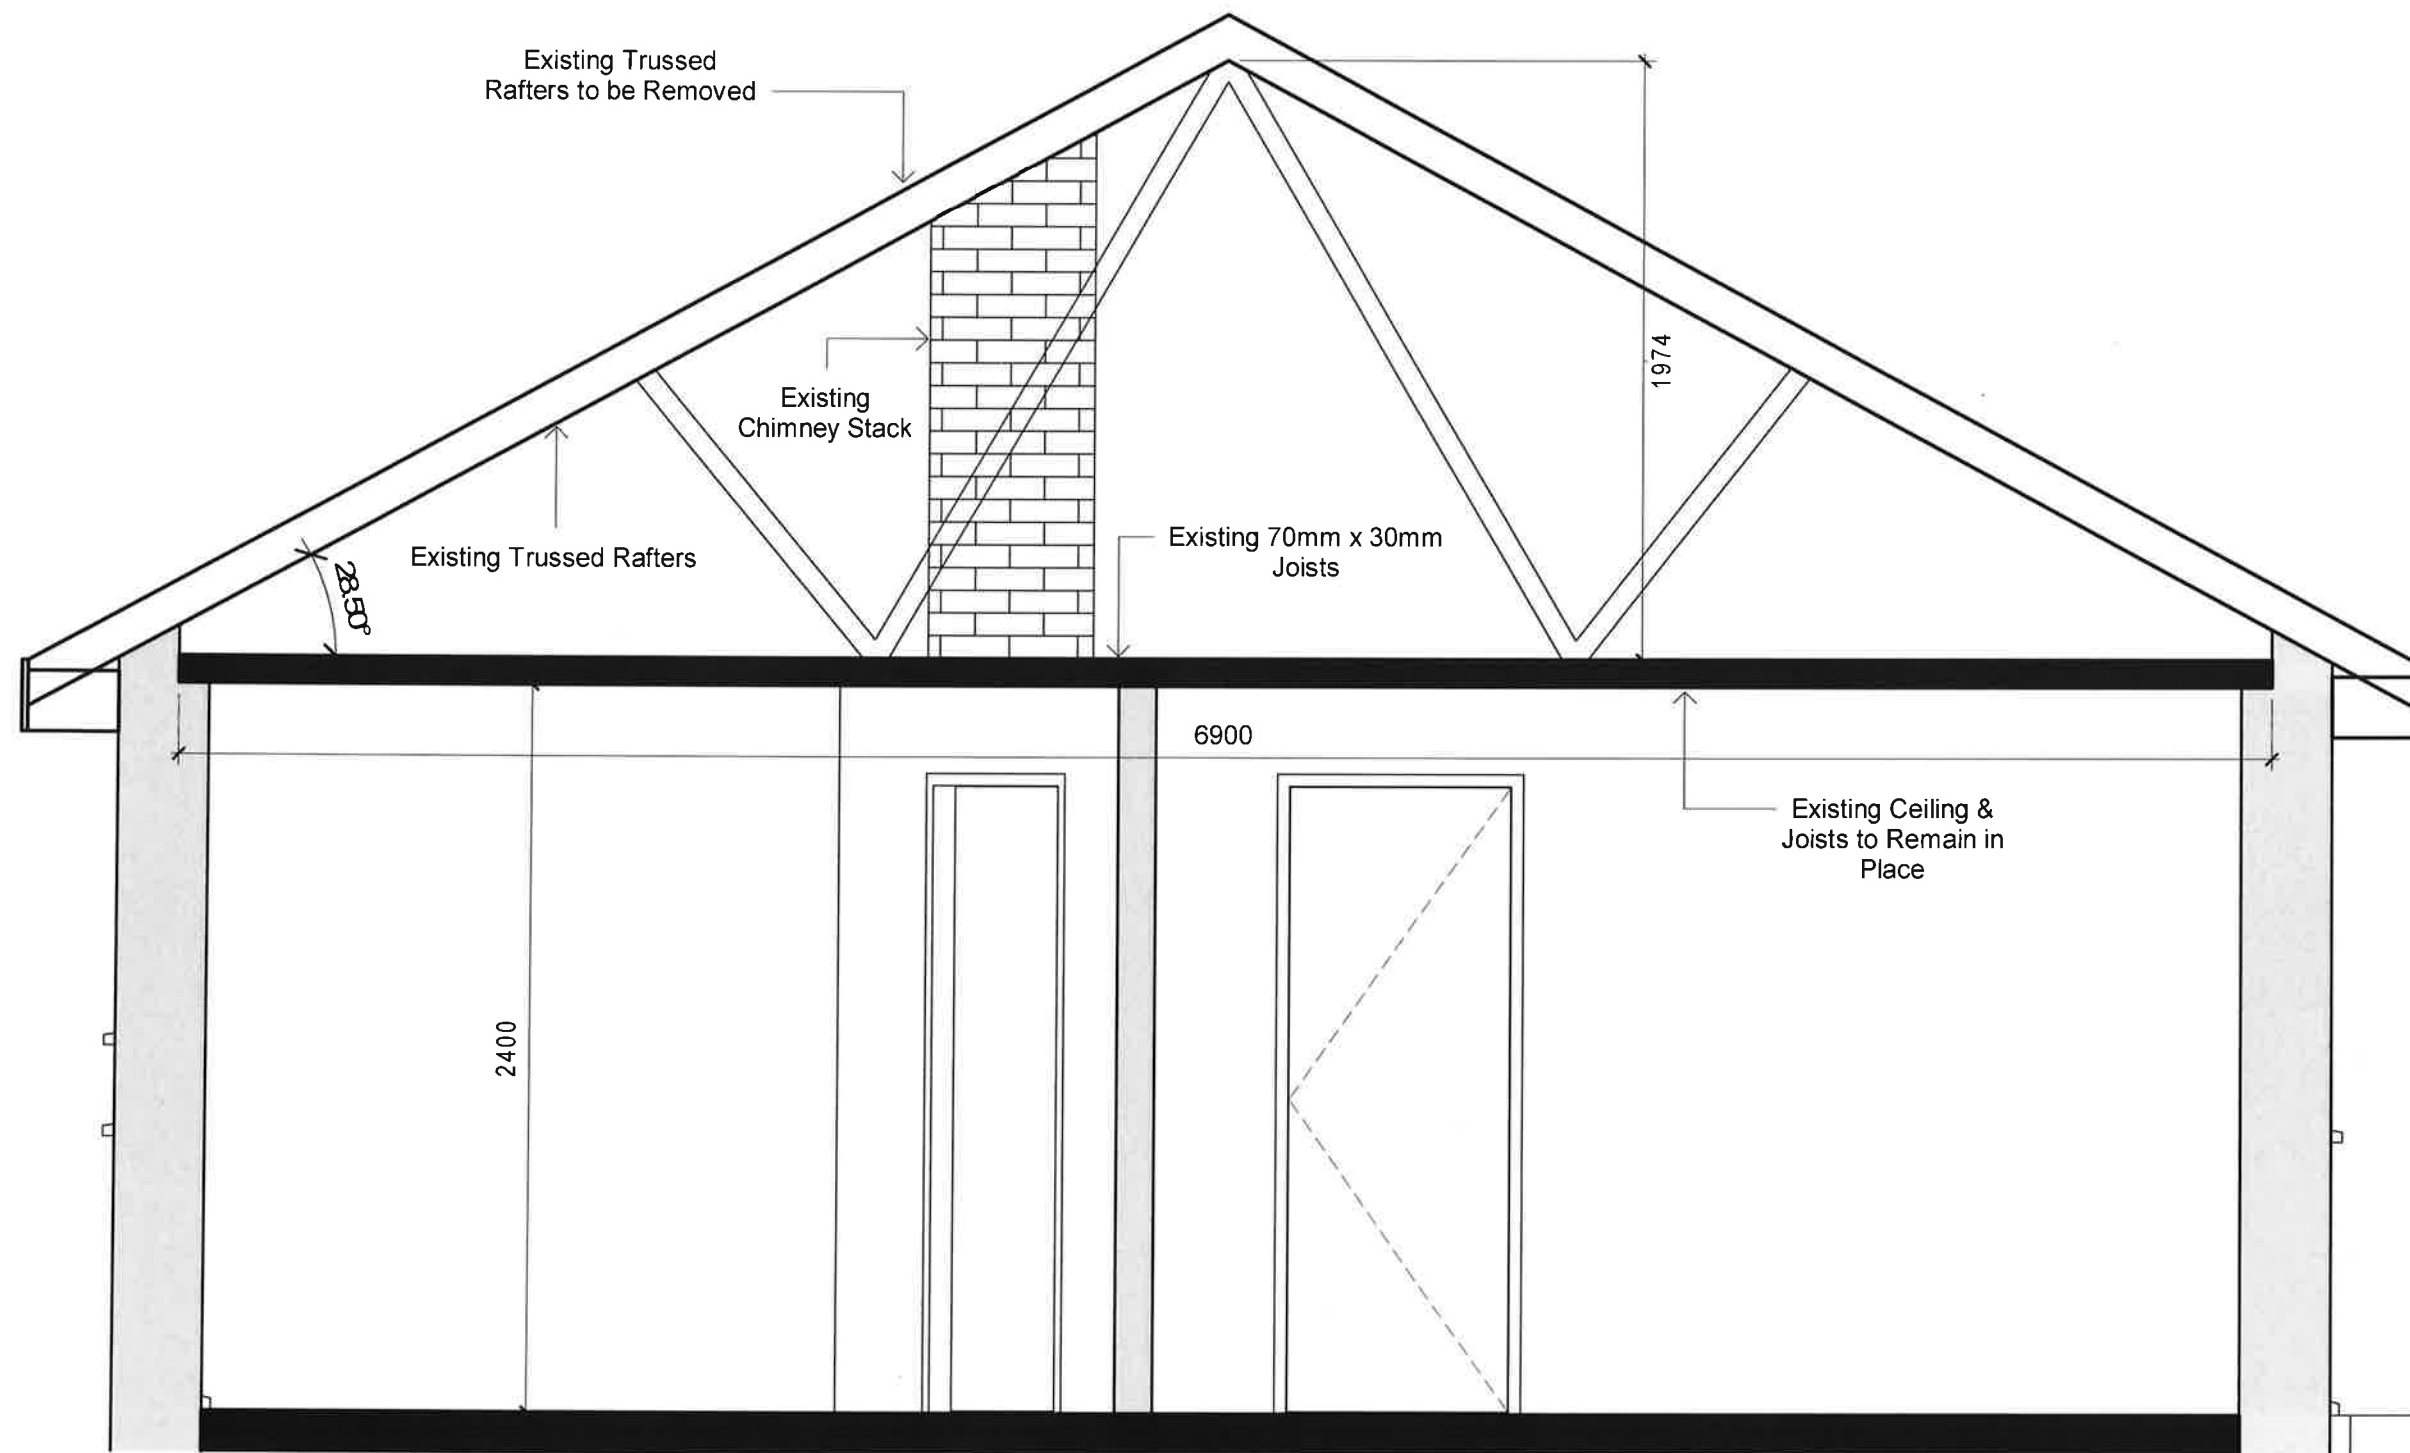

Existing Section

1 : 25

NOTES:

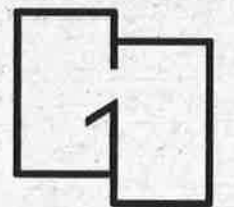

GARETH OWEN
CONCEPT DESIGNS

DRAWING STATUS

Planning

PROJECT

9 Pine Valley - Dormer Loft
Conversion - Option C

TITLE

Existing Section

CLIENT

Mr & Mrs Wilkinson

DRAWN BY
Gareth Owen

DATE
22.10.19

SCALE (@A3)
1 : 25

PROJECT NO.
GOCD SAW 01

DRAWING NO.
A300

REV
P1

GO CONCEPT DESIGNS, 8 DARWIN RD, PORT TALBOT, SA12 6BT
GOConceptDesigns@hotmail.com