



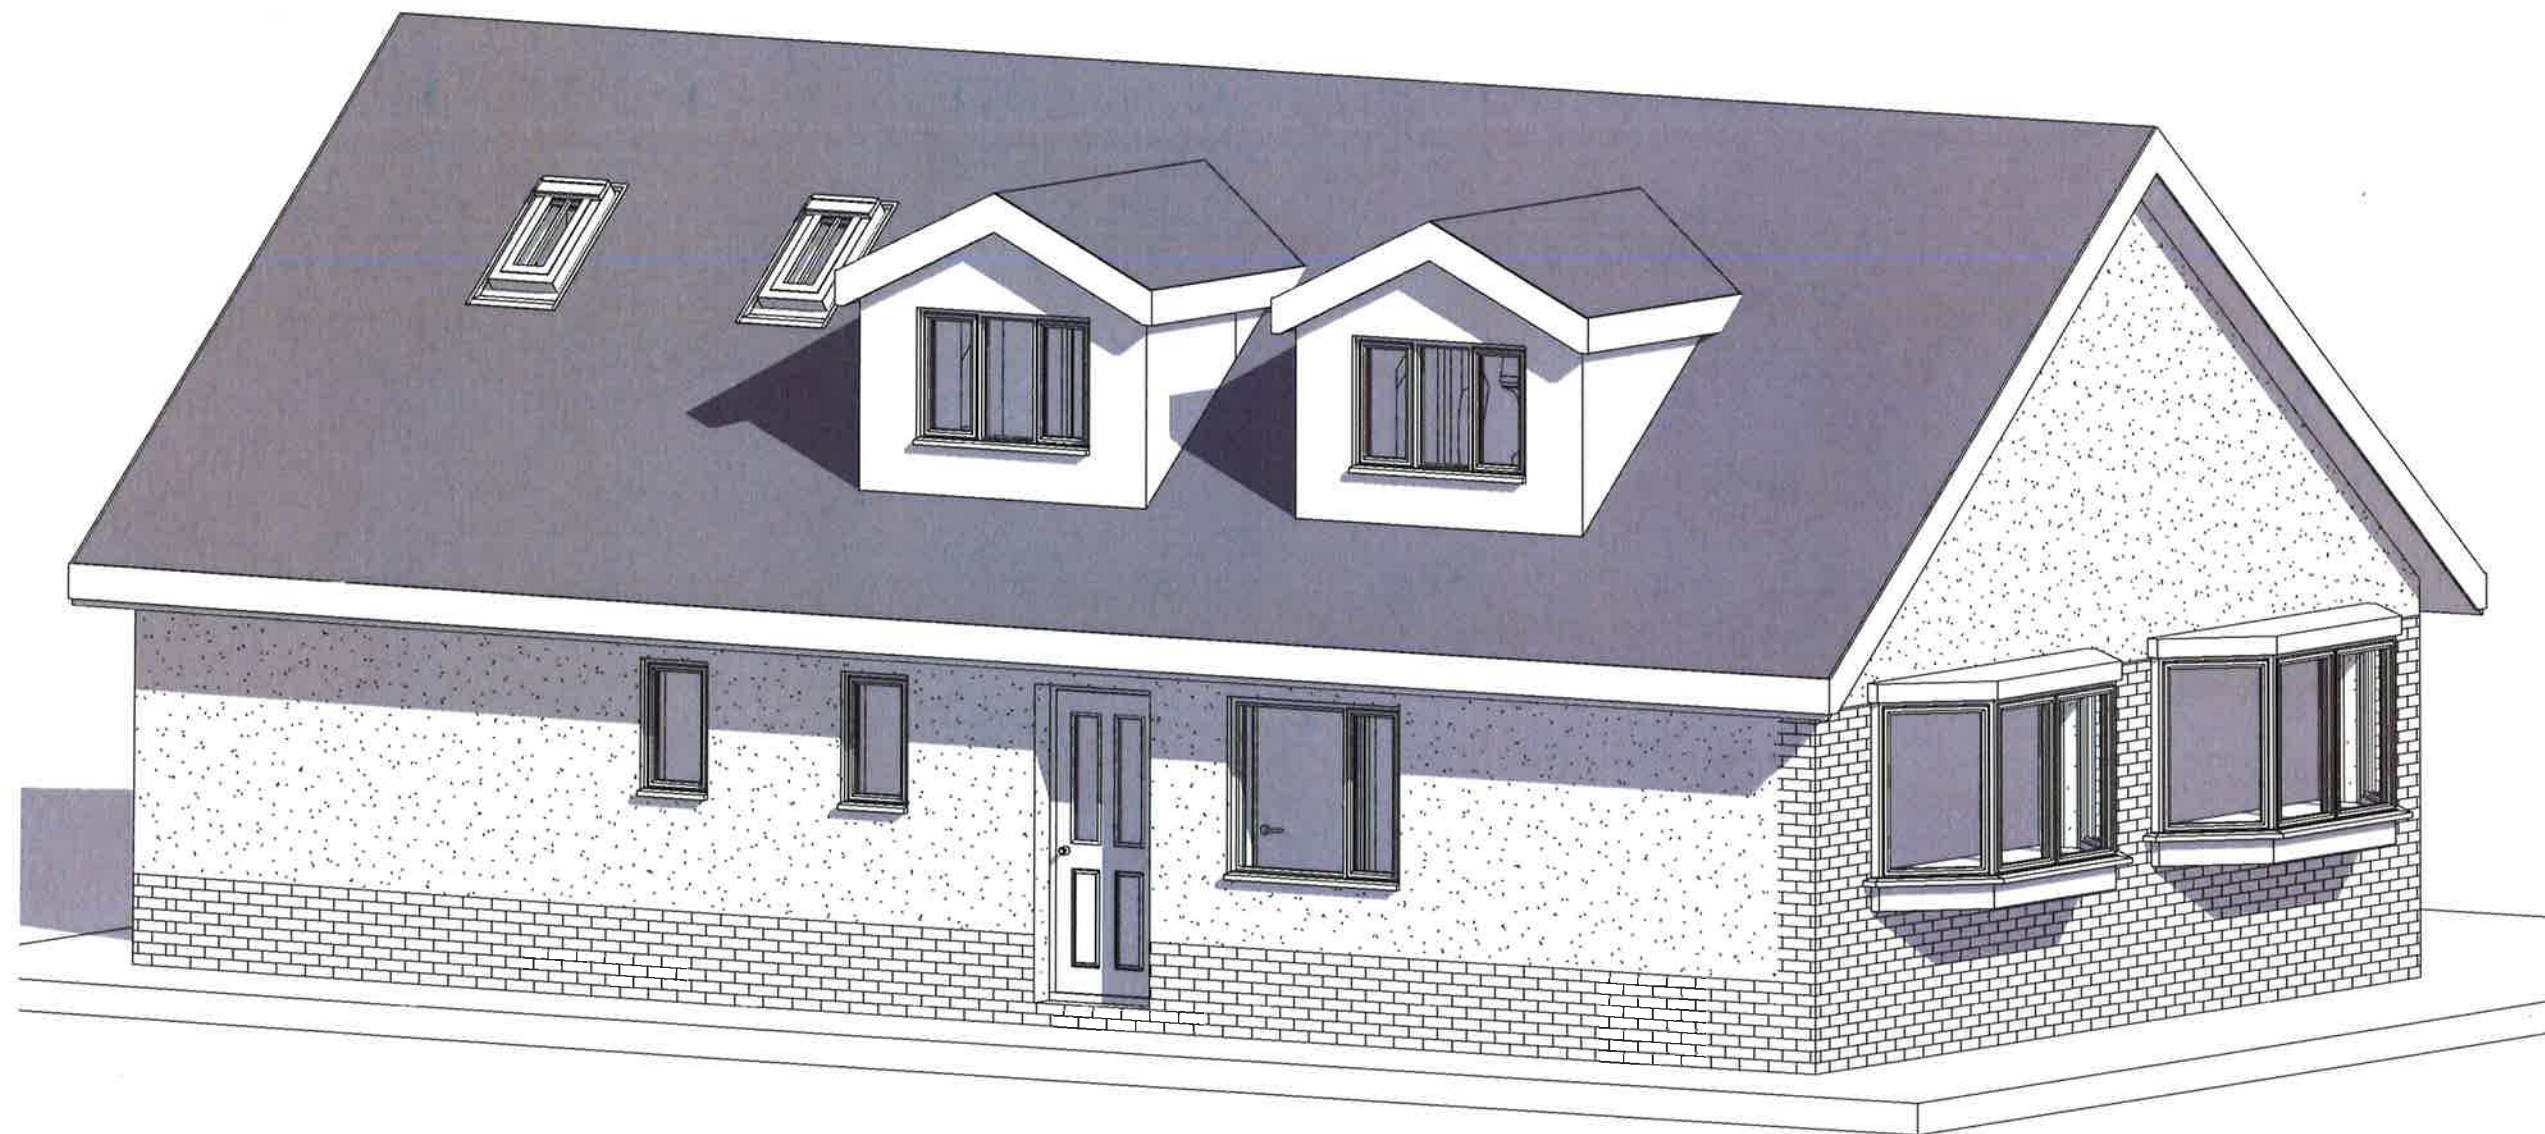

NOTES:

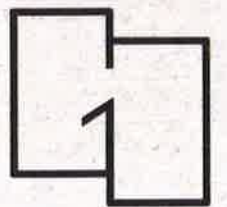

GARETH OWEN
CONCEPT DESIGNS

DRAWING STATUS

Planning

PROJECT

9 Pine Valley - Dormer Loft
Conversion - Option C

TITLE

Proposed 3D

CLIENT

Mr & Mrs Wilkinson

DRAWN BY Gareth Owen	DATE 22.10.19
SCALE (@A3)	PROJECT NO. GOCD SAW 01
DRAWING NO. A400	REV P2

GO CONCEPT DESIGNS, 9 DARWIN RD, PORT TALBOT, SA12 6BT
GOConceptDesigns@hotmail.com