


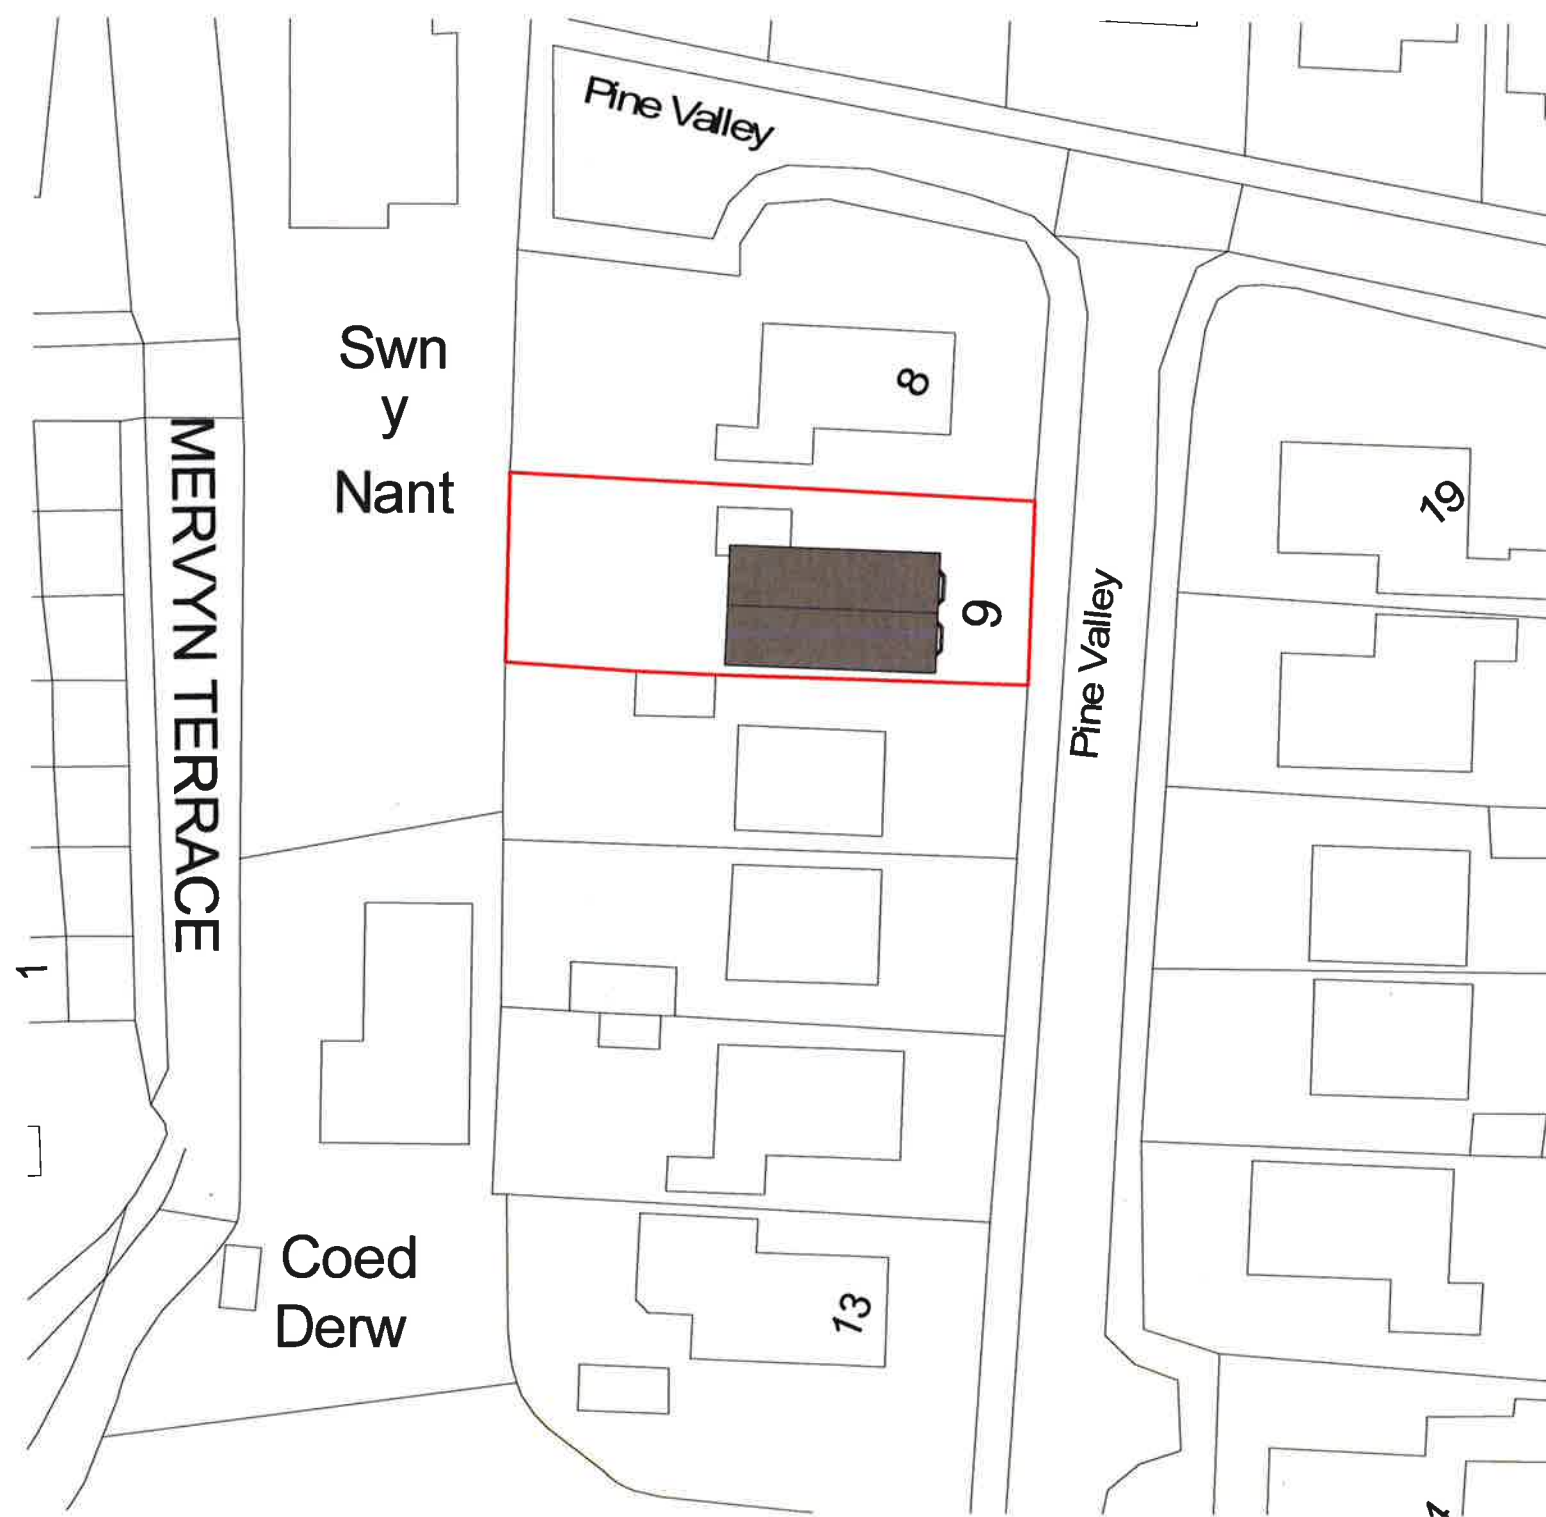

1 Location Plan

1 : 500

NOTES:

Bo/19/5491

30 OCT 2019



DRAWING STATUS

Planning

PROJECT

9 Pine Valley Dormer Loft Conversion

TITLE

Location Plan

CLIENT

Mr & Mrs Wilkinson

DRAWN BY
Gareth Owen

DATE
30.10.19

SCALE (@A3)
1 : 500

PROJECT NO.
GOCD SAW01

DRAWING NO.
A100 SITE

REV
P2

GO CONCEPT DESIGNS, 9 DARWIN RD, PORT TALBOT, SA12 6BT
GOConceptDesigns@hotmail.com