


20 0 20 40 60 80 100m




1:2500

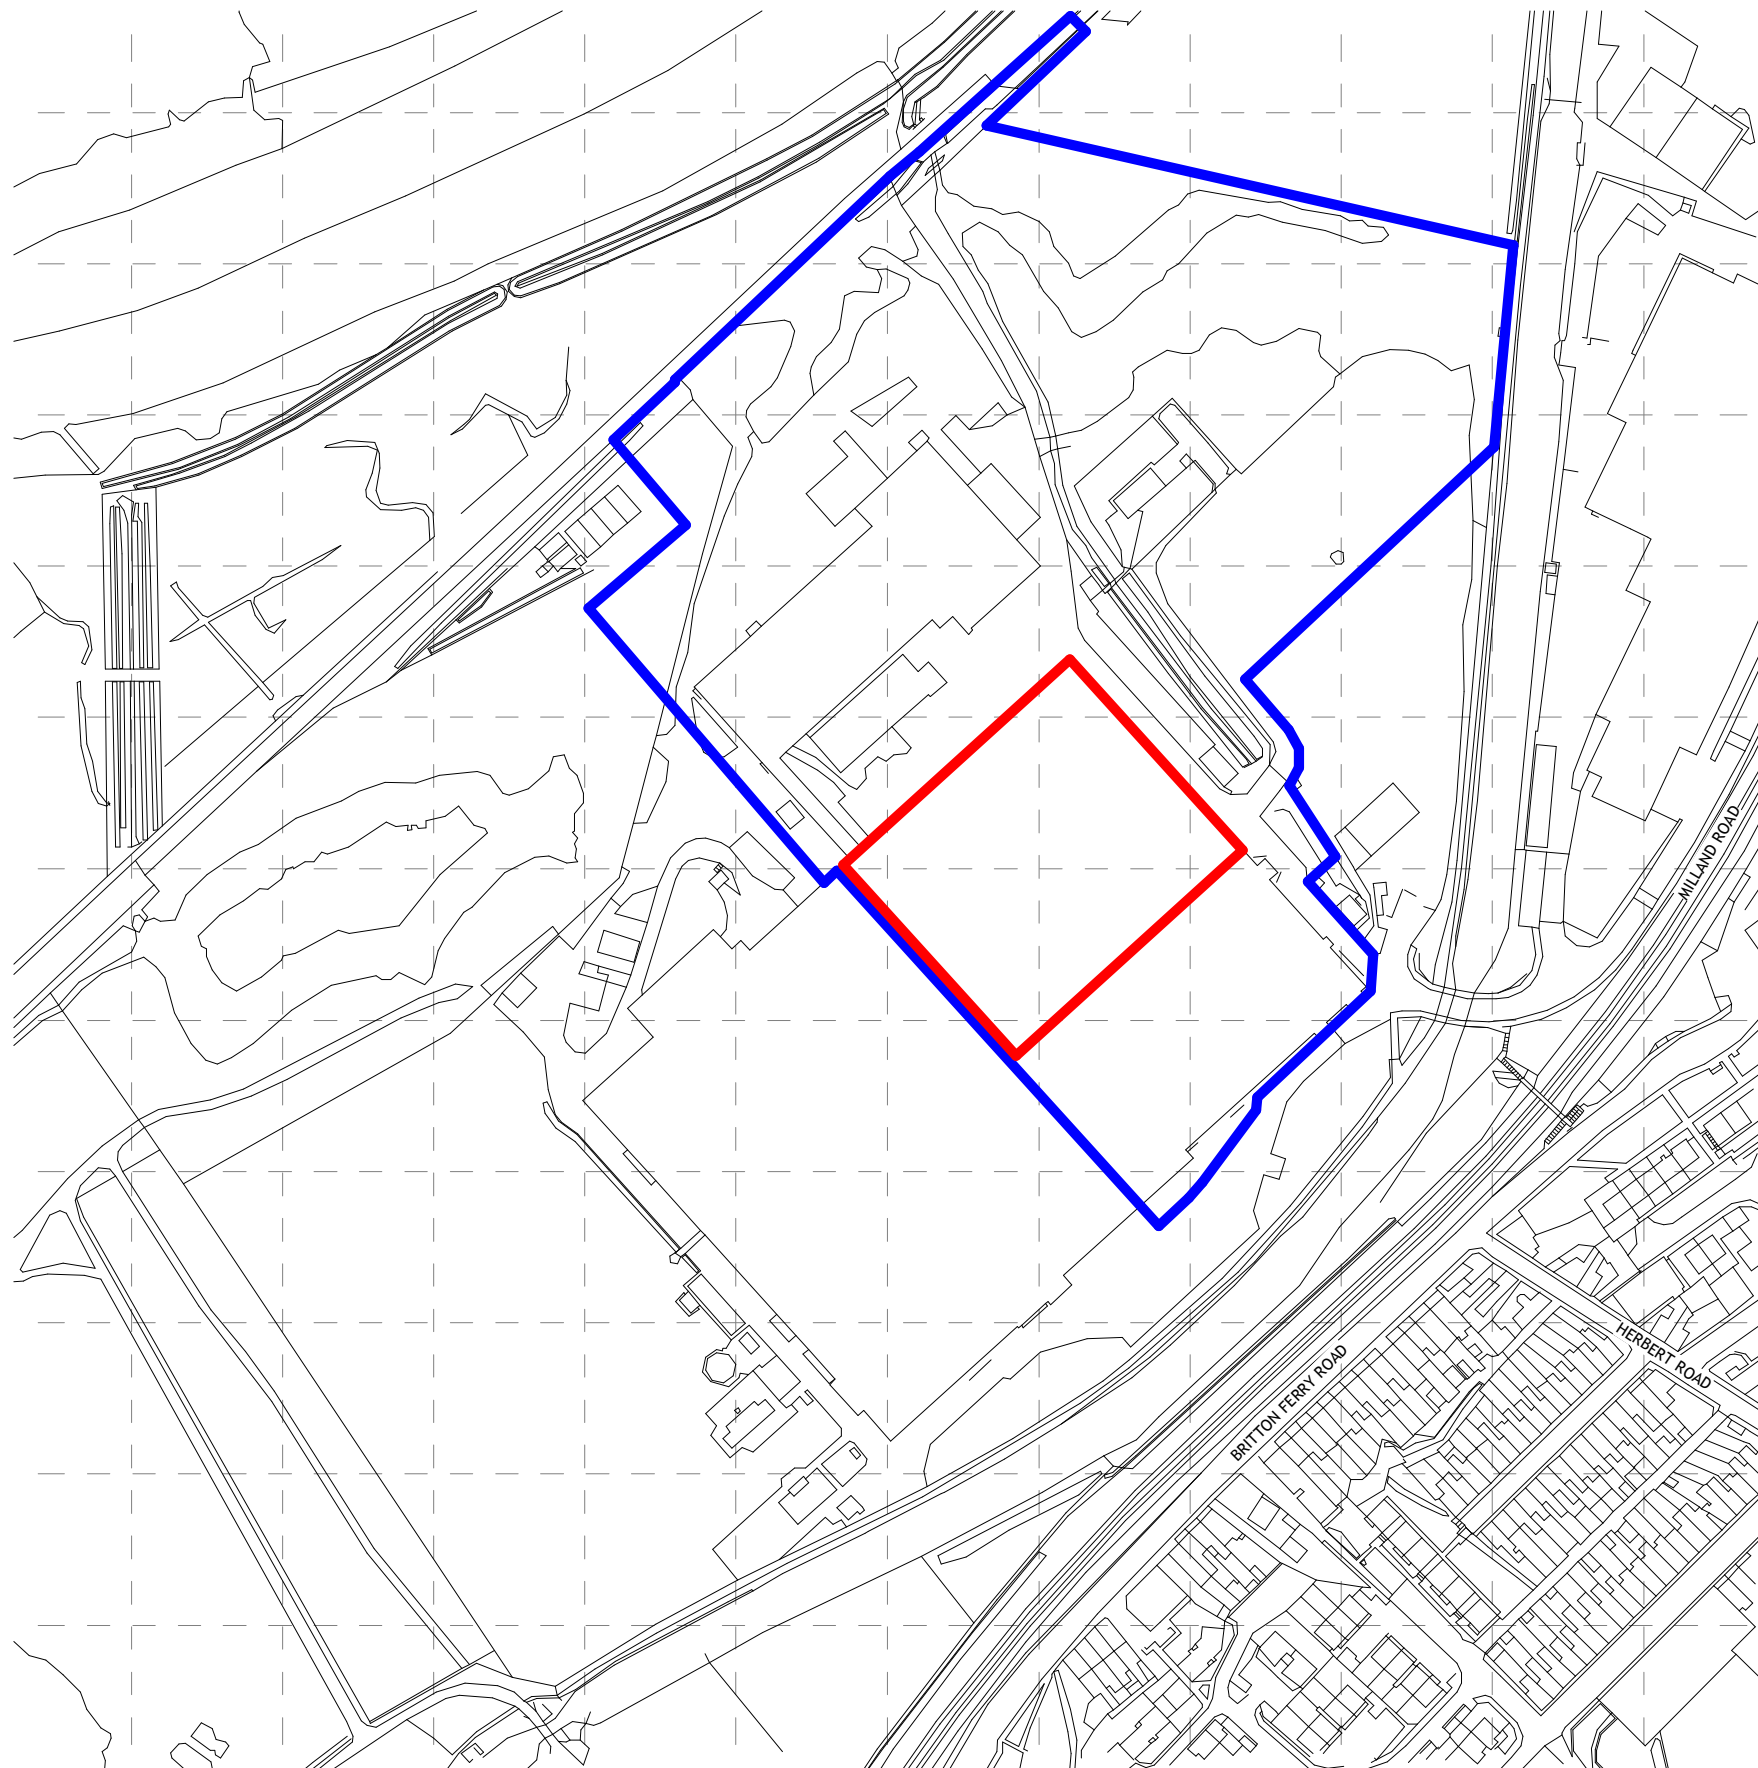

01 SITE LOCATION PLAN
1 : 2500

Copyright © 2019

Notes:
Do not scale this drawing. Check all dimensions on site. Any discrepancies to be reported back to the Architect for clarity.

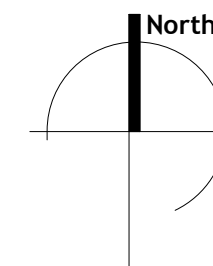

Rev Revision By Date

Client:



Project:

METALBOX

Job Number: L848

Date: 18.03.19

Drawn by: PC

Dwg No: A130

SITE LOCATION PLAN

Revision:

Scale: 1 : 2500 @ A3

Drawing Status:

PLANNING



TONY KING
ARCHITECTS LTD

97a Glebe Street, Penarth
Vale of Glamorgan CF64 1EE

T: 02920 306400
www.tonykingarchitects.co.uk

18/03/2019 09:30:38