



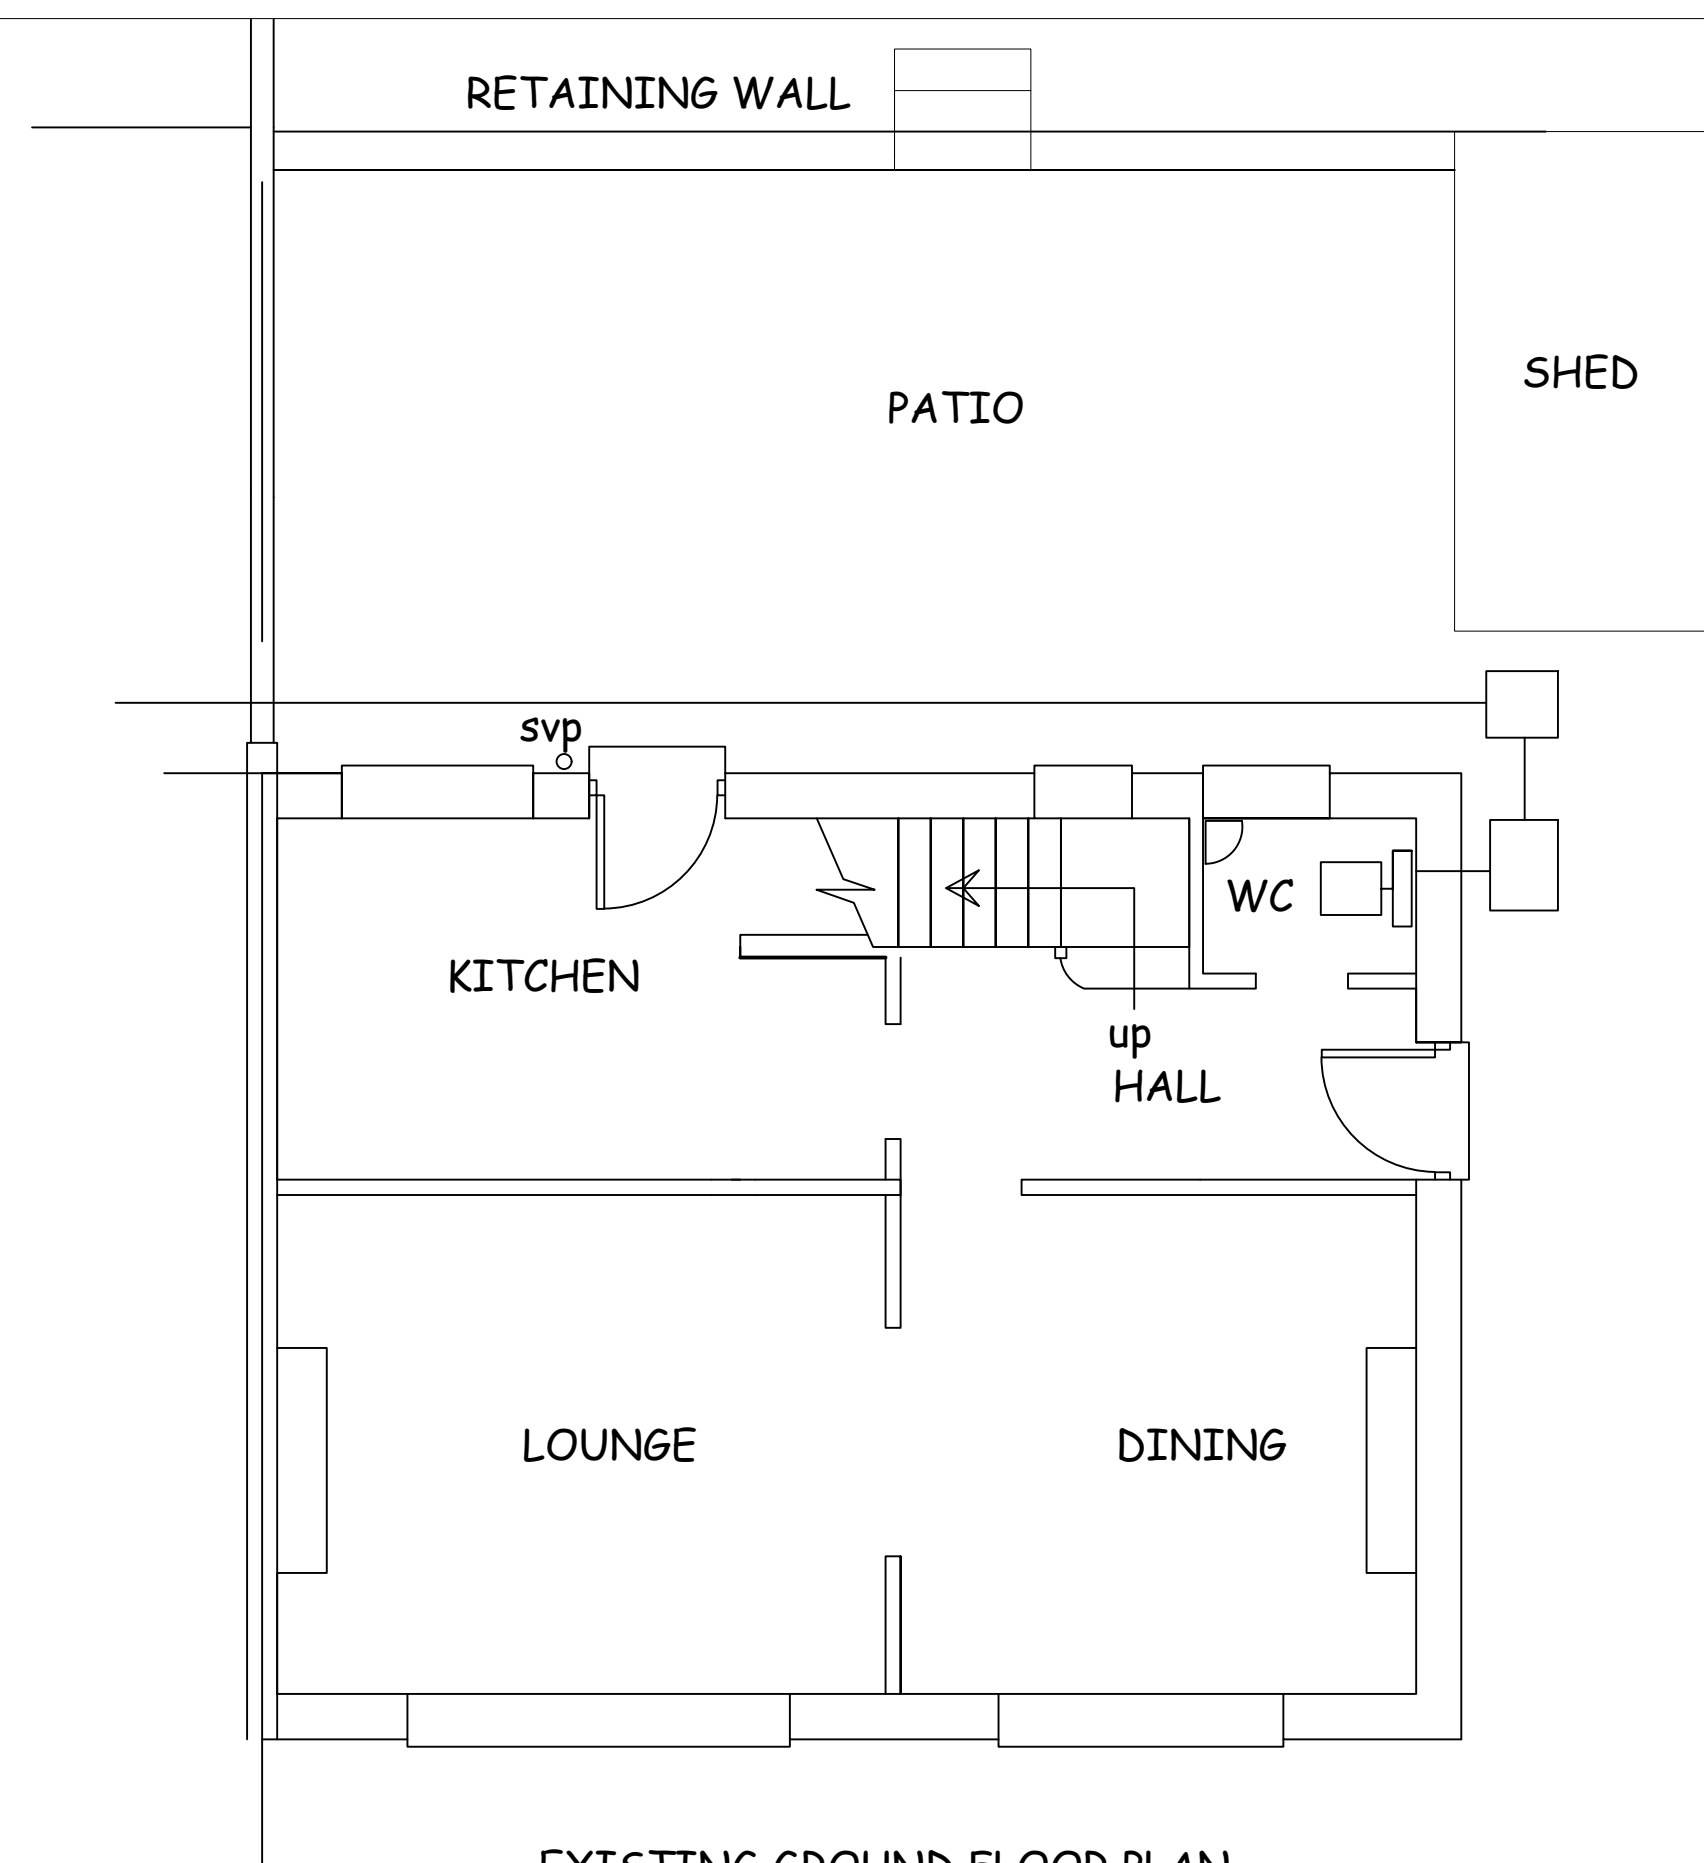


EXISTING GROUND FLOOR PLAN

6332


1504 1537 910 2380

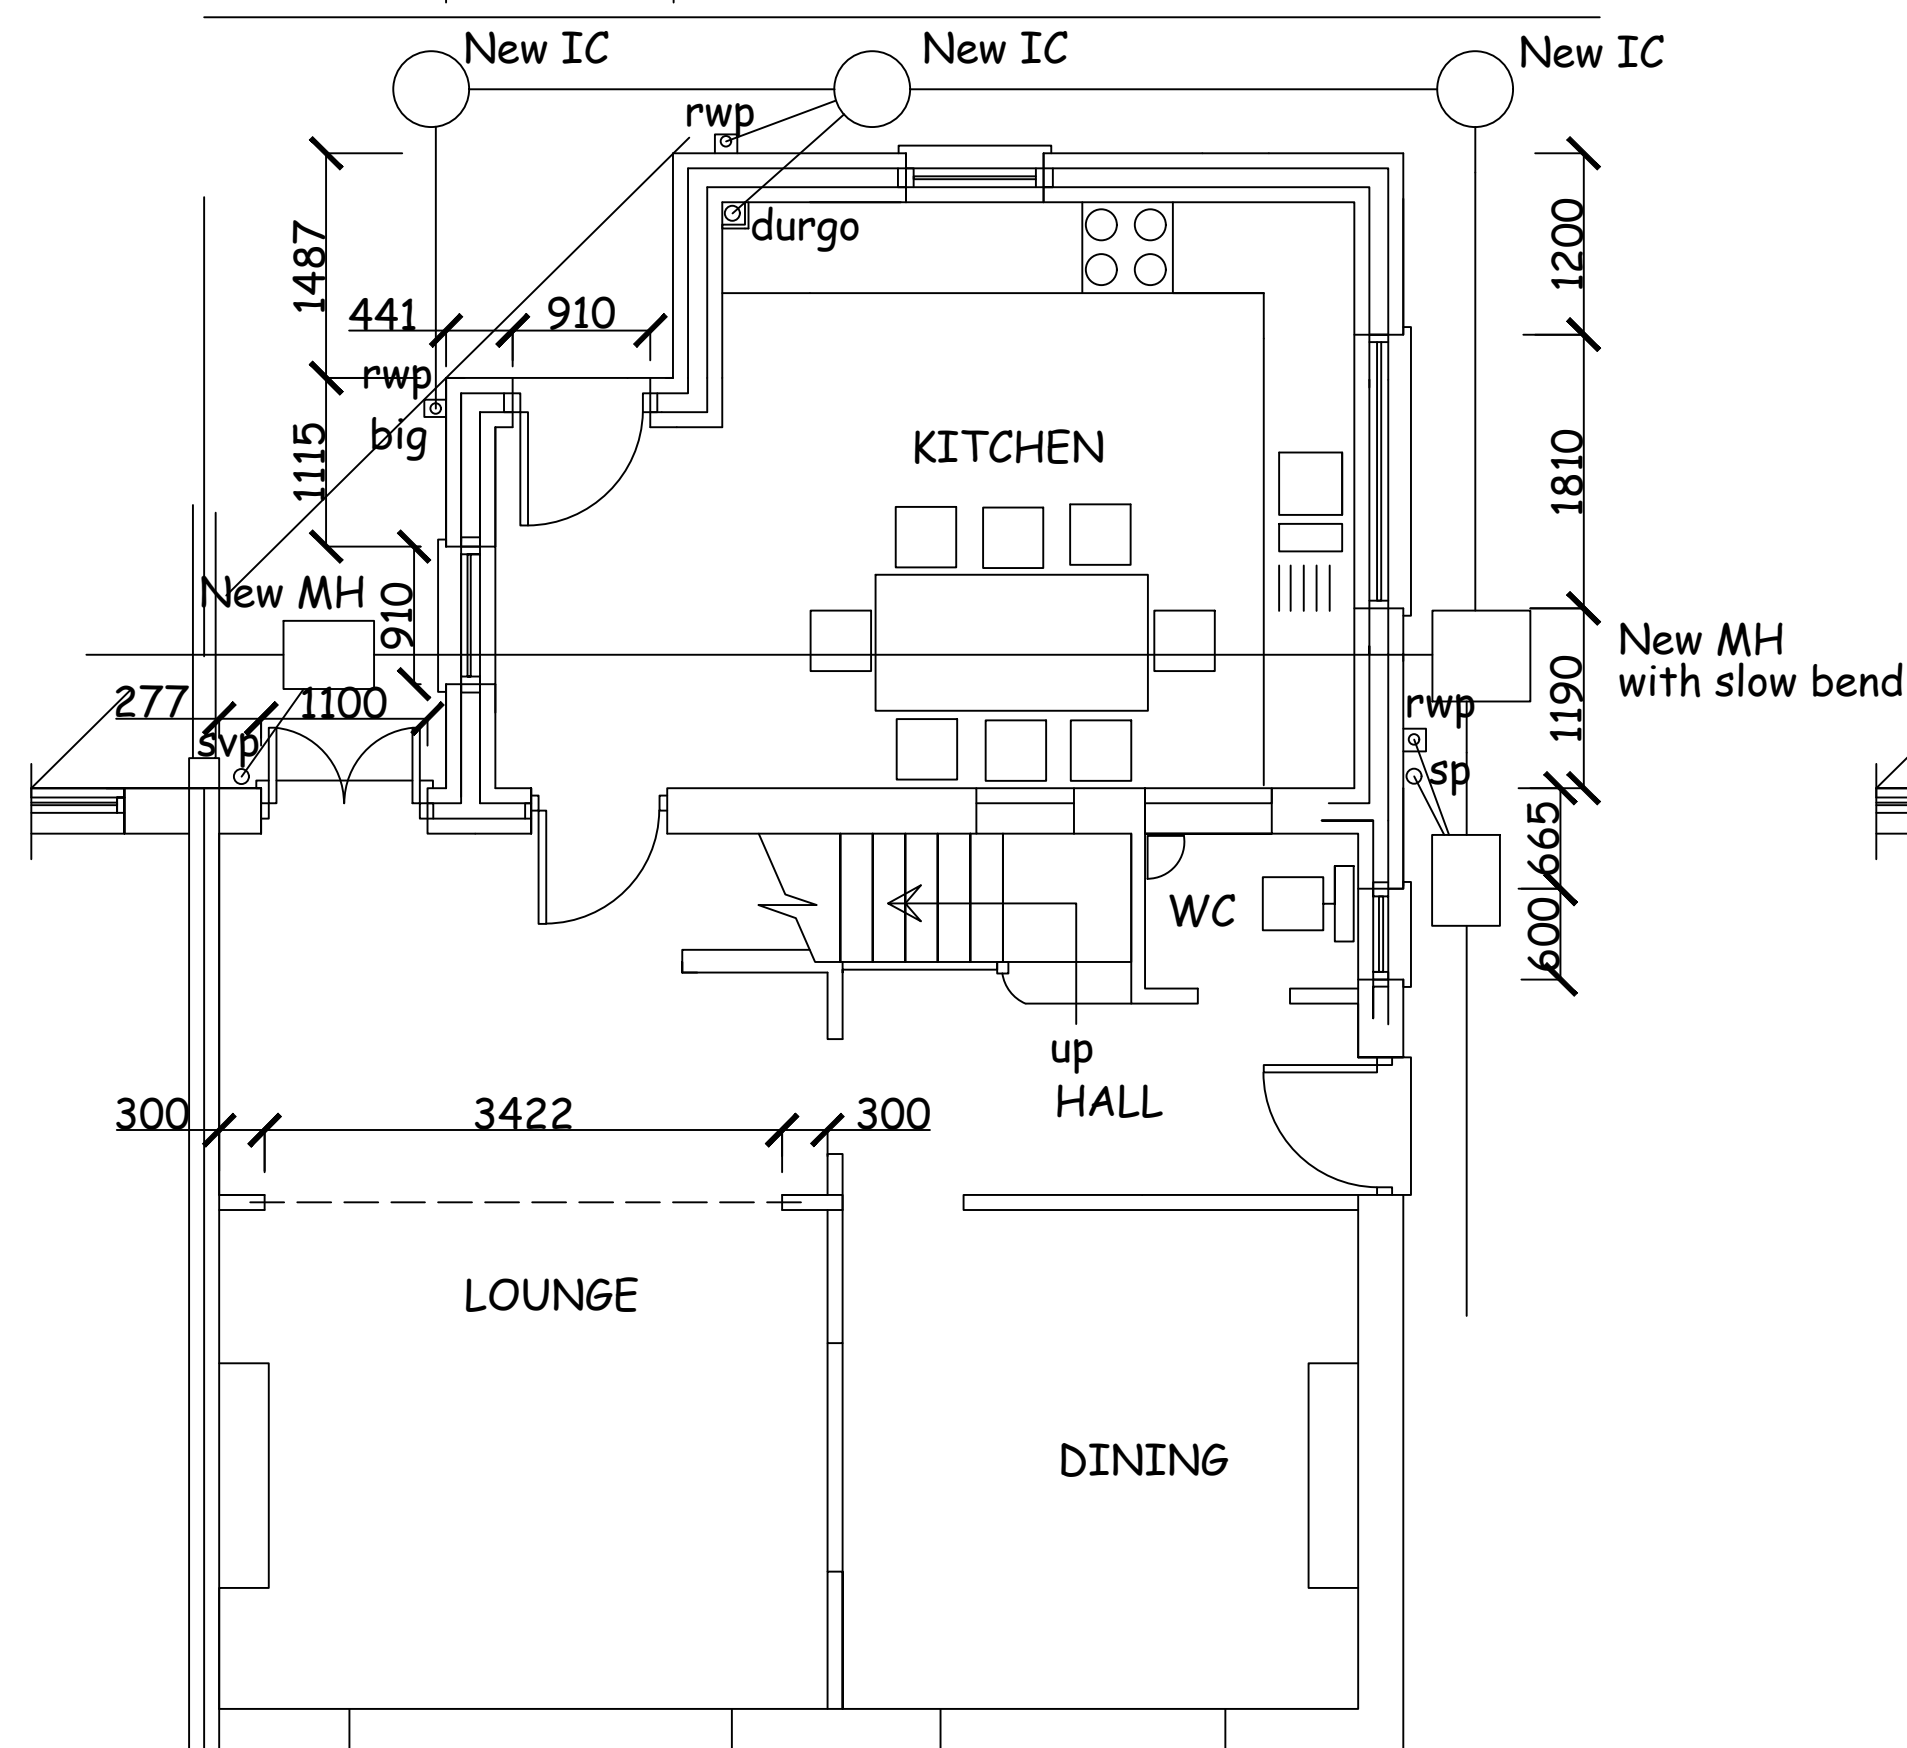

PROPOSED GROUND FLOOR PLAN

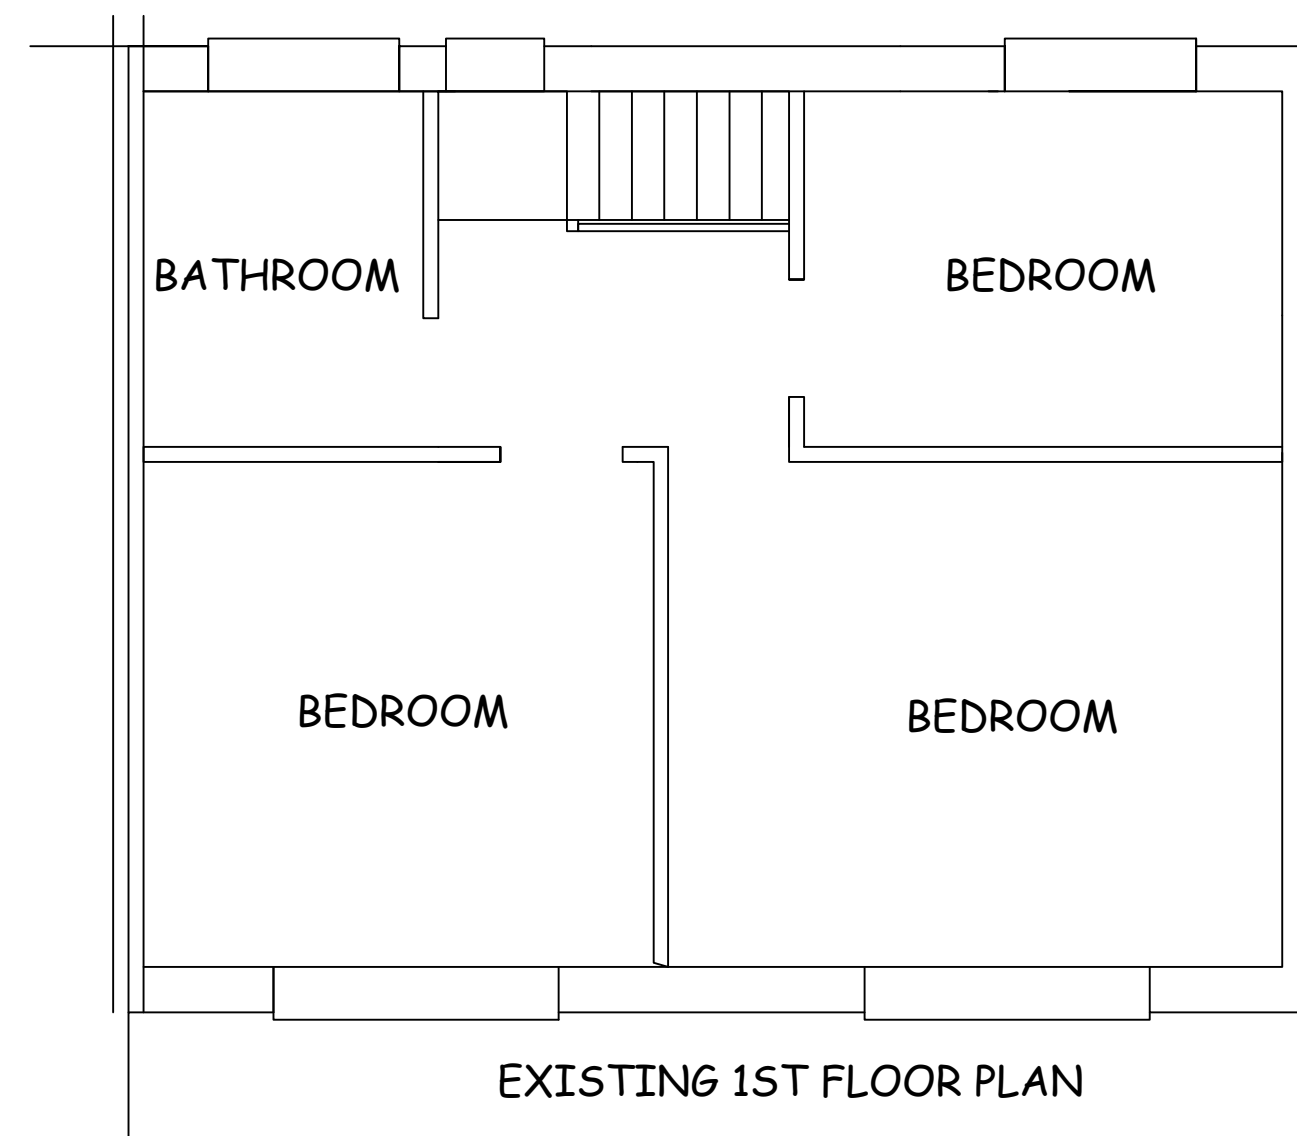

EXISTING 1ST FLOOR PLAN

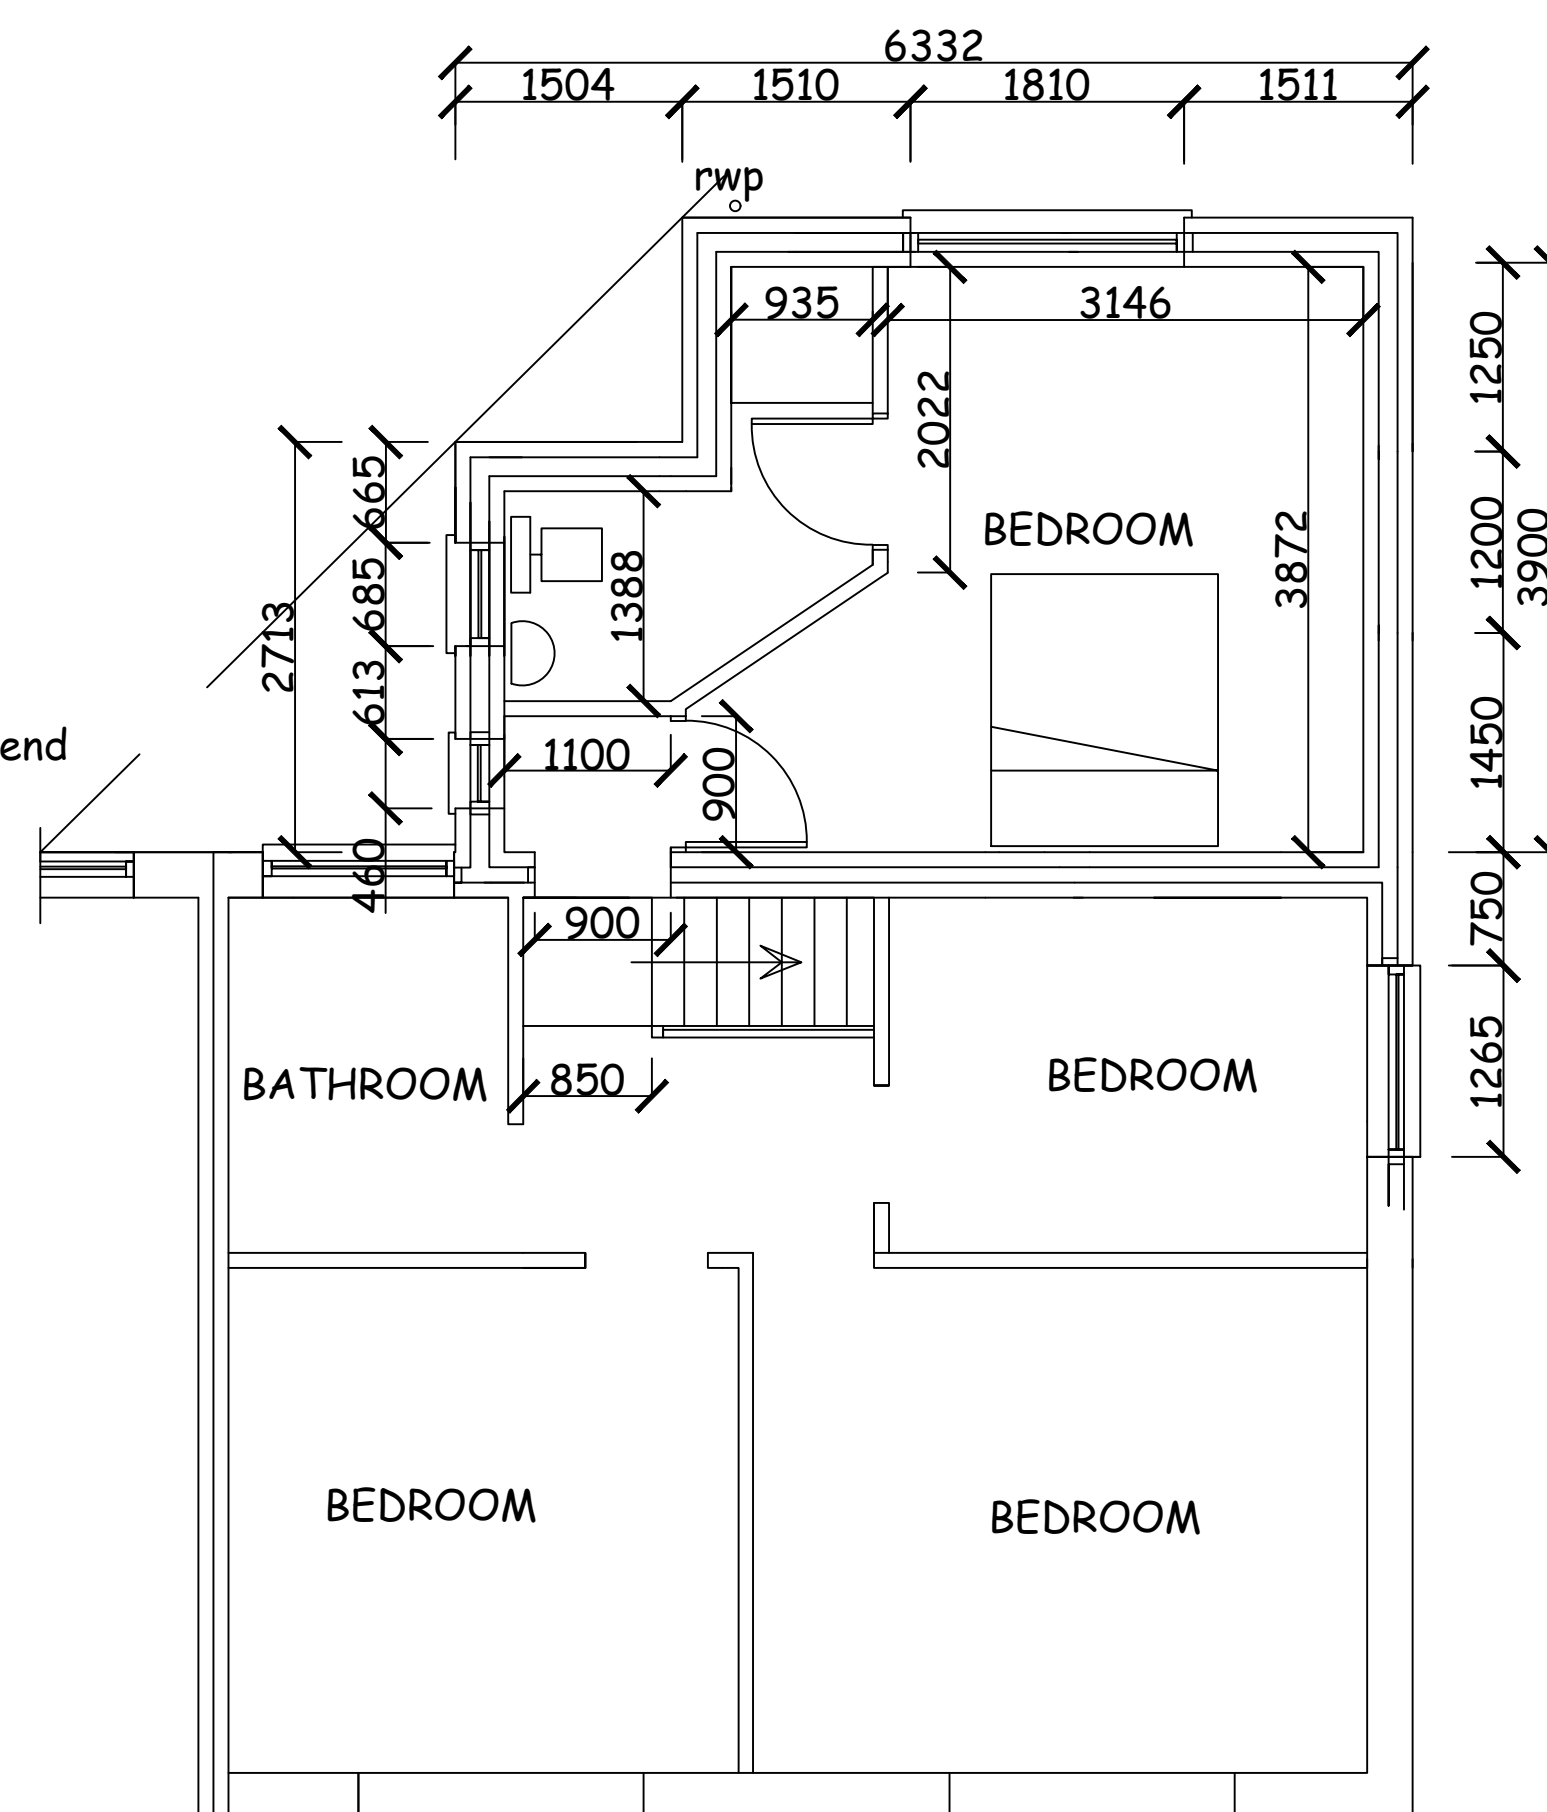

PROPOSED 1ST FLOOR PLAN

General Notes

No.	Revision/Issue	Date

Firm Name and Address

Project Name and Address

40 HEOL CAMLAS
CWMAYON
EXISTING & PROPOSED
GROUND & 1ST FLOOR PLANS

Project

Date
31.10.2019

Scale
1:50

Sheet

B-02