

Unit Number	Size (m ²)	Occupant
1	197.7	Coastal Housing Group
2	182.6	Port Talbot and Afan Women's Aid
3	149.2	Port Talbot and Afan Women's Aid
4	102.5	Tantastic Tanning Salon
5A	129.6	Nisa Cafe
5B	271.2	Nisa Shop

THIS IS A C.A.D. PRODUCED DRAWING AND SHOULD NOT BE AMENDED BY HAND.


NOTES

1. All dimensions in millimetres unless otherwise state

Key



Let

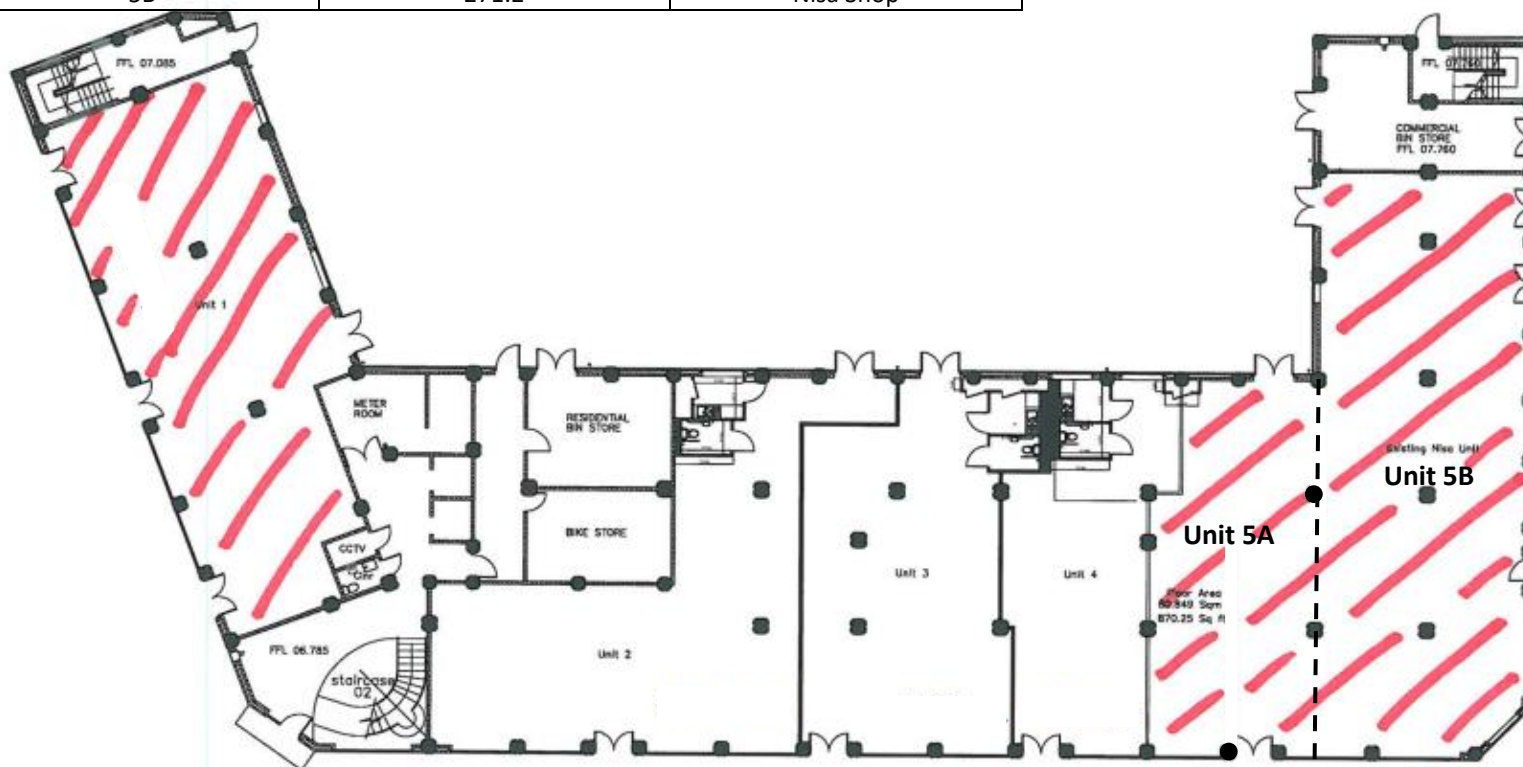

Rev Details Dr Date



Coastal Housing Group
Maintenance Department
3rd Floor
220 High Street
Swansea
SA1 1NW

Print

Custlers House
Port Talbot

Proposed Floor Layout

Drawn	GJM	Checked		Approved	
Date		Drawn		Date	
Sheet	1	125			
Drawing No.					