




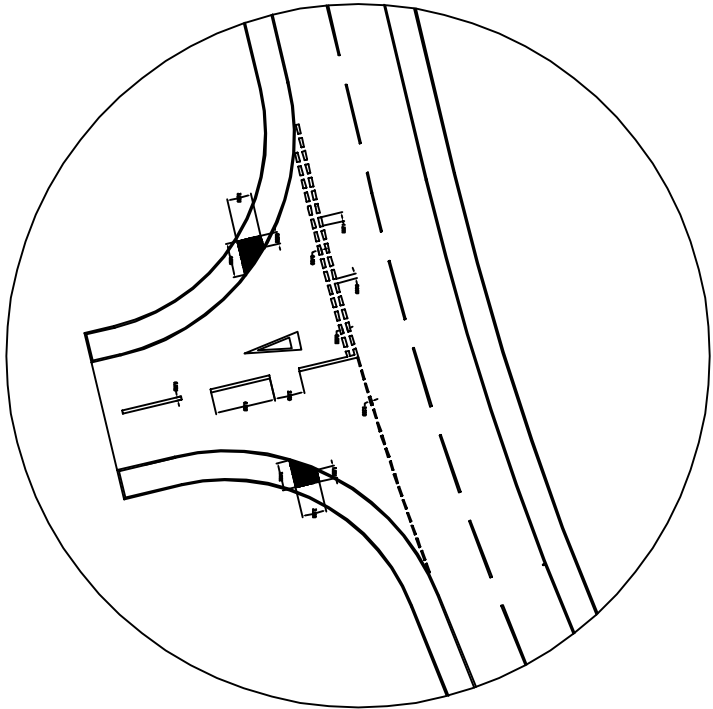


ACCESS JUNCTION MARKINGS
1:500 @ A2

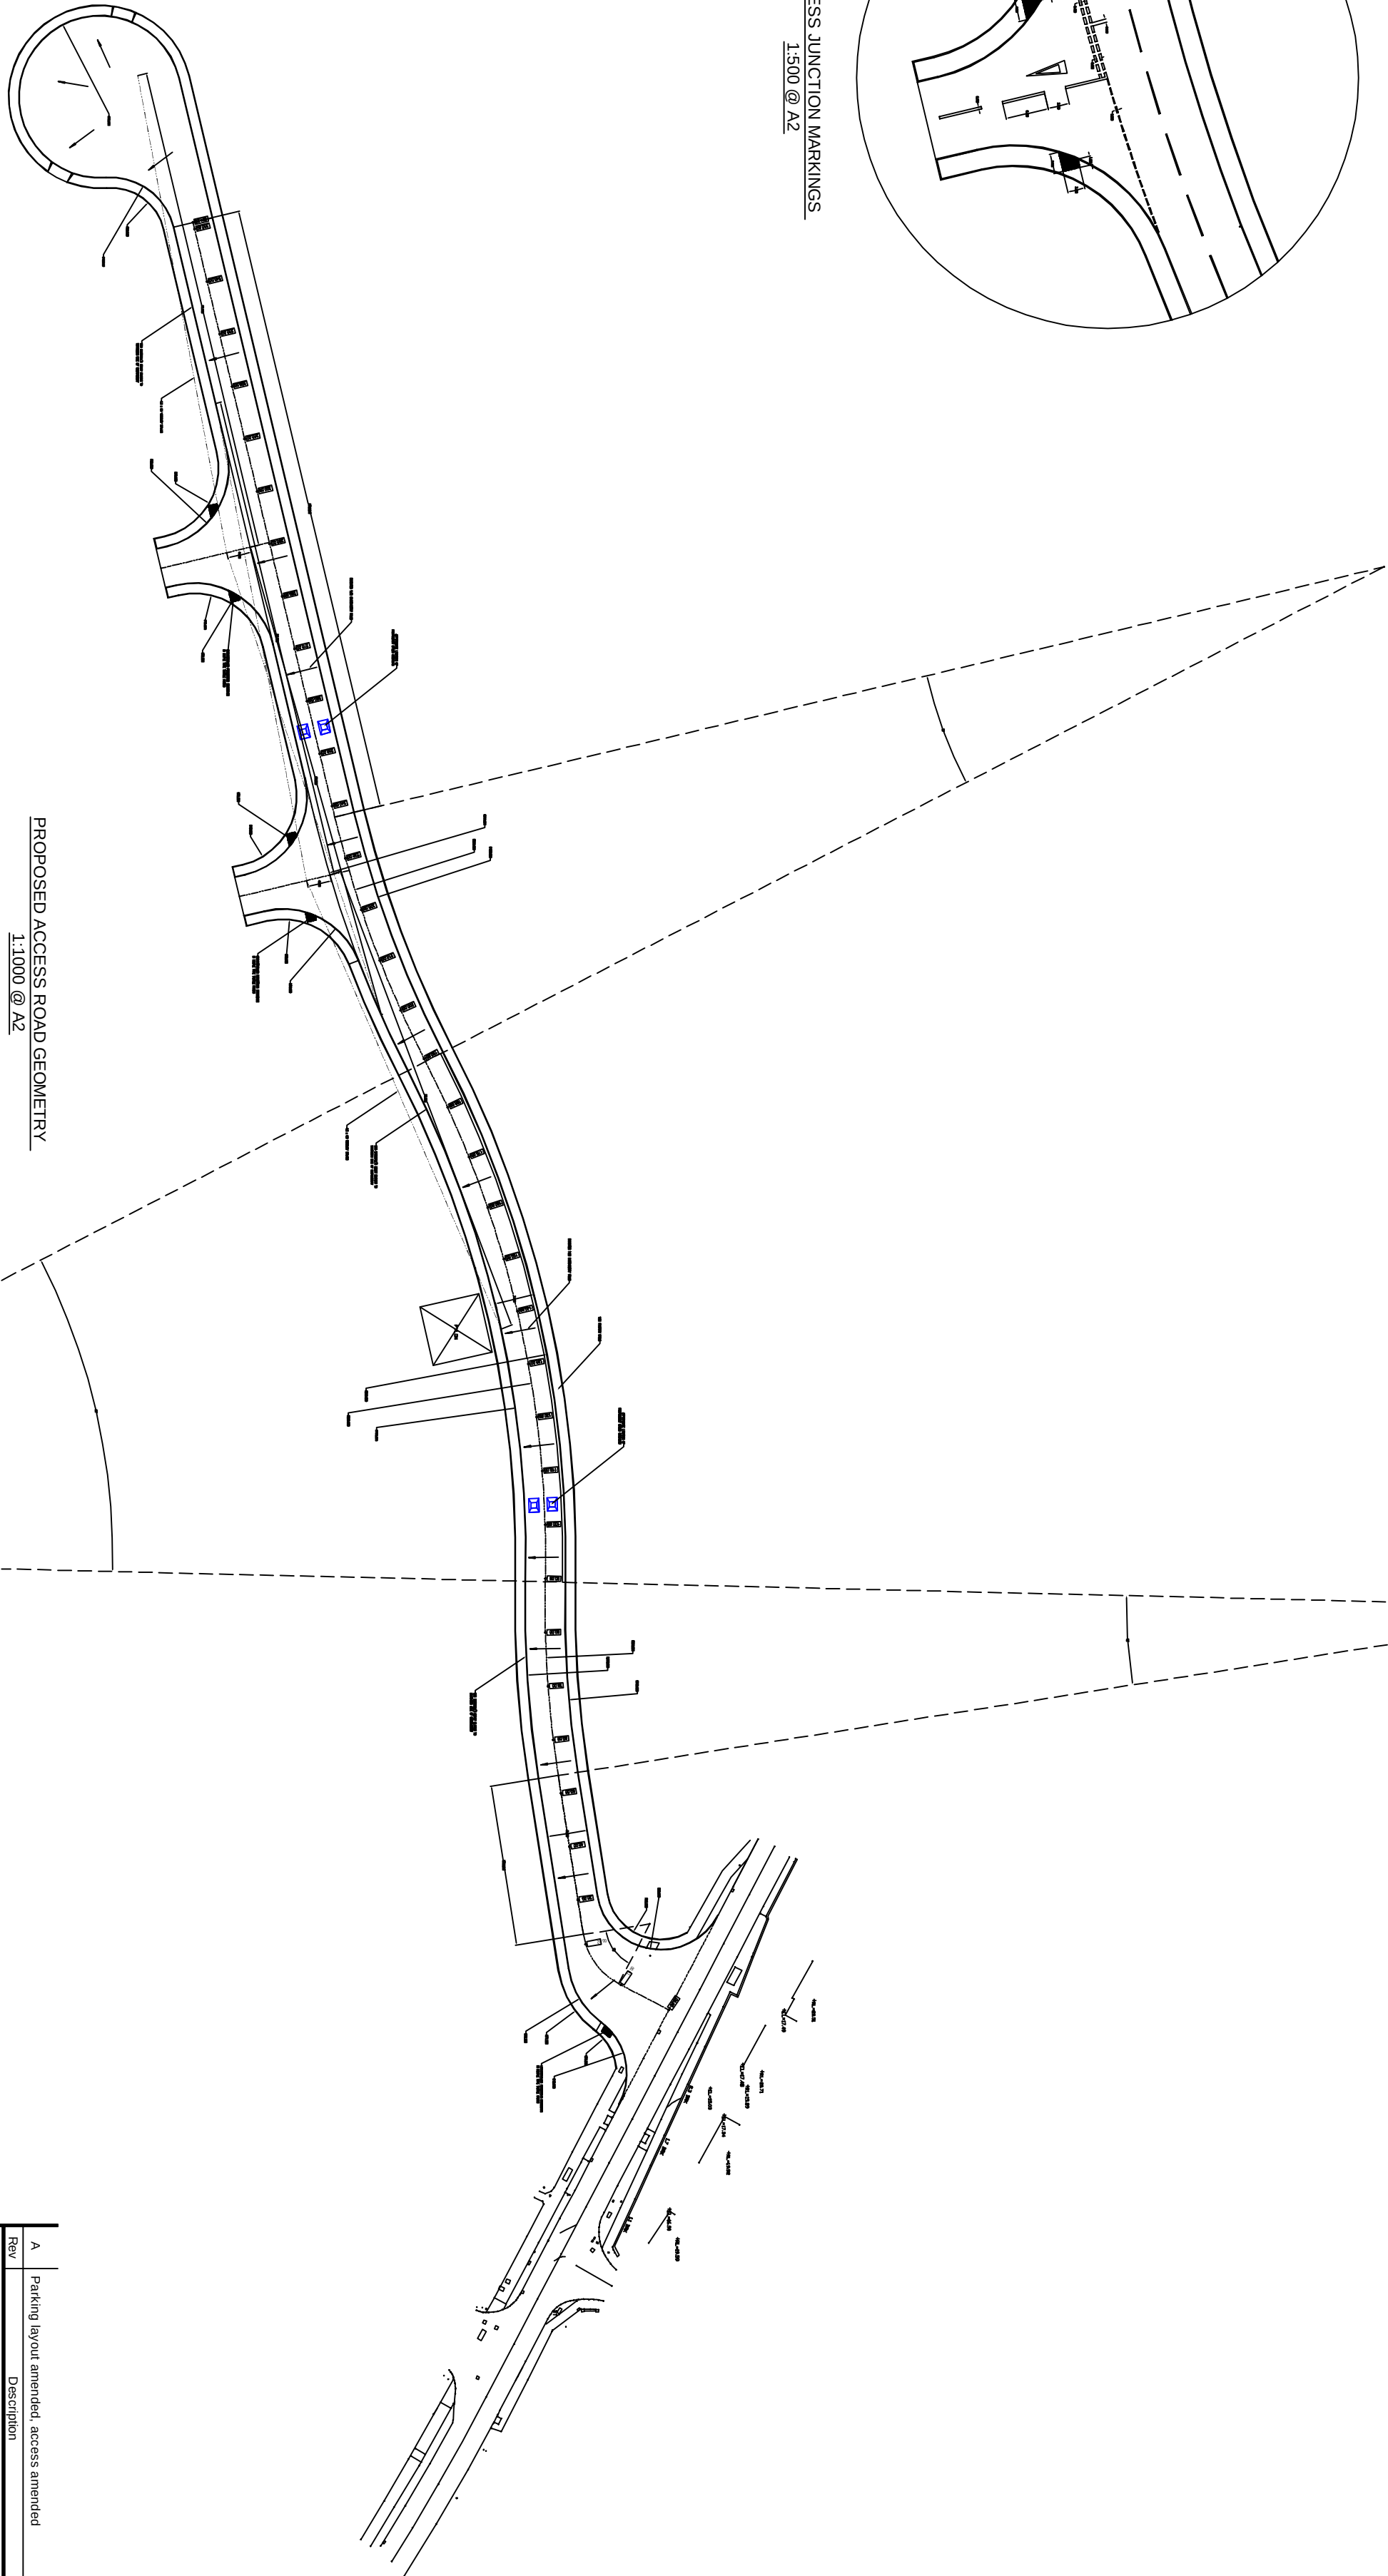

PROPOSED ACCESS ROAD GEOMETRY
1:1000 @ A2

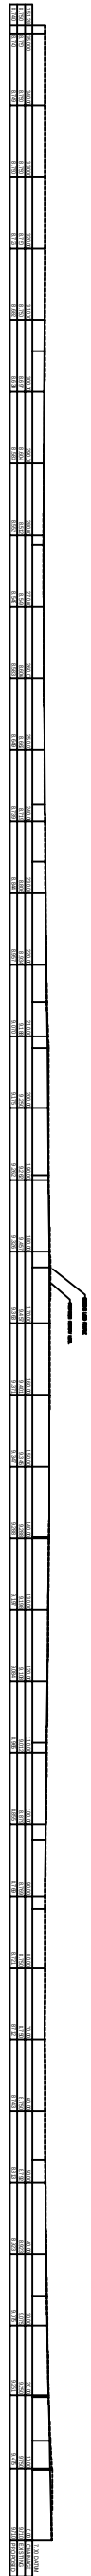

PROPOSED ACCESS ROAD LONG SECTION
1:1000 @ A2

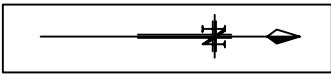


A	Parking layout amended, access amended	09/19	MIS
Rev	Description	Date	Initial

PROPOSED MIXED USE LIGHT INDUSTRIAL SITE,
LAND AT JERSEY MARINE, SWANSEA

PROPOSED ROAD GEOMETRY & LONG-SECTION
(ILLUSTRATIVE)

Date	MAY 2019	Drawn	MIS
Scales@:	1:1000, 1:500 @ A2	Issue	PLANNING
DWG No	19/794/08	Revision	A
Disc	Jersey Marine_SITES.dwg		

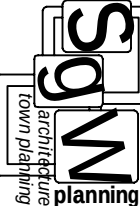

58 Walter Road, Swansea. SA1 5PZ - Tel: 01792 648380