
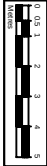
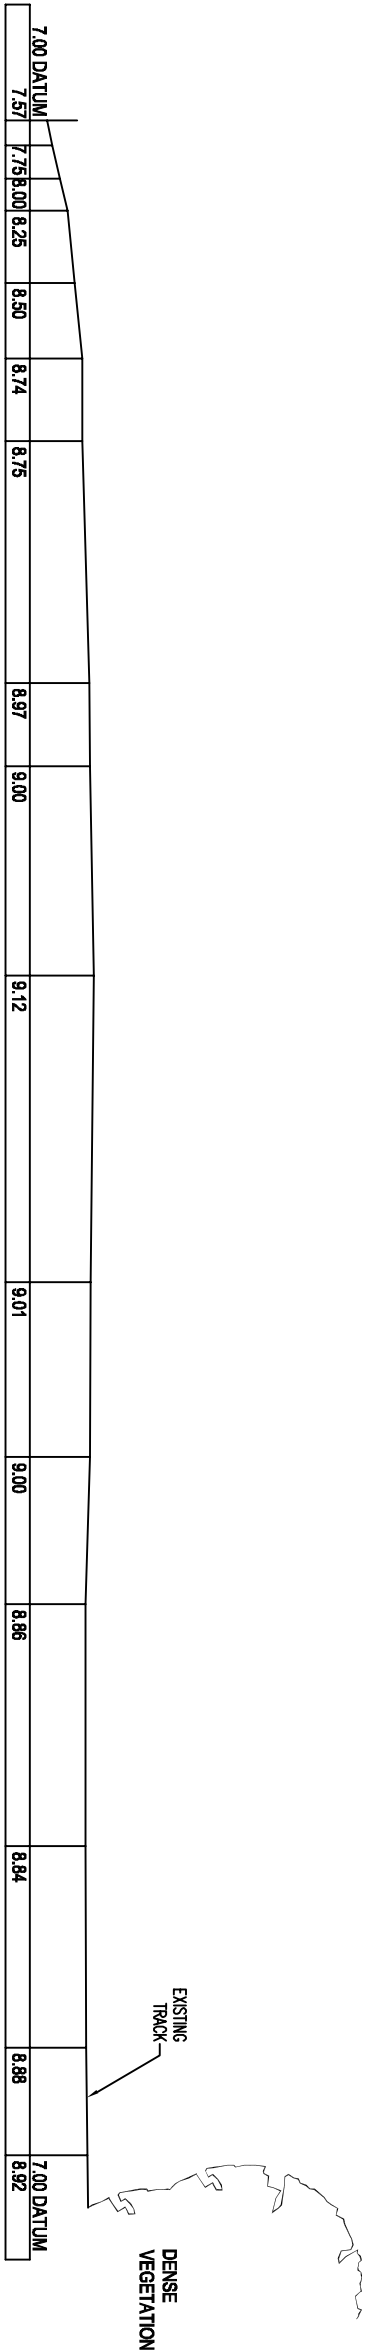
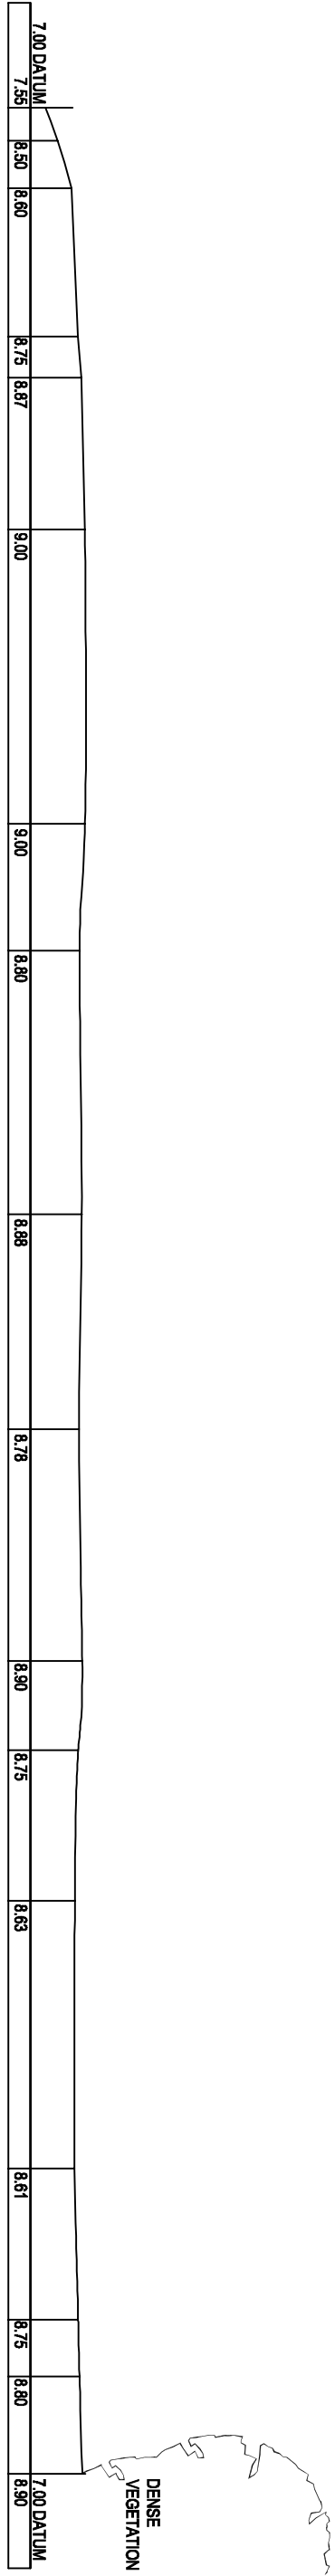


NEAREST POSTCODE: SA1 8QX
SITE GRID REFERENCE: SS10836
EASTING: 272085 / NORTHING: 193671

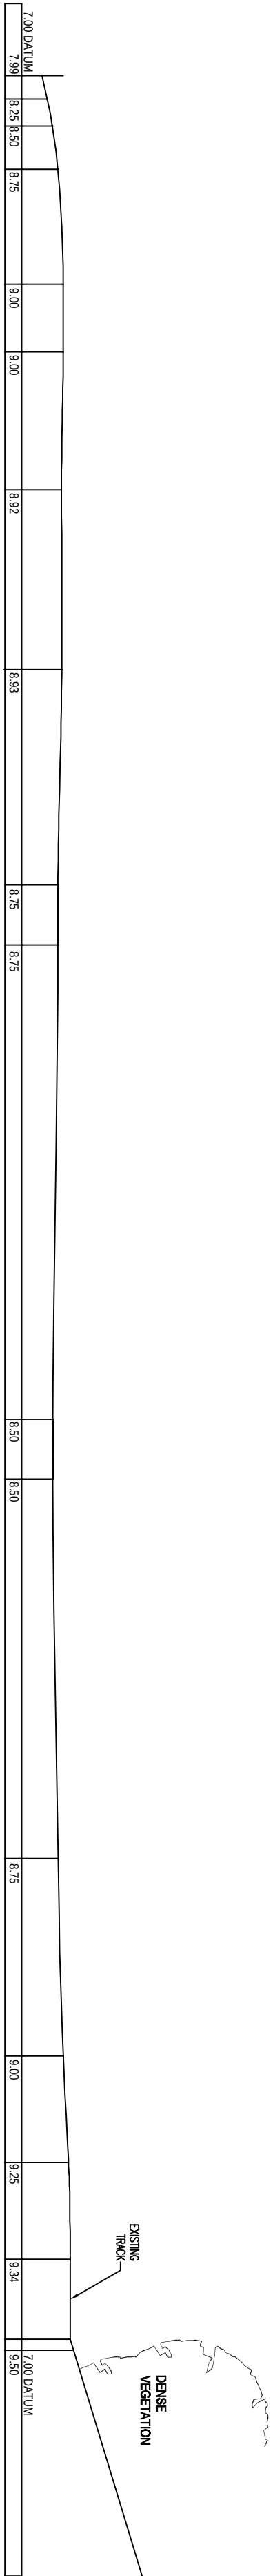

Rev	Description	Date	Initial
Project			
PROPOSED MIXED USE LIGHT INDUSTRIAL SITE, LAND AT JERSEY MARINE, SWANSEA			
Title			
EXISTING CROSS-SECTIONS A, B & C			
Date	MAY 2019	Drawn	MIS
Scales(s)	1:250 @ A2	Issue	PLANNING
Drawn	19/794/11	Revised	
Disc	Jersey_Marine_SITE2.dwg		

SqM

planning

architectural

Town planning

58 Walter Road, Swansea, SA1 5PZ - Tel: 01792 648380

The drawing and the works shown are the copyright of SqM Planning and may not be amended or reproduced without express written permission from SqM Planning.

Dimensions where shown should be confirmed on site.

Any alterations should be marked as soon as possible.