

EXISTING CROSS-SECTIONS D & E




SECTION D-D




SECTION E-E

PROPOSED CROSS-SECTIONS D & E

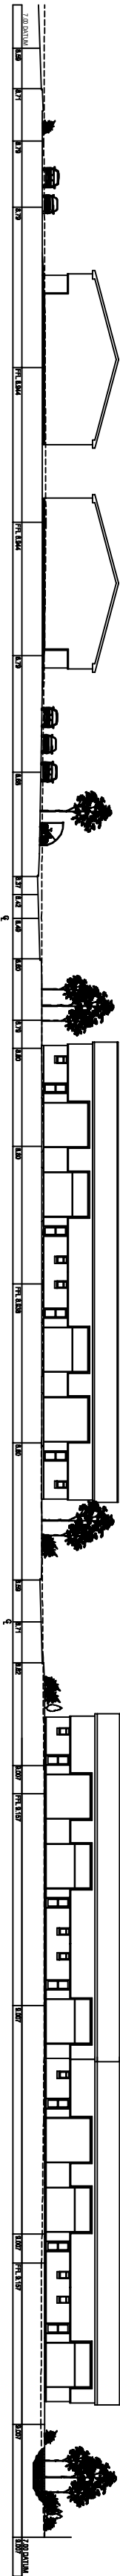

SECTION D-D

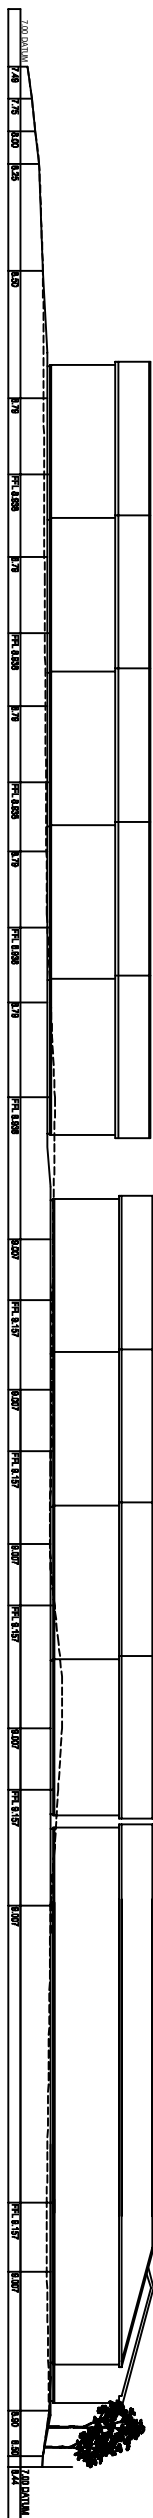

SECTION 5-E

Rev			
Description		Date	Initial
Project:			
PROPOSED MIXED USE LIGHT INDUSTRIAL SITE, LAND AT JERSEY MARINE, SWANSEA			
Title: (ILLUSTRATIVE)			
EXISTING & PROPOSED CROSS-SECTIONS D & E			
Date:	MAY 2019	Drawn:	MIS
Scale(s):	1:500 @ A2	Issue:	PLANNING
Draw No:	19/794/13	Revision:	
Disk: Jersey_Marine_SITE2.dwg			

58 Walter Road, Swansea. SA1 5PZ - Tel: 01792 648380

Dimensions where shown should be confirmed on site.
Any discrepancies should be notified as soon as possible.