
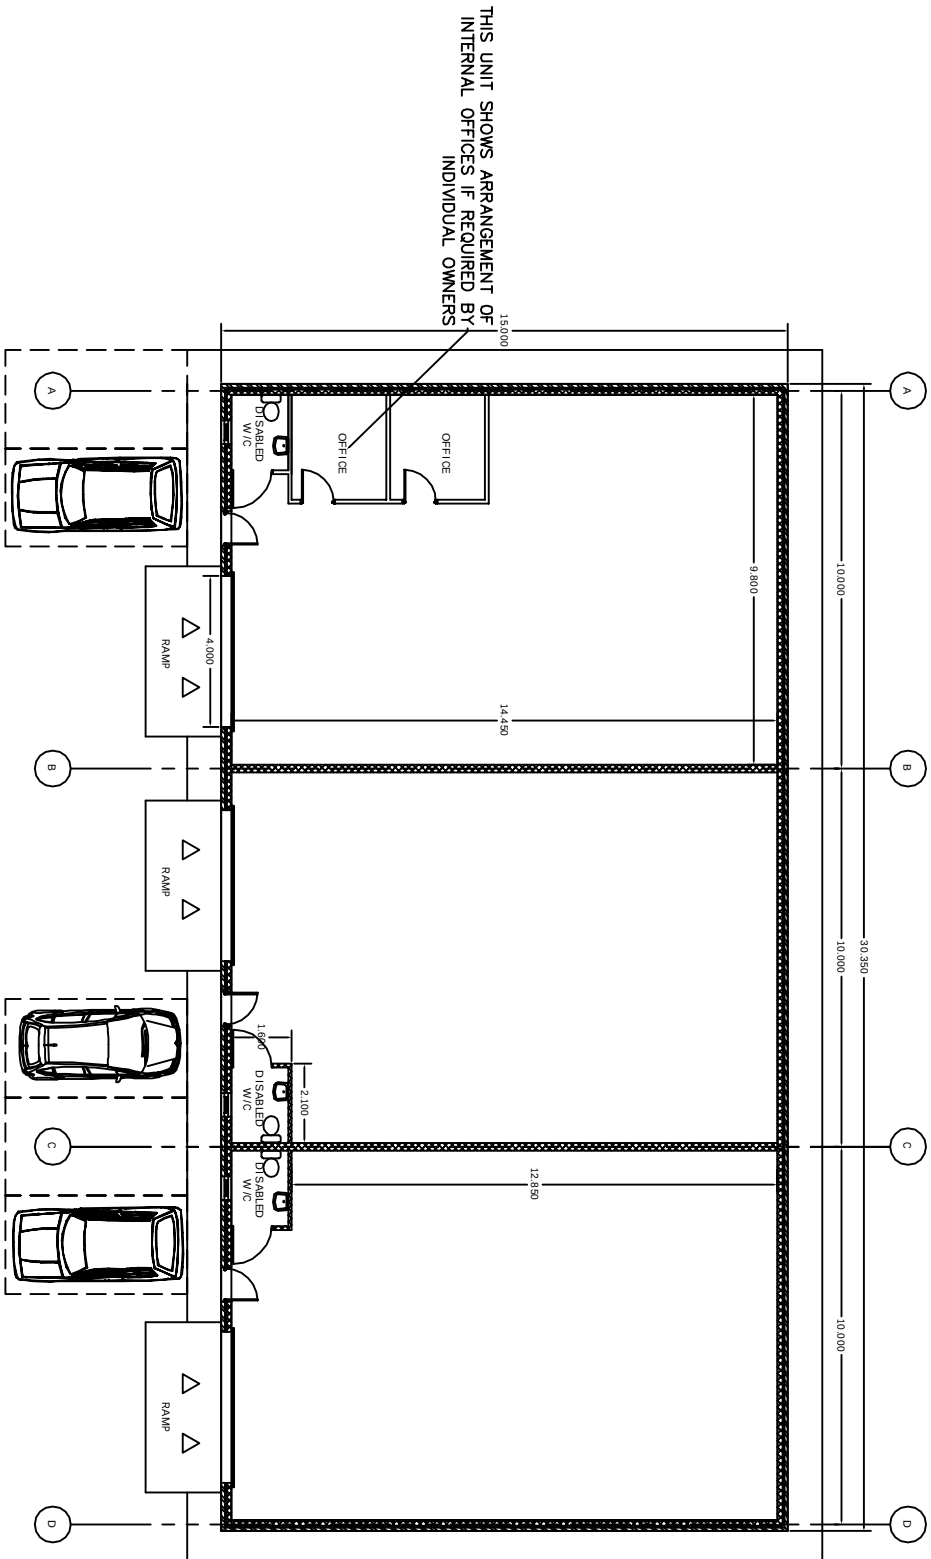


# Superseded

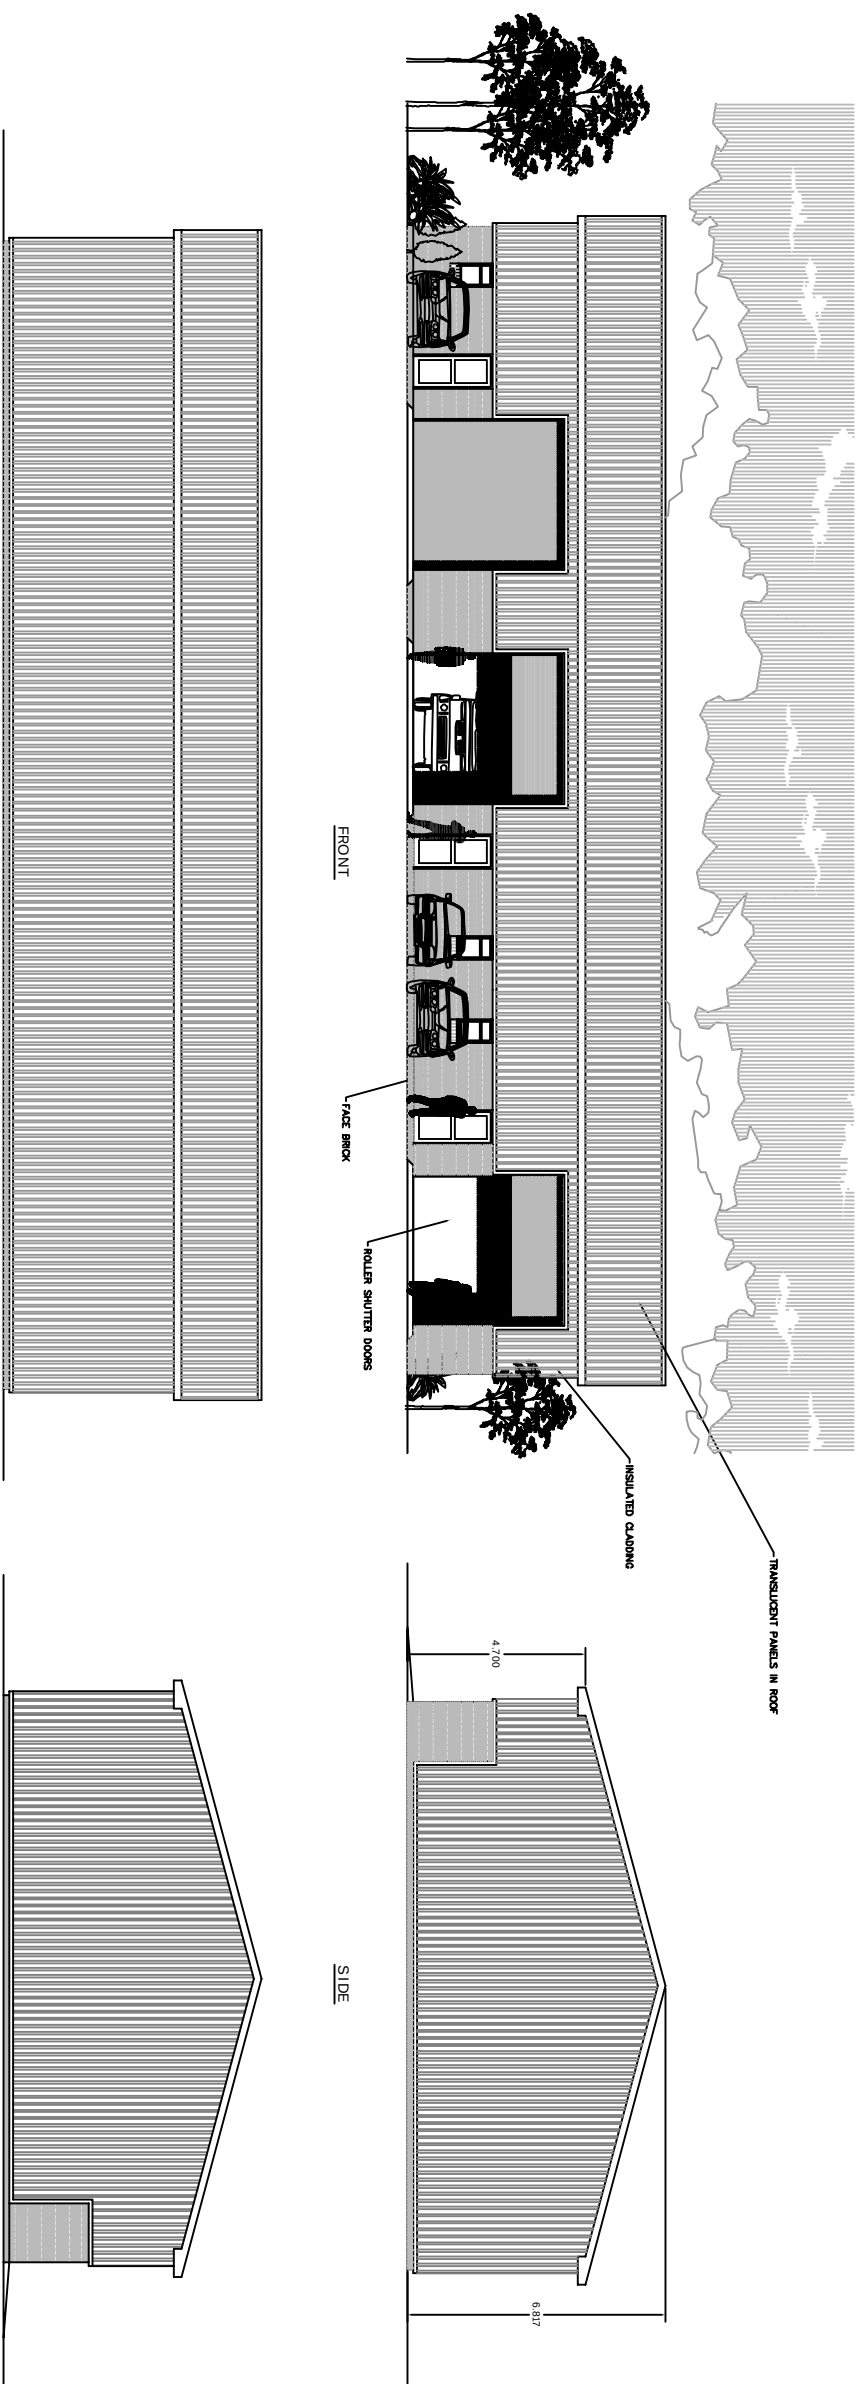

|                                                                   |             |          |          |
|-------------------------------------------------------------------|-------------|----------|----------|
| Rev                                                               |             |          |          |
| Product                                                           | Description | Date     | Initial  |
| PROPOSED LIGHT INDUSTRIAL SITE, LAND AT<br>JERSEY MARINE, SWANSEA |             |          |          |
| Title<br>PROPOSED UNITS 1,3, 4-6, 10, 11, 26-28                   |             |          |          |
| Date                                                              | MAY, 2019   | Drawn    | MIS      |
| Scales(s)                                                         | 1:200 @ A3  | Issue    | PLANNING |
| Drawn No.                                                         | 19/794/14   | Revision |          |
| Disc Jersey, Marine, Ind. Unit 40g                                |             |          |          |

58 Walter Road, Swansea. SA1 5PZ - Tel: 01792 648380

This drawing and the works shown are the copyright of GSW Planning and may not be amended or reproduced without express written permission. No liability will be accepted for amendments made by a third party.

Dimensions where shown should be read and not scaled.

Dimensions where shown should be confirmed on site.

Any discrepancies should be notified as soon as possible.

**(A3)**