



Superseded

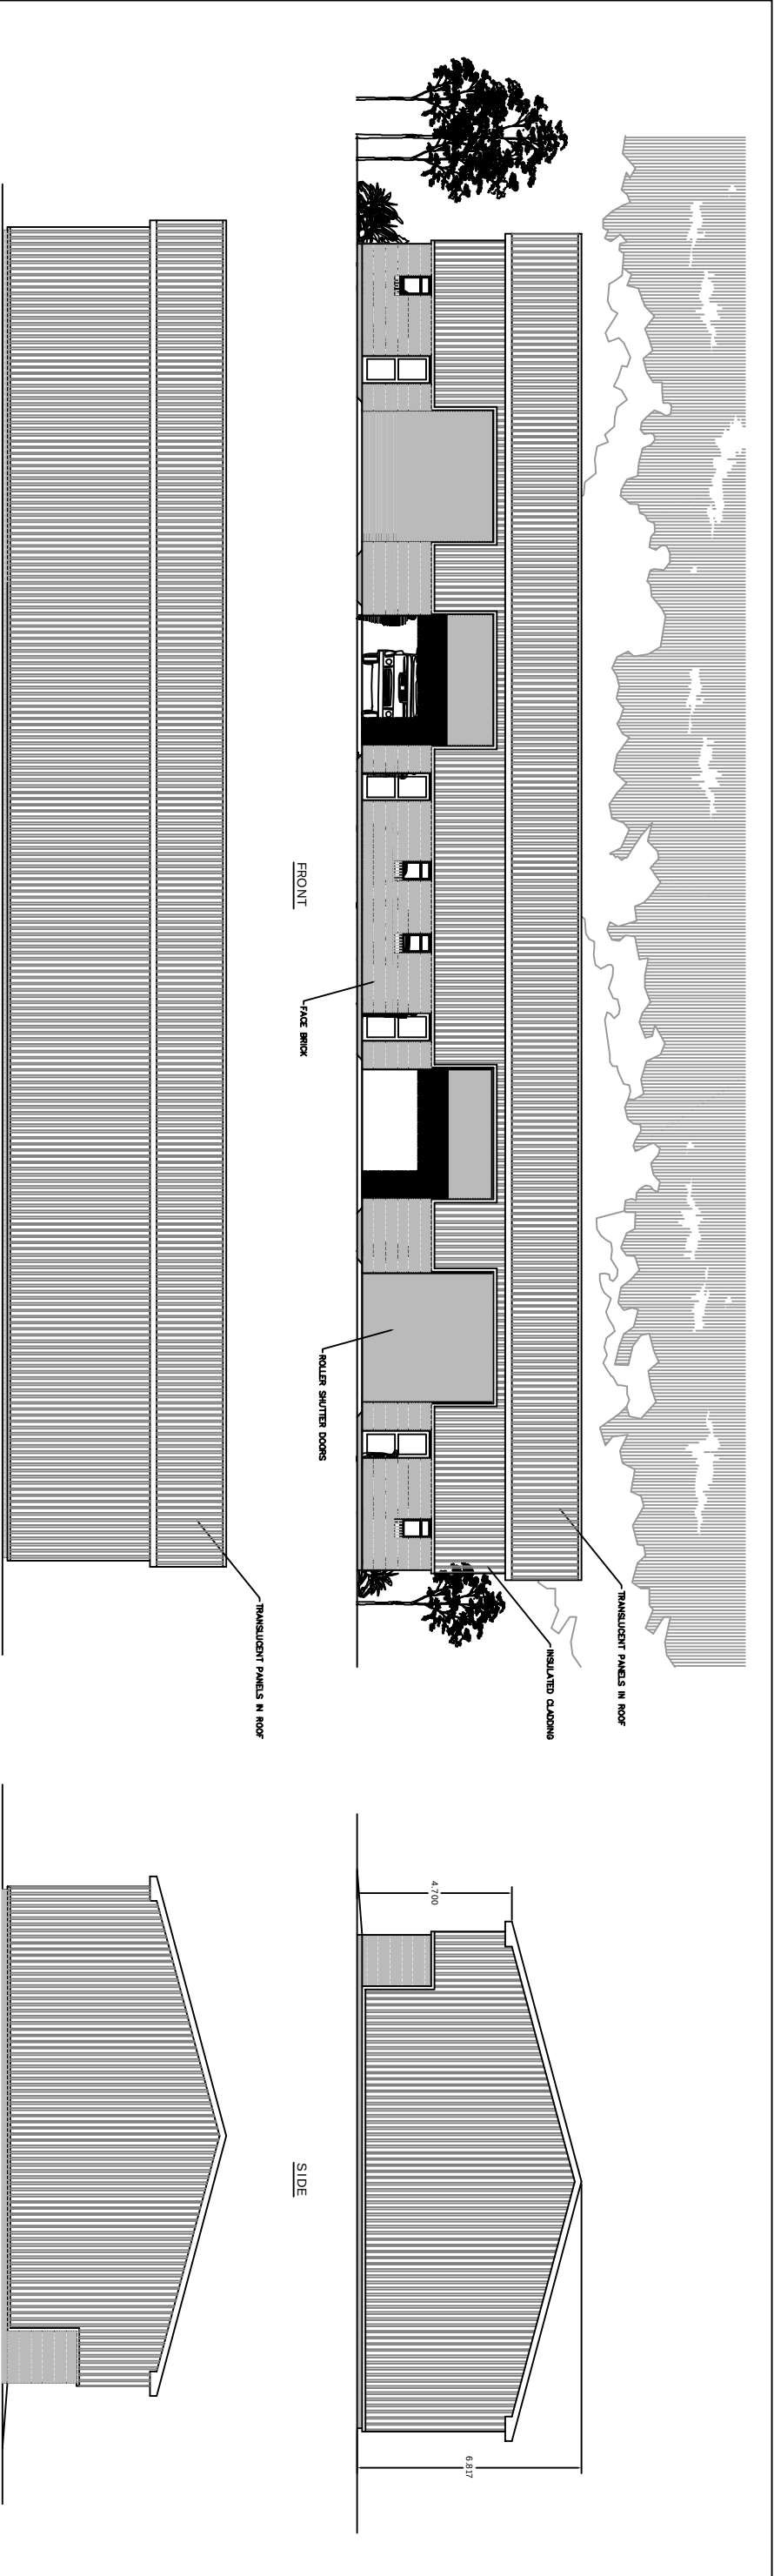

Rev	Description	Date	Initial
Project			
PROPOSED LIGHT INDUSTRIAL SITE, LAND AT JERSEY MARINE, SWANSEA			
Title			
PROPOSED UNITS 16-19			
Date:	MAY . 2019	Drawn:	MIS
Scales:	1:200 @ A3	Issue:	PLANNING
DWG NO.	19/794/15	Revision:	
Disk:	Jersey_Marine_and_Unit.dwg		

This drawing and the works shown are the copyright of S&W. Planning and may not be amended or reproduced without express written permission. No liability will be accepted for amendments made by a third party. Dimensions where shown should be read and not scaled. Any discrepancies should be noted as soon as possible.

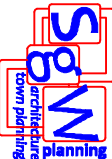

The logo features the letters 'S&W' in a large, bold, blue font. Below 'S&W' is the word 'architecture' in a smaller, blue, sans-serif font. Below 'architecture' is the phrase 'team planning' in a blue, sans-serif font. The entire logo is enclosed within a red rectangular border with rounded corners.

58 Walter Road, Swansea. SA1 5PZ - Tel: 01792 648380