



Superseded

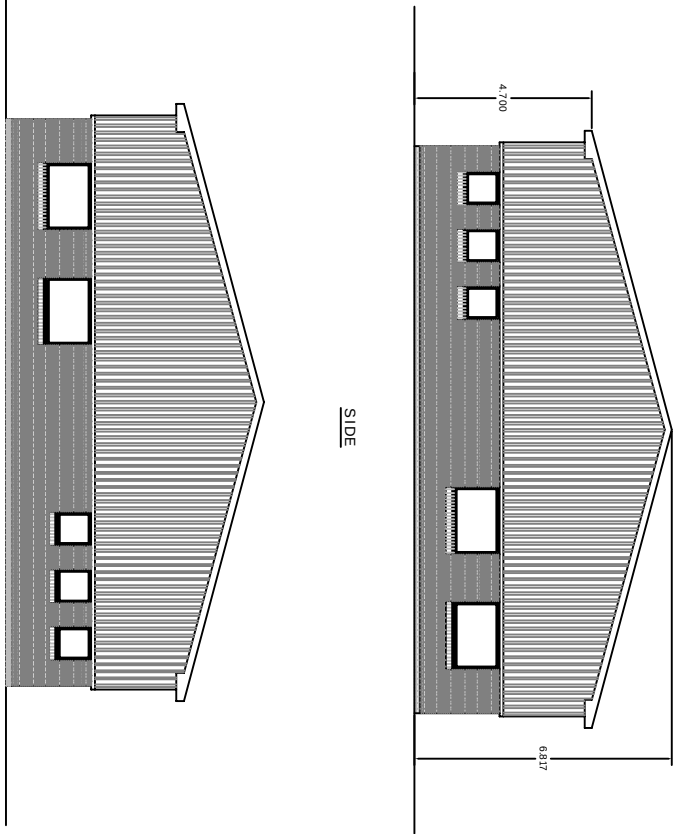


REAR

SIDE

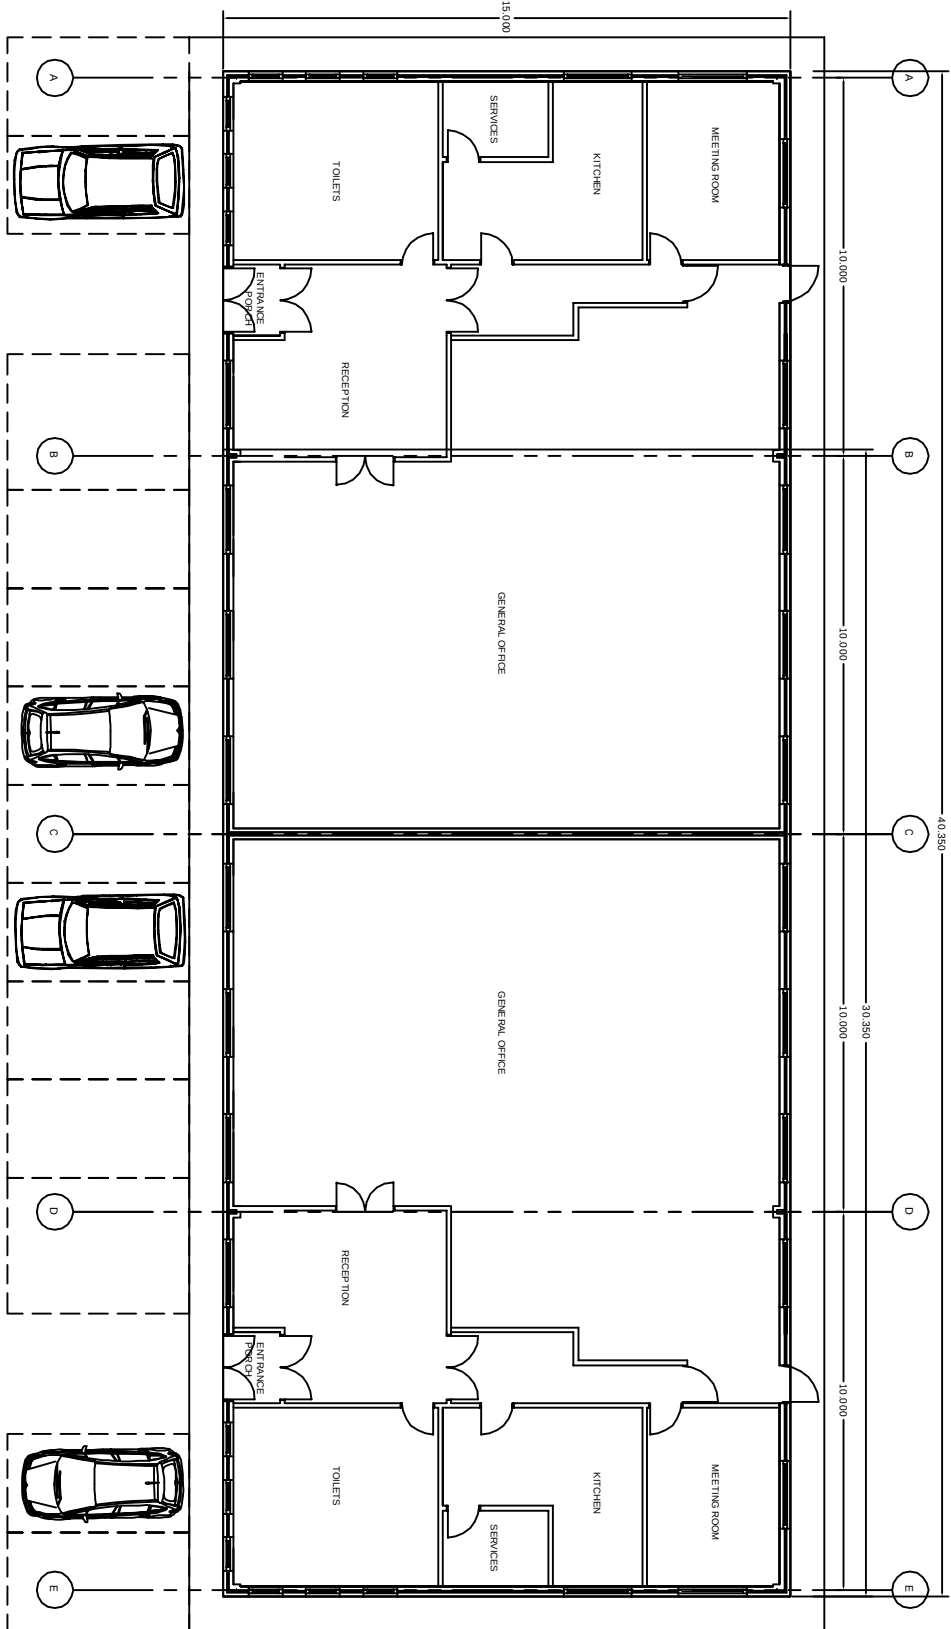

FLOOR LAYOUT

Rev	Description	Date	Initial
Project			
PROPOSED MIXED USE LIGHT INDUSTRIAL SITE, LAND AT JERSEY MARINE, SWANSEA			
Title			
PROPOSED OFFICE UNITS 30 & 31			
Date	MAY, 2019	Drawn	MIS
Scale(s):	1:200 @ A3	Issue	PLANNING
Dwn No.	19/794/18	Revision	
Disc Jersey Marine Office Unit dwg			

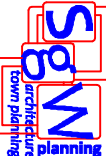

58 Waller Road, Swansea, SA1 5PZ - Tel: 01792 648380

This drawing and the works shown are the copyright of S&M Planning and may not be amended or reproduced without express written permission. Dimensions where shown should be confirmed on site. Any other services should be verified as shown possible.

A3

C