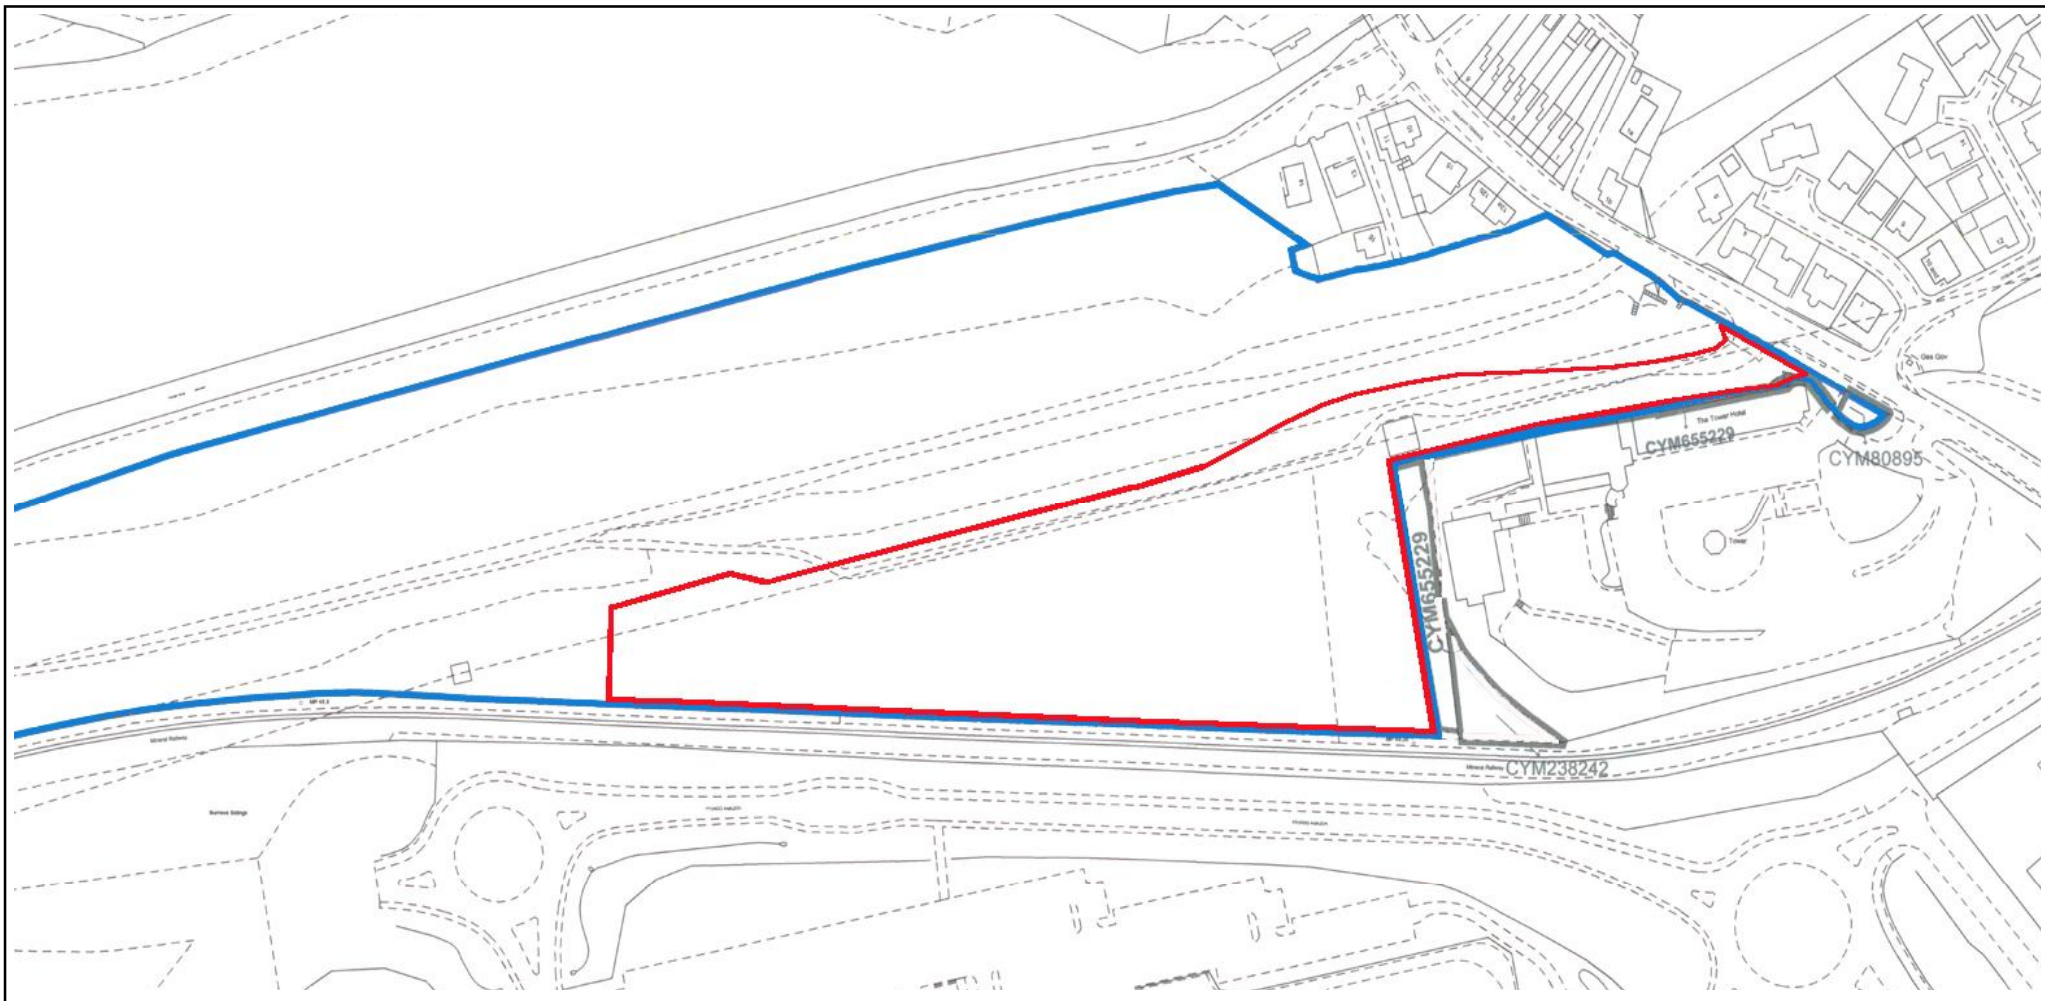


<u>TITLE</u> LOCATION PLAN		
<u>PROJECT</u> PROPOSED MIXED USE LIGHT INDUSTRIAL SITE AT JERSEY MARINE, SWANSEA		 58 Walter Road, Swansea. SA1 5PZ t: 01792 648380, e: sgwilliamsassoc@aol.com
<u>DATE</u> JUN. 2019	<u>SCALE</u> 1:2500	<u>JOB NO.</u> 19/794/01