



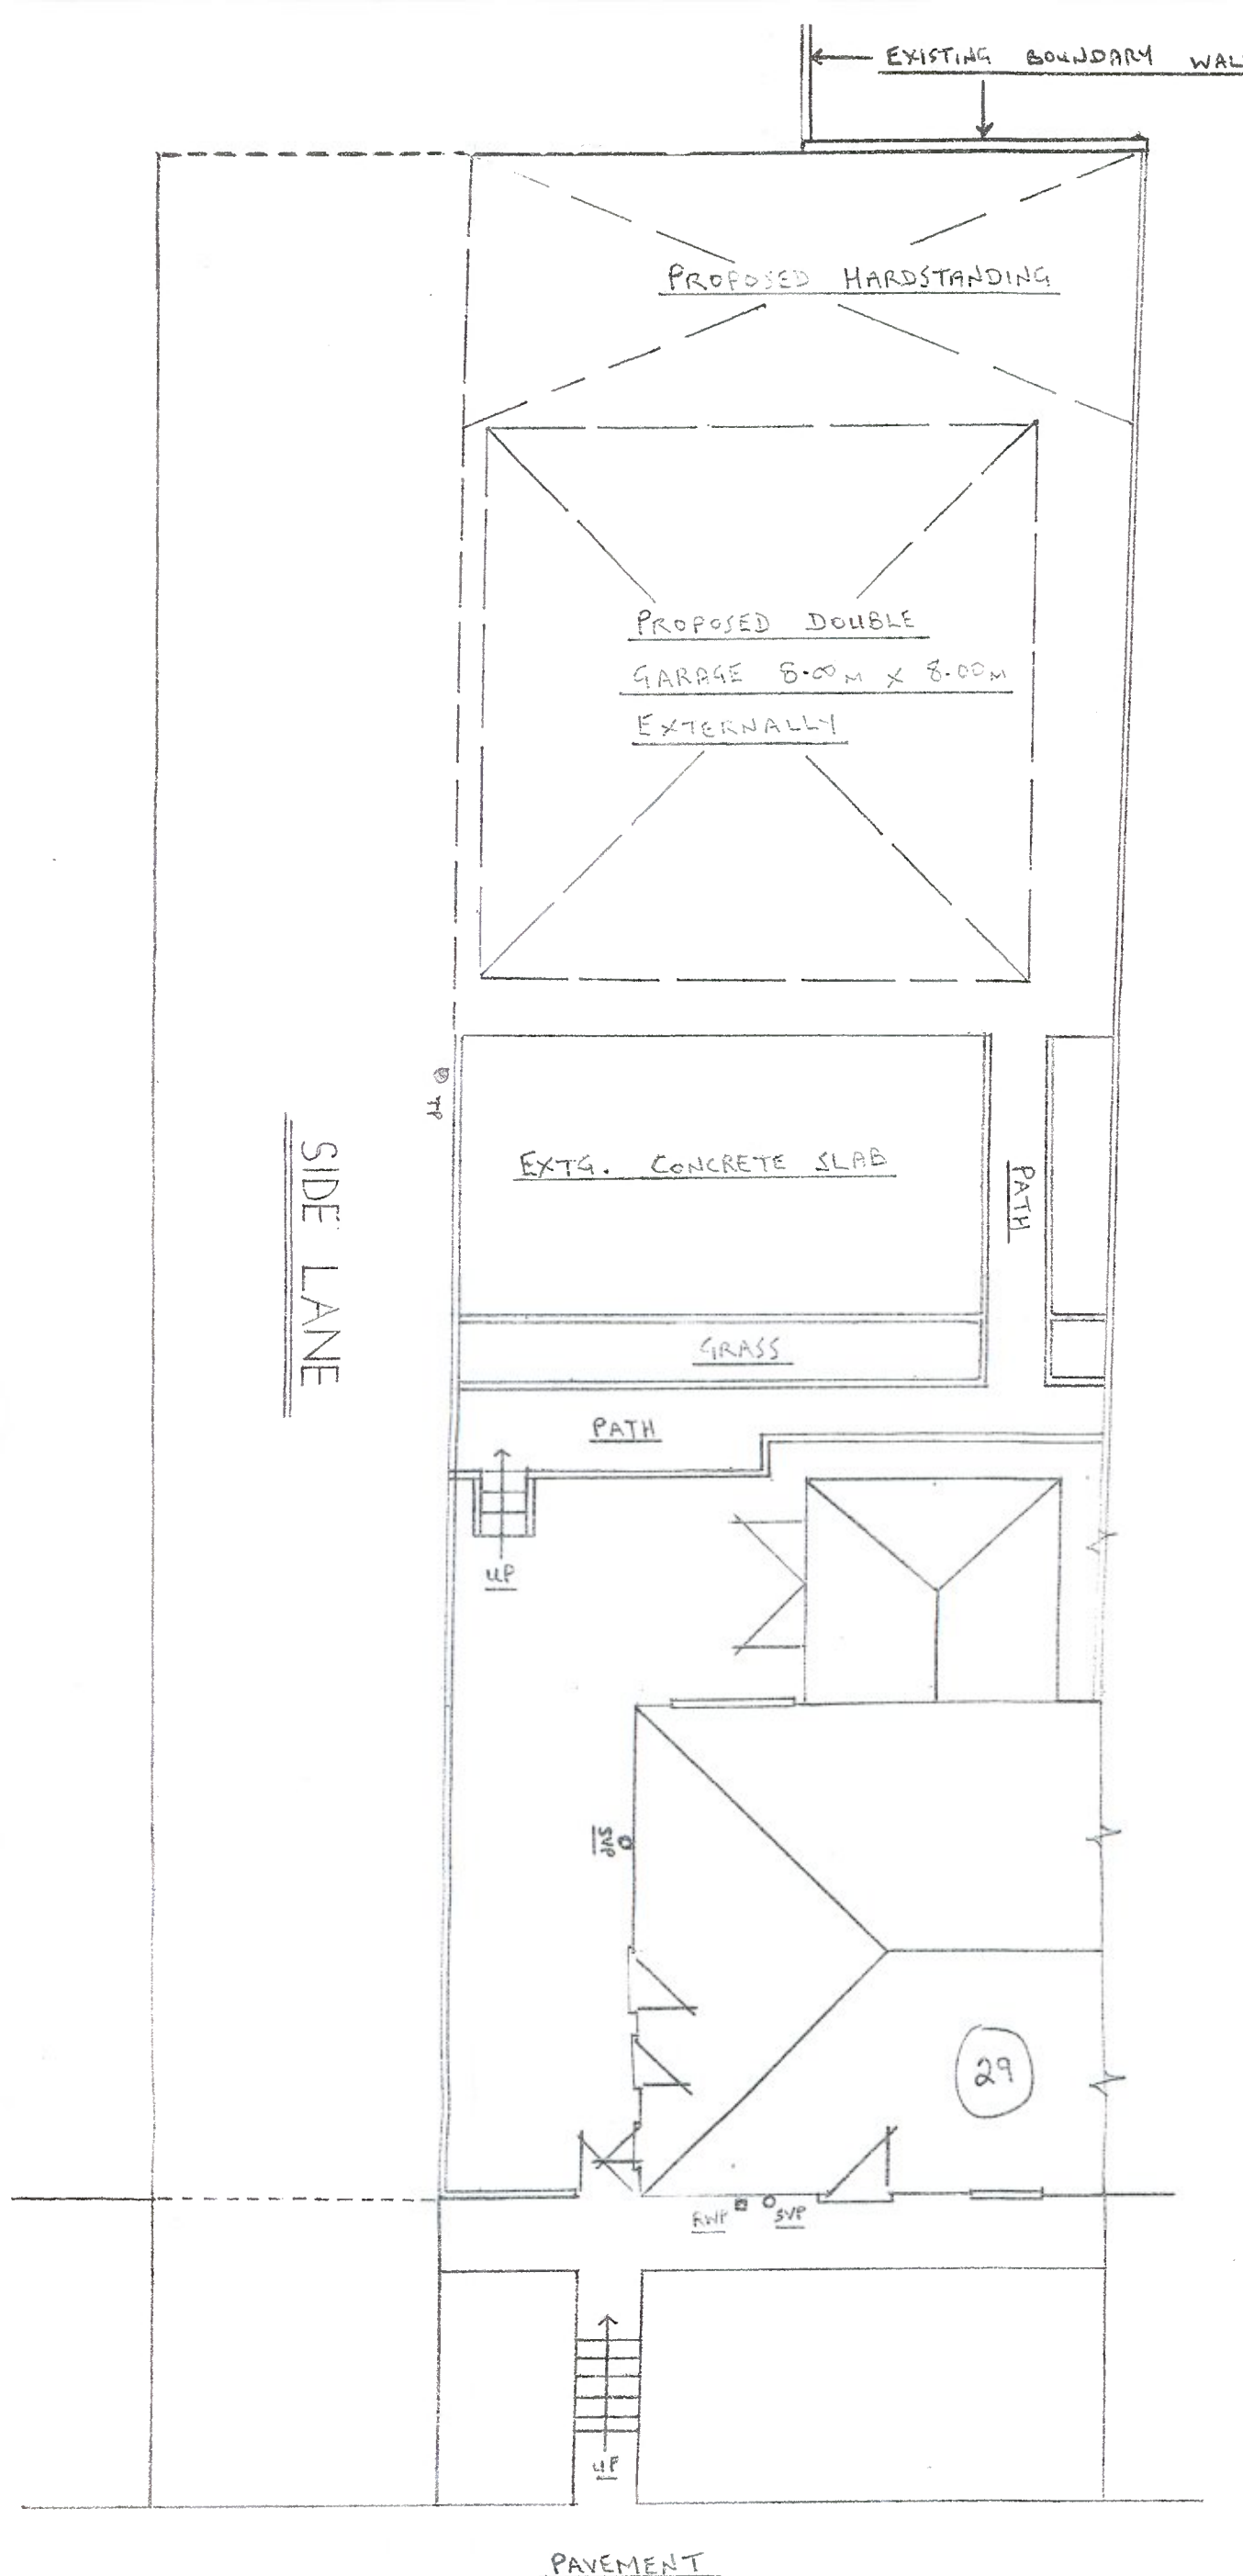


EXISTING LAYOUT 1:100

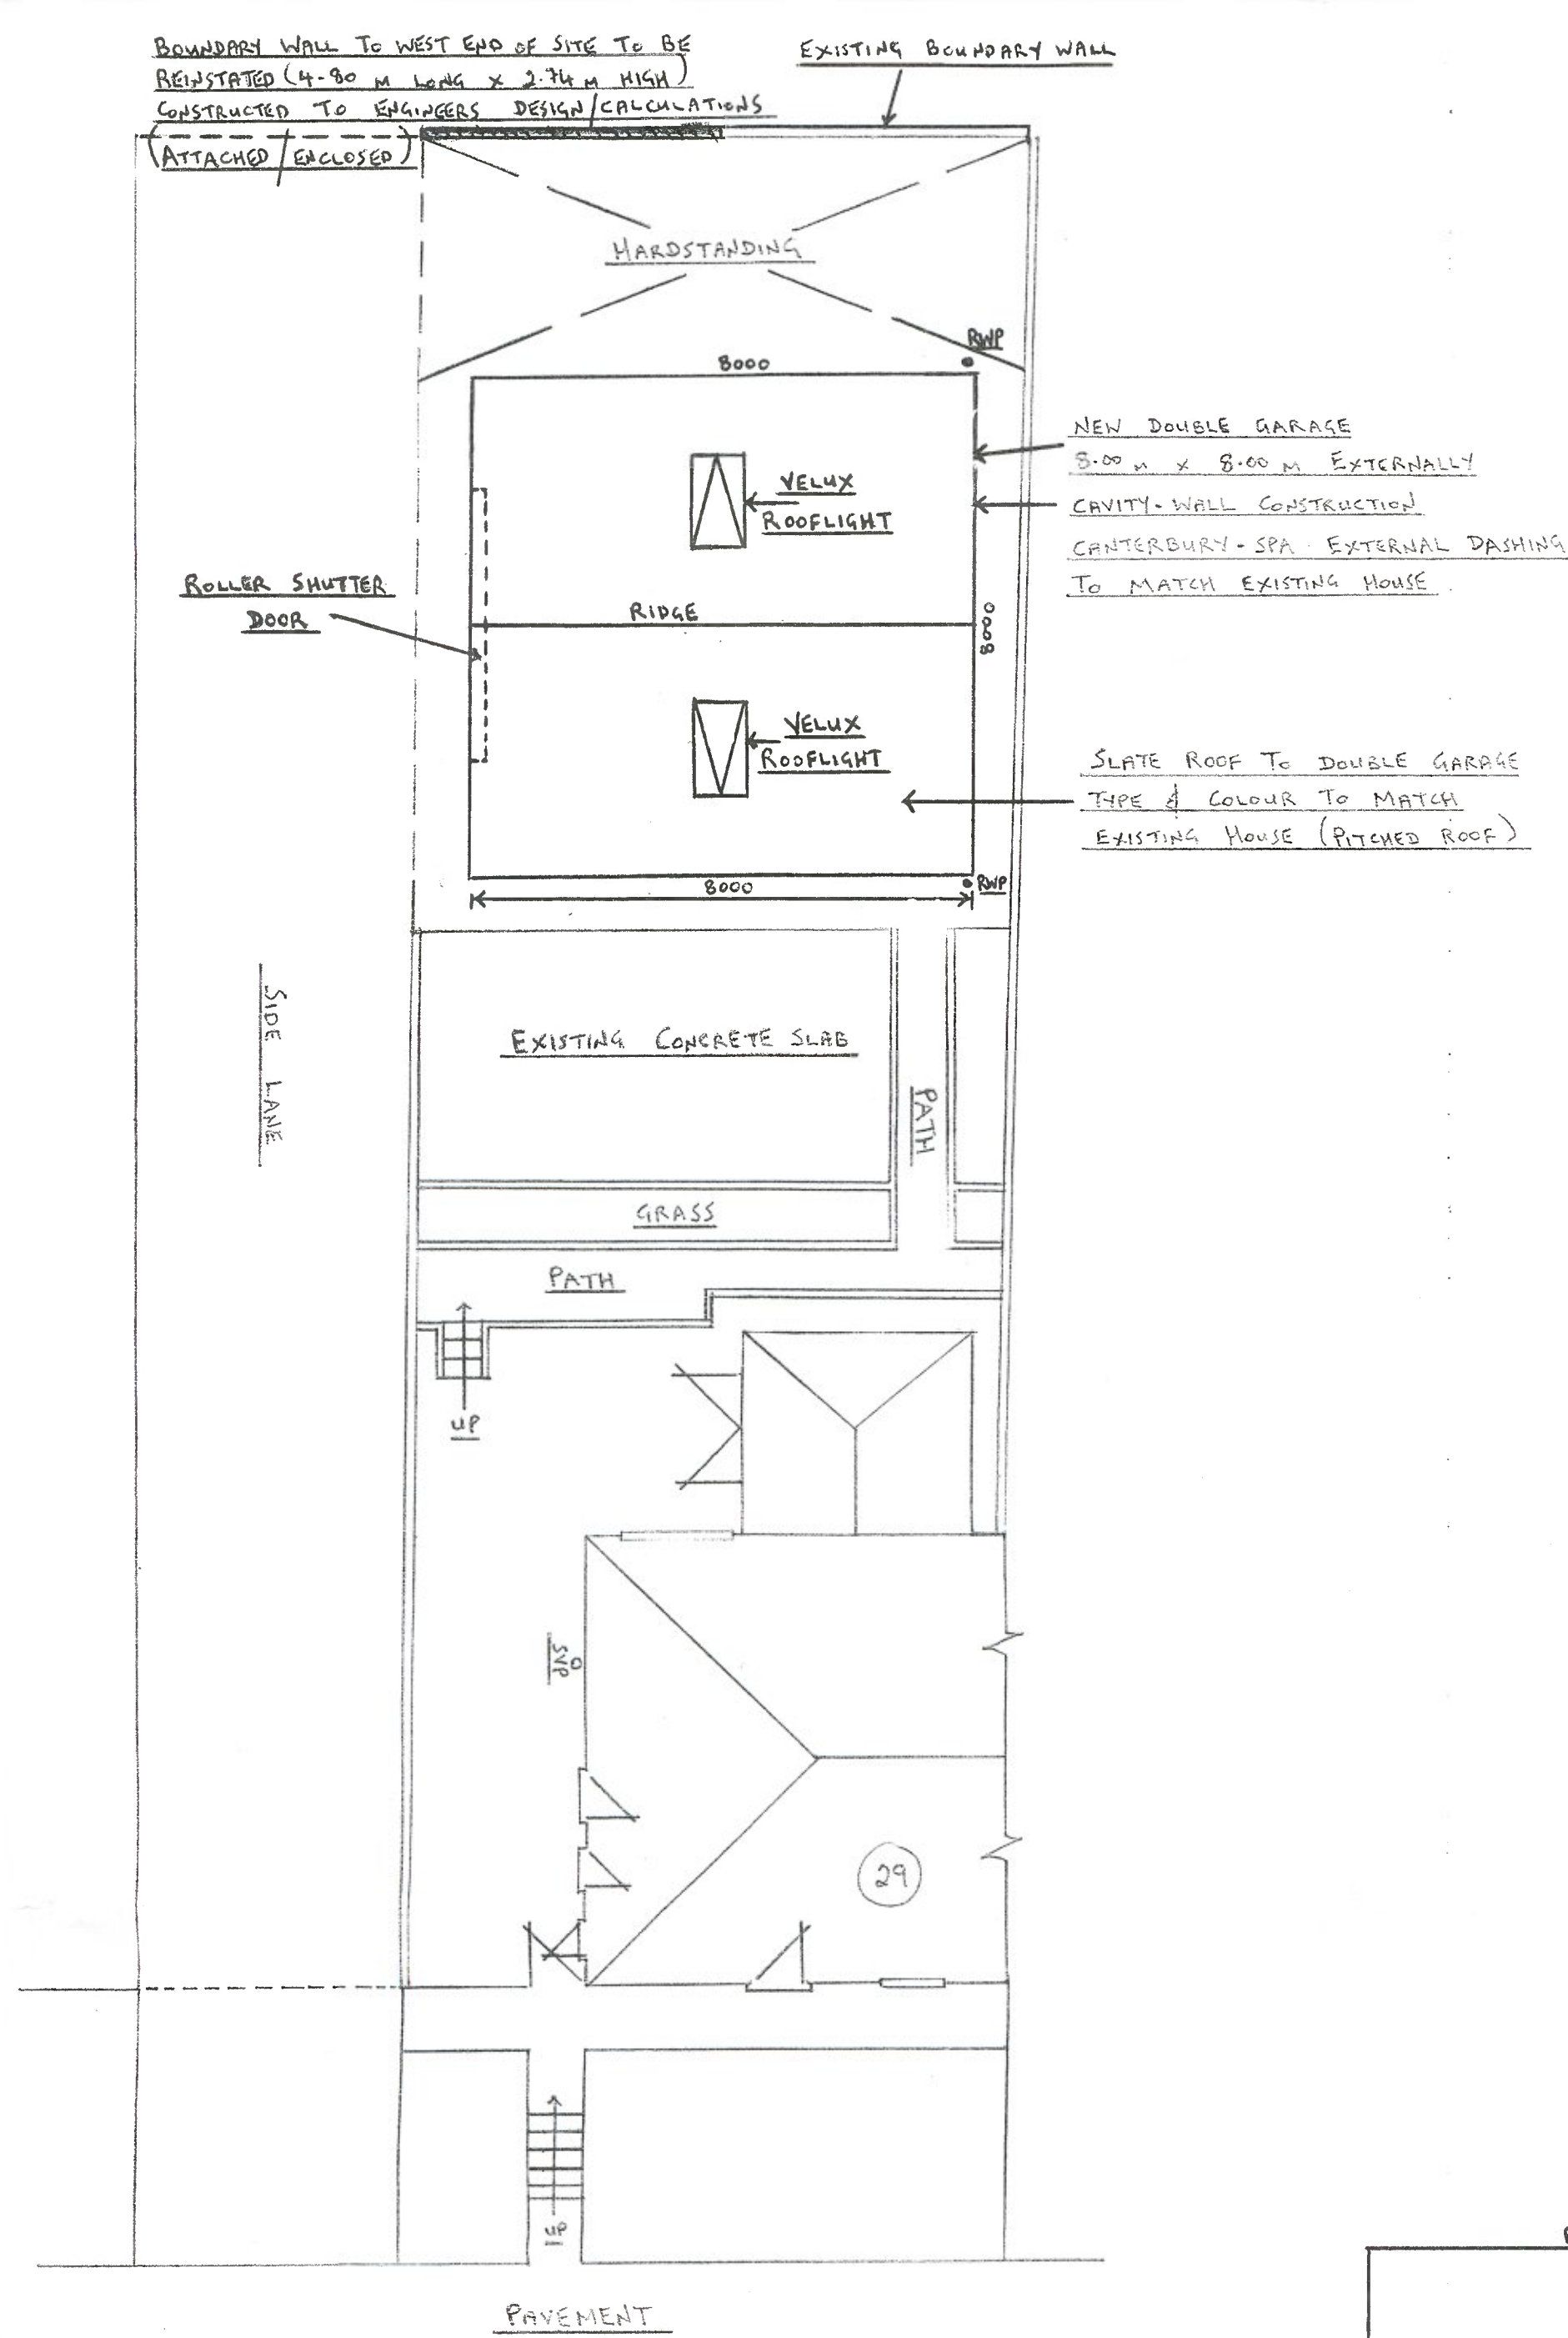


PROPOSED LAYOUT 1:100

SLATE ROOF COVERING :- TYPE & COLOUR
TO MATCH EXISTING HOUSE ON AND
INCLUDING UNTEARABLE ROOFING FELT
BATTENS TO SUIT SLATE GAUGE


ELECTRICALLY/MANUAL
ROLLER SHUTTER
DOOR 4300 mm WIDE
X 2900 mm HIGH

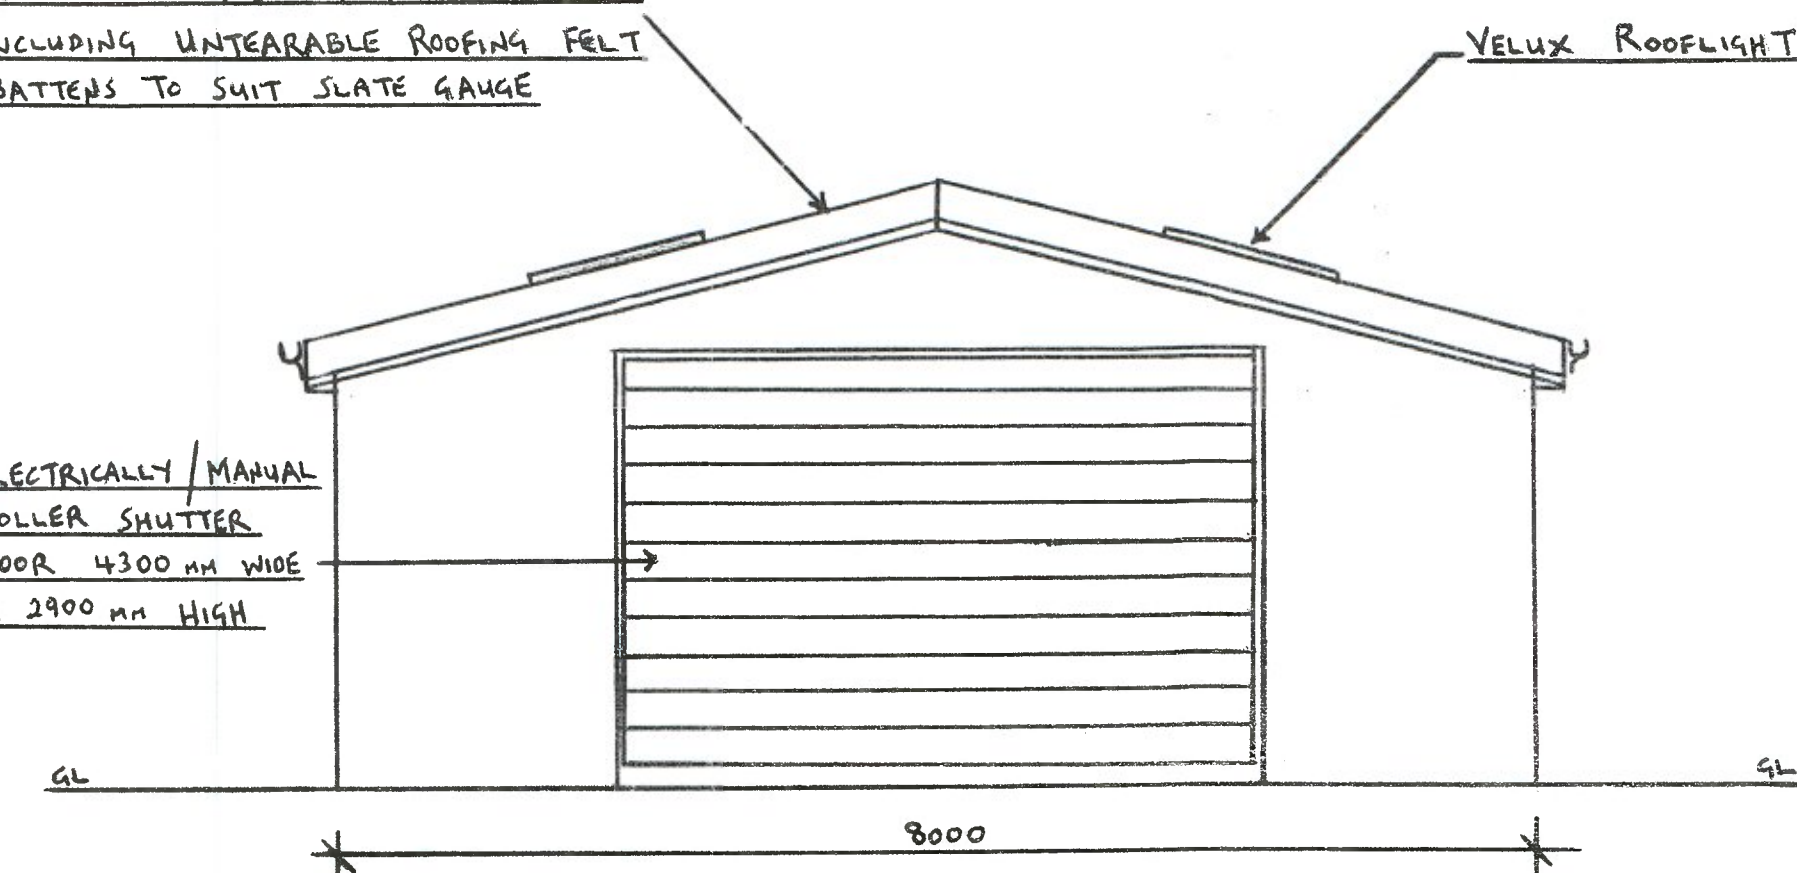


PROPOSED FRONT ELEVATION (SOUTH) 1:50

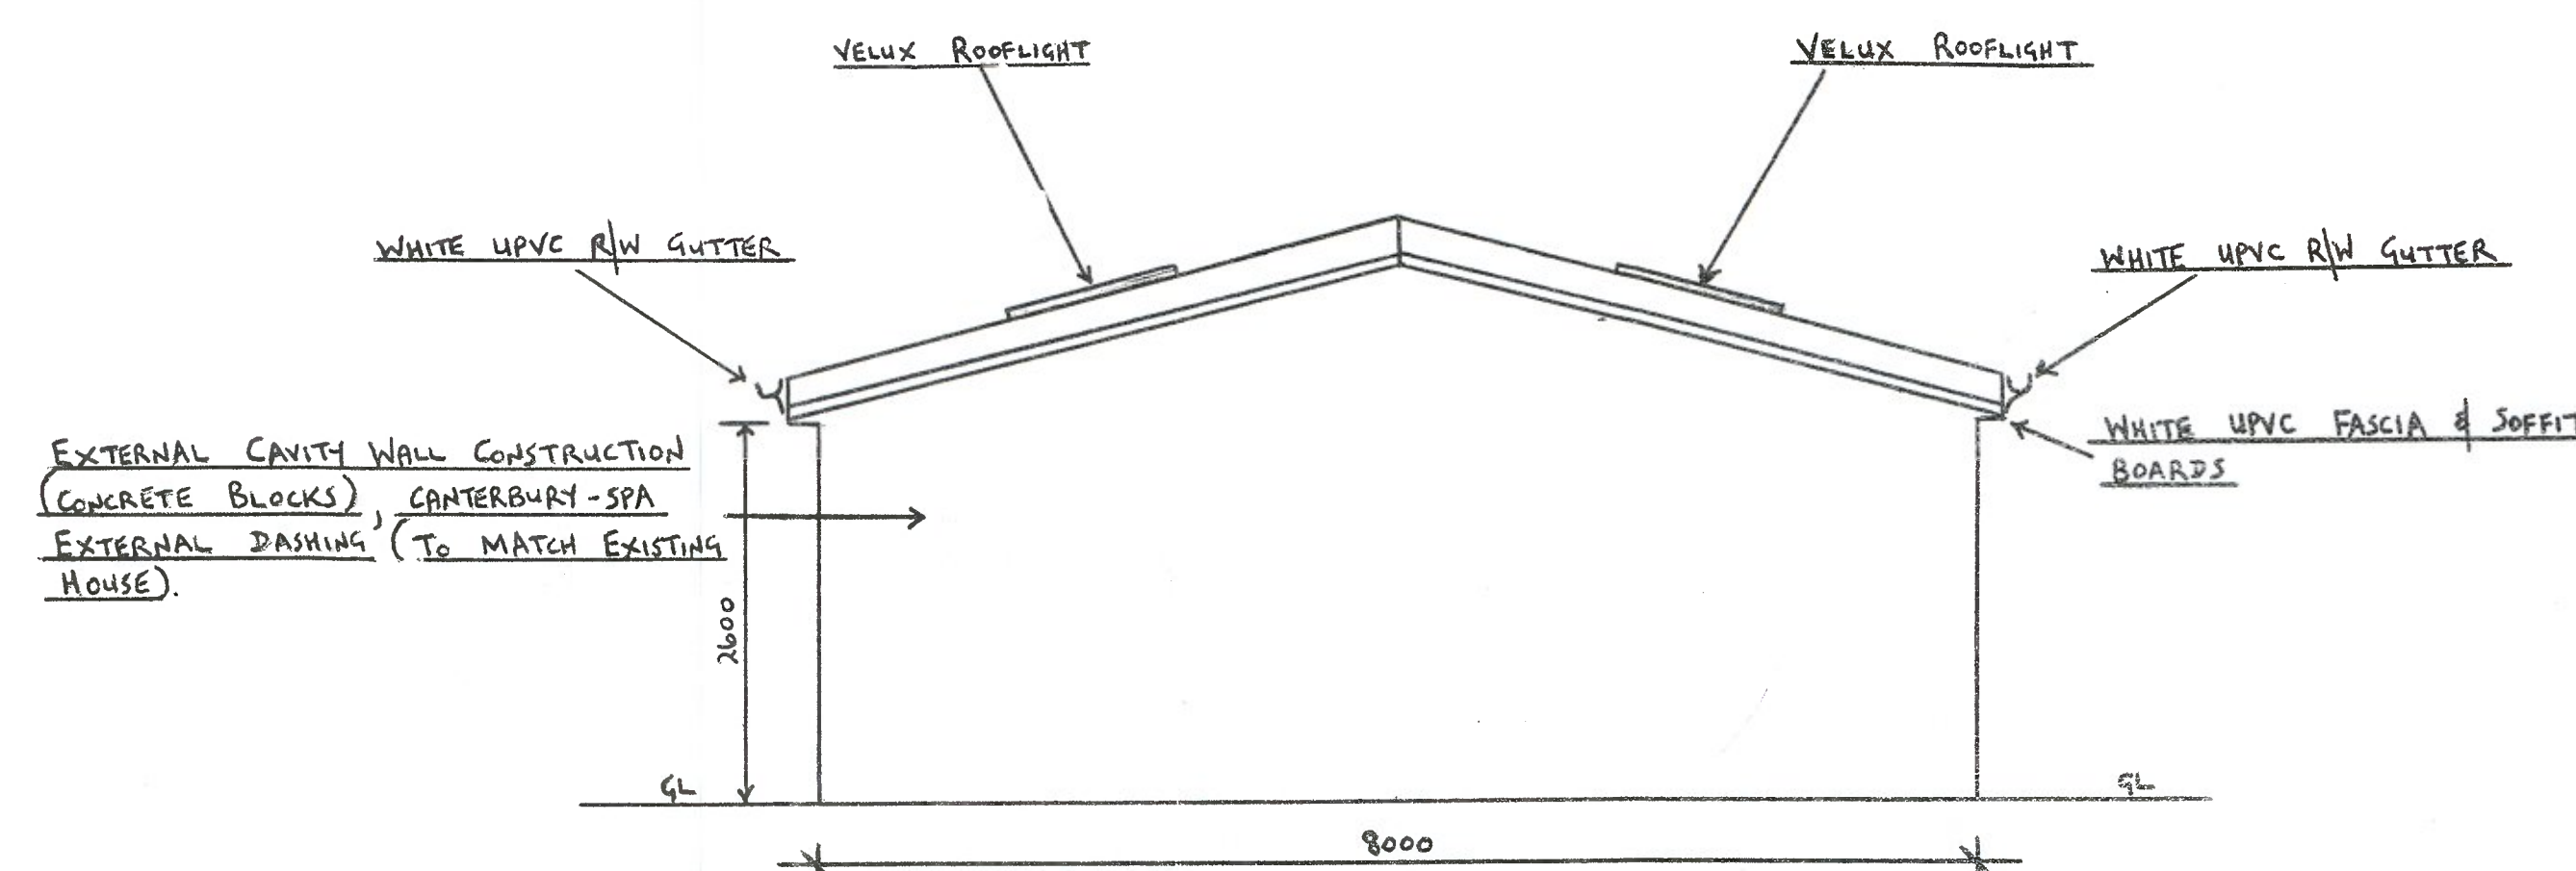

PROPOSED REAR ELEVATION (NORTH) 1:50

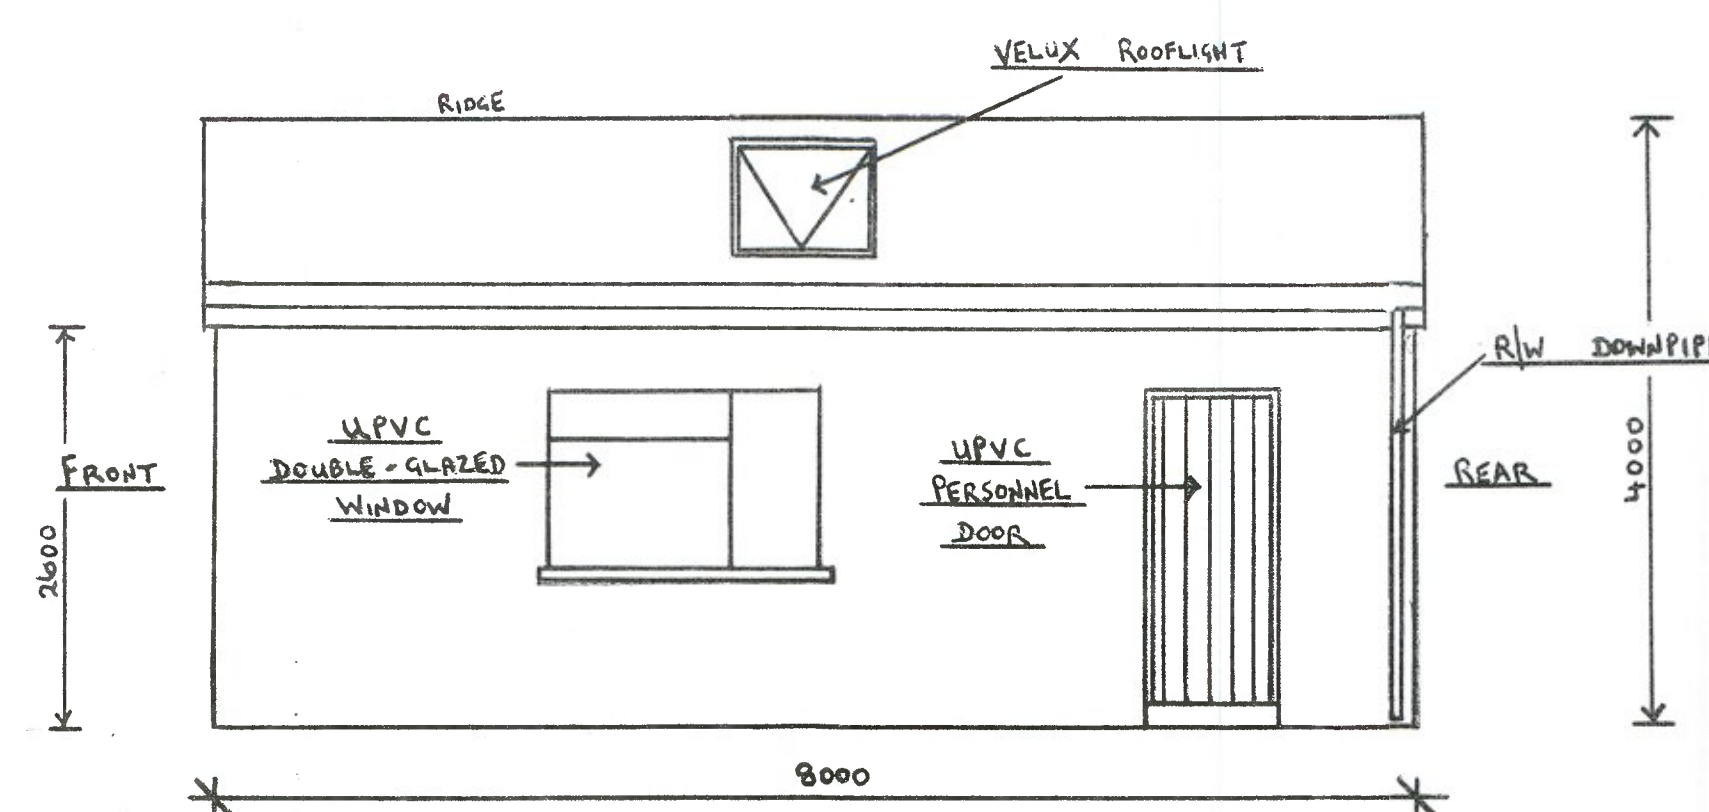

PROPOSED SIDE ELEVATION (EAST)
1:50

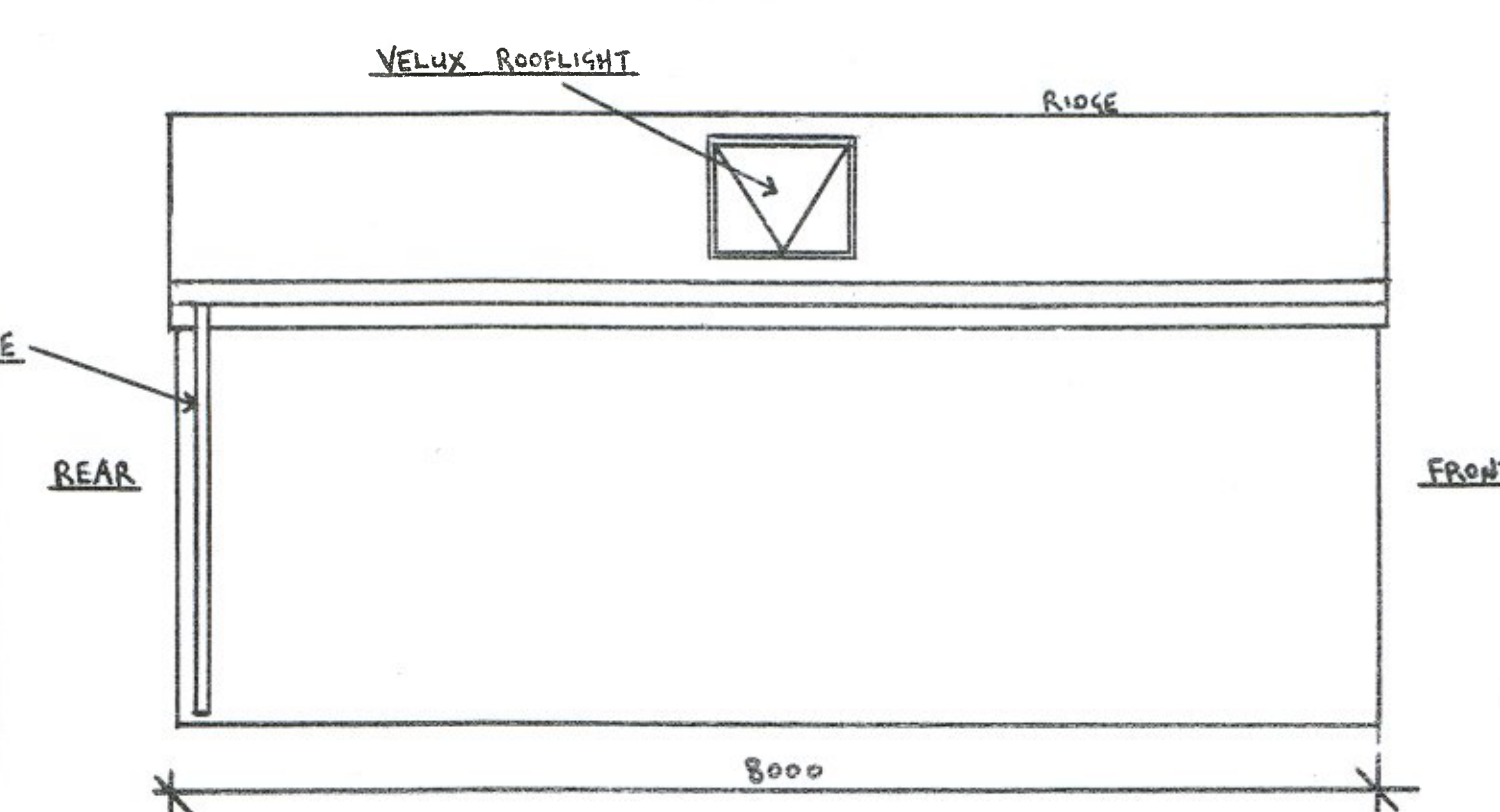

PROPOSED SIDE ELEVATION (WEST)
(1:50)



09022029 Doc date: 05-Nov-2019 Printed by: d043
P20160531
Drawings - Plans
EXISTING AND PROPOSED FLOOR PLANS INDICATE

05 NOV 2019

PROPOSED "DOUBLE" REAR GARAGE AT REAR OF 29 SHELONE - TERRACE, BRITON - FERRY, NEATH

SA11 2UE FOR MR. A. HOLMES :

SCALES 1:100 , 1:50

SHEET 1 of 2