


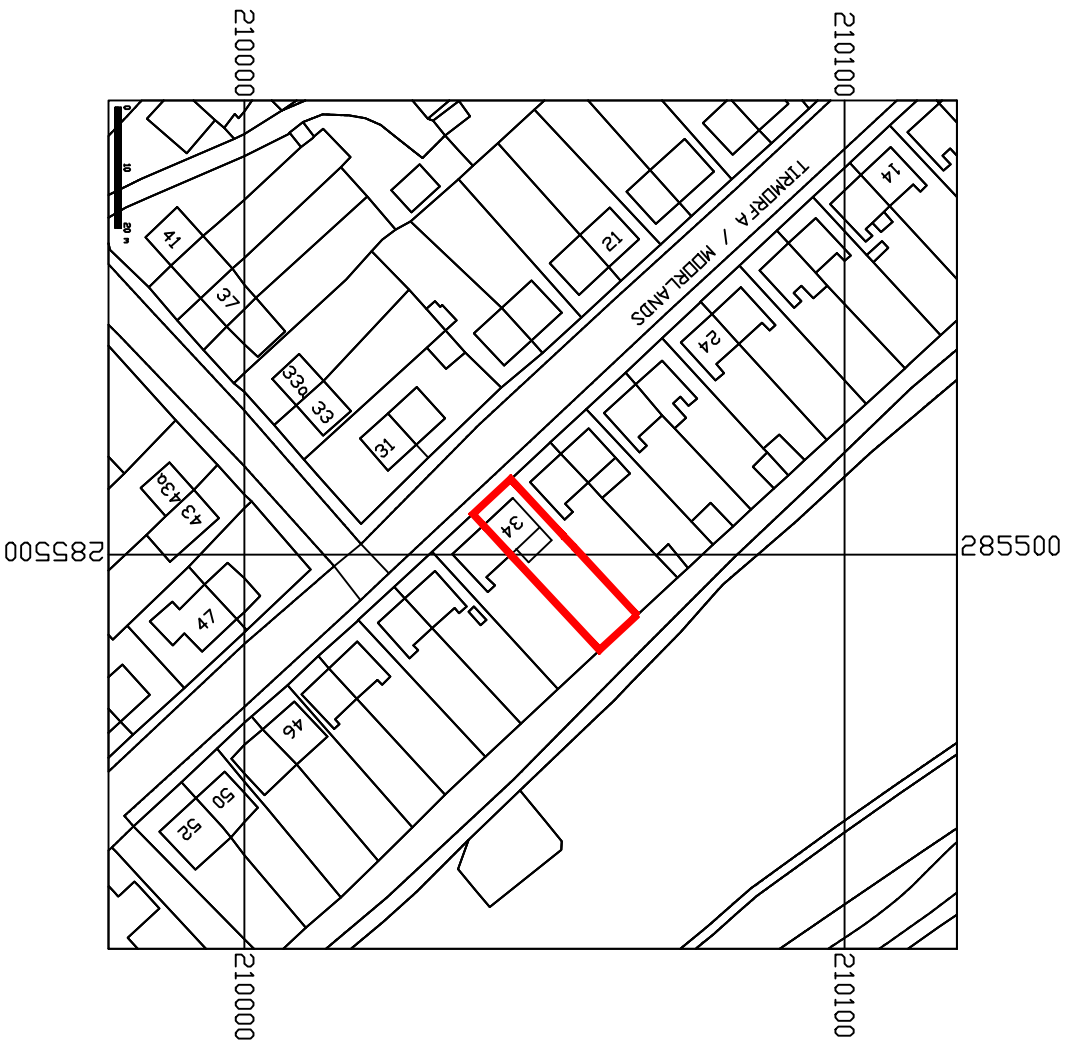

Rev.	Date	Amendment	
Client: Mr D Meades, 34 Moorlands, Dyffryn Cellwen, Neath SA10 9HU.		Title: Location Plan	
Project: Proposed Double Extension.	Drawn:	Scale: 1:1250	Date: 19.11.18
	Job No. DM.02	Drawing No. DM.02.PL.02	Rev.