



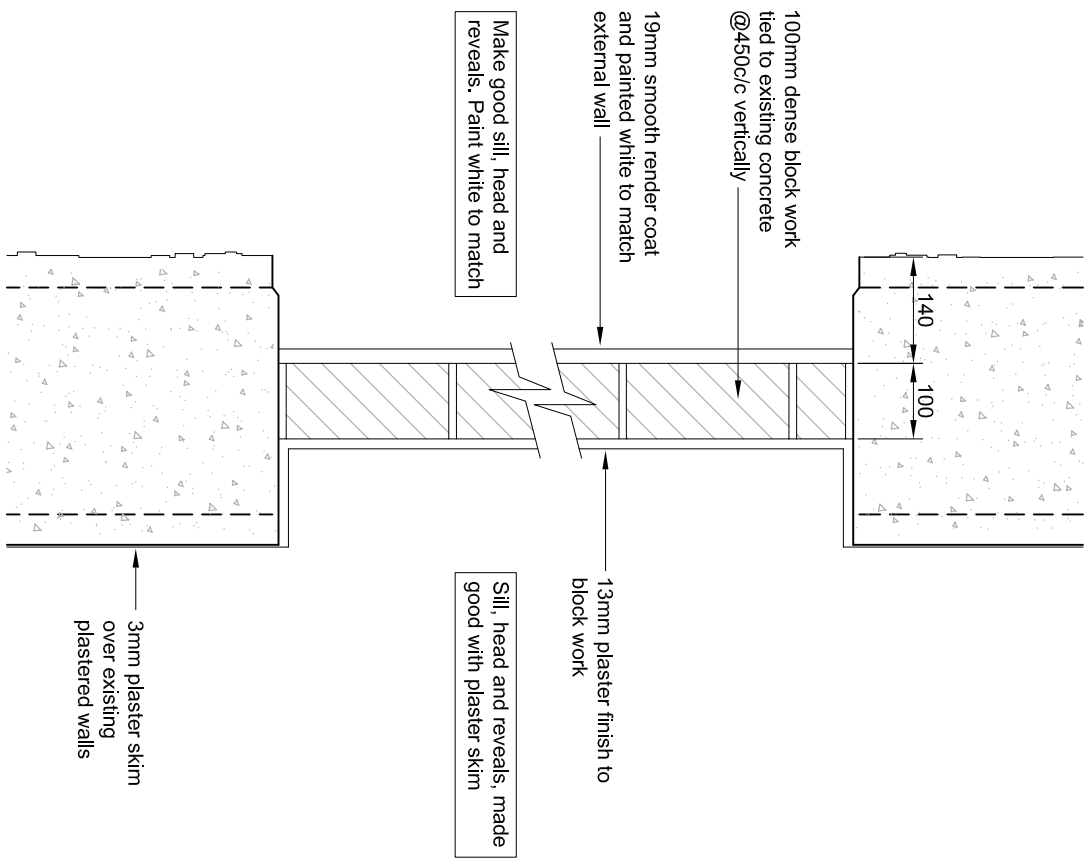


Proposed section thro' blocked up windows openings
(allow for 2 skins of blockwork where window is blocked up full width)
Scale 1:10

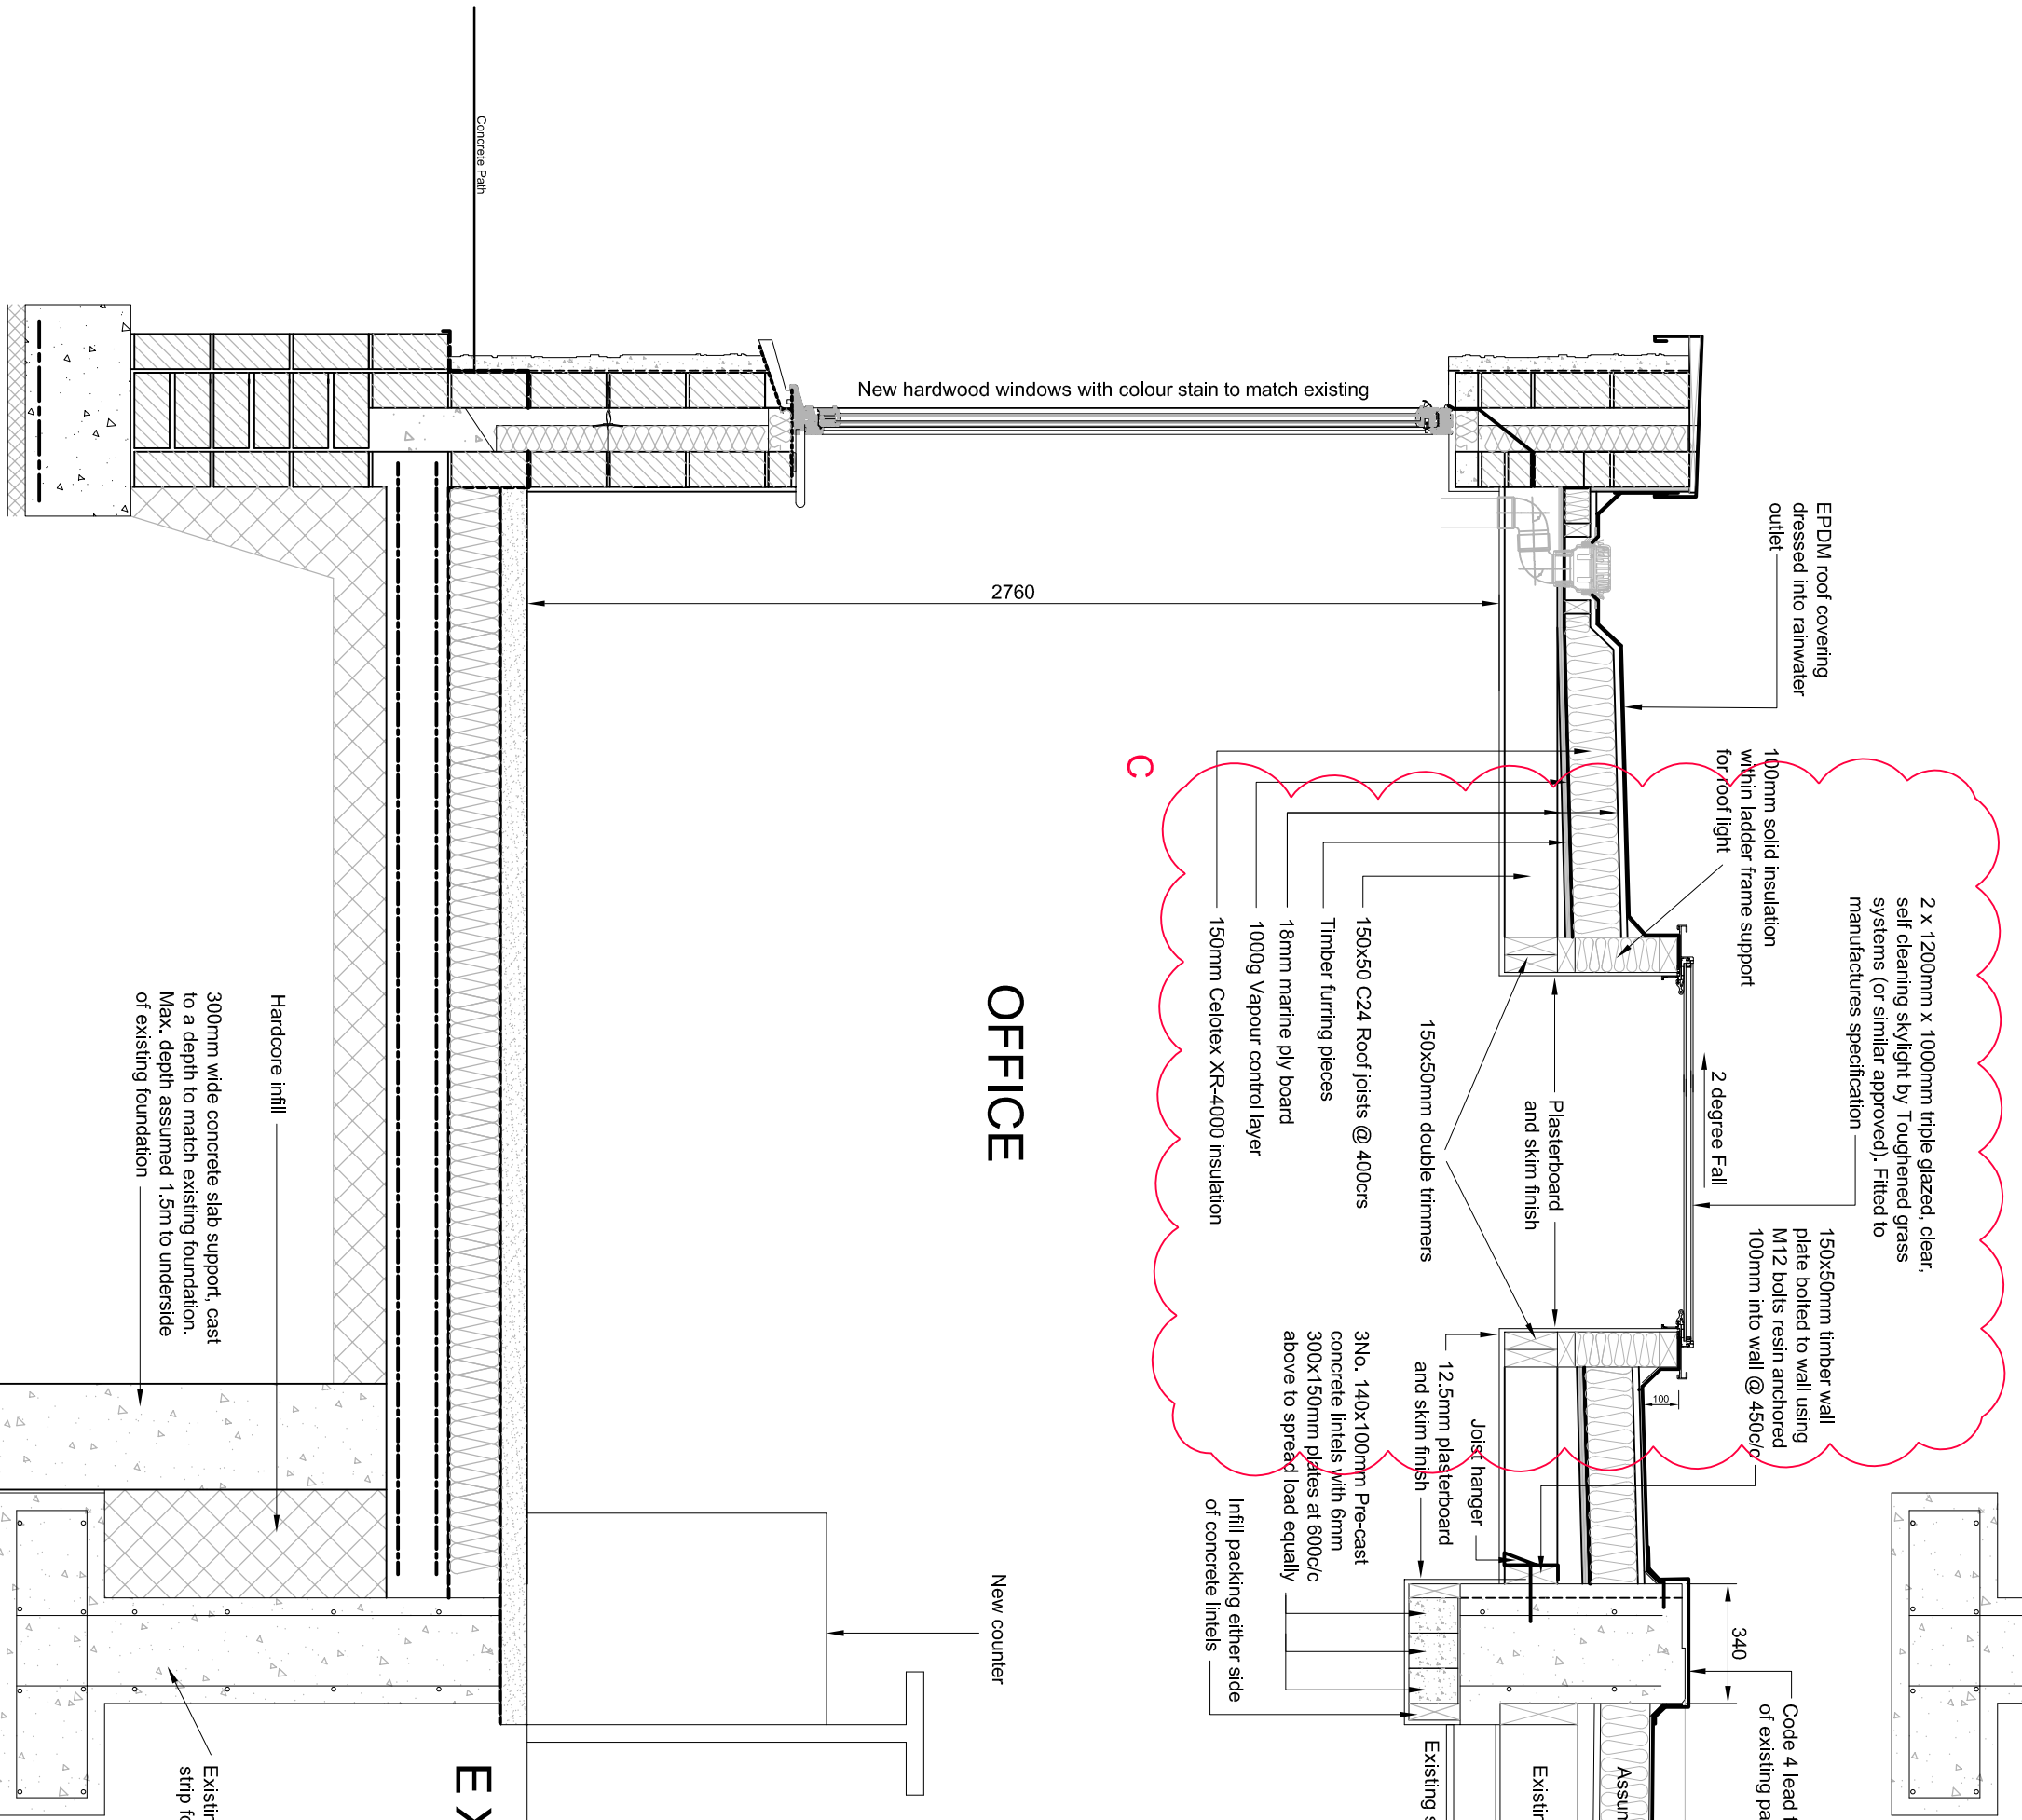

OFFICE


EXISTING FLOOR

PROPOSED SECTION 2-2
Scale 1:20

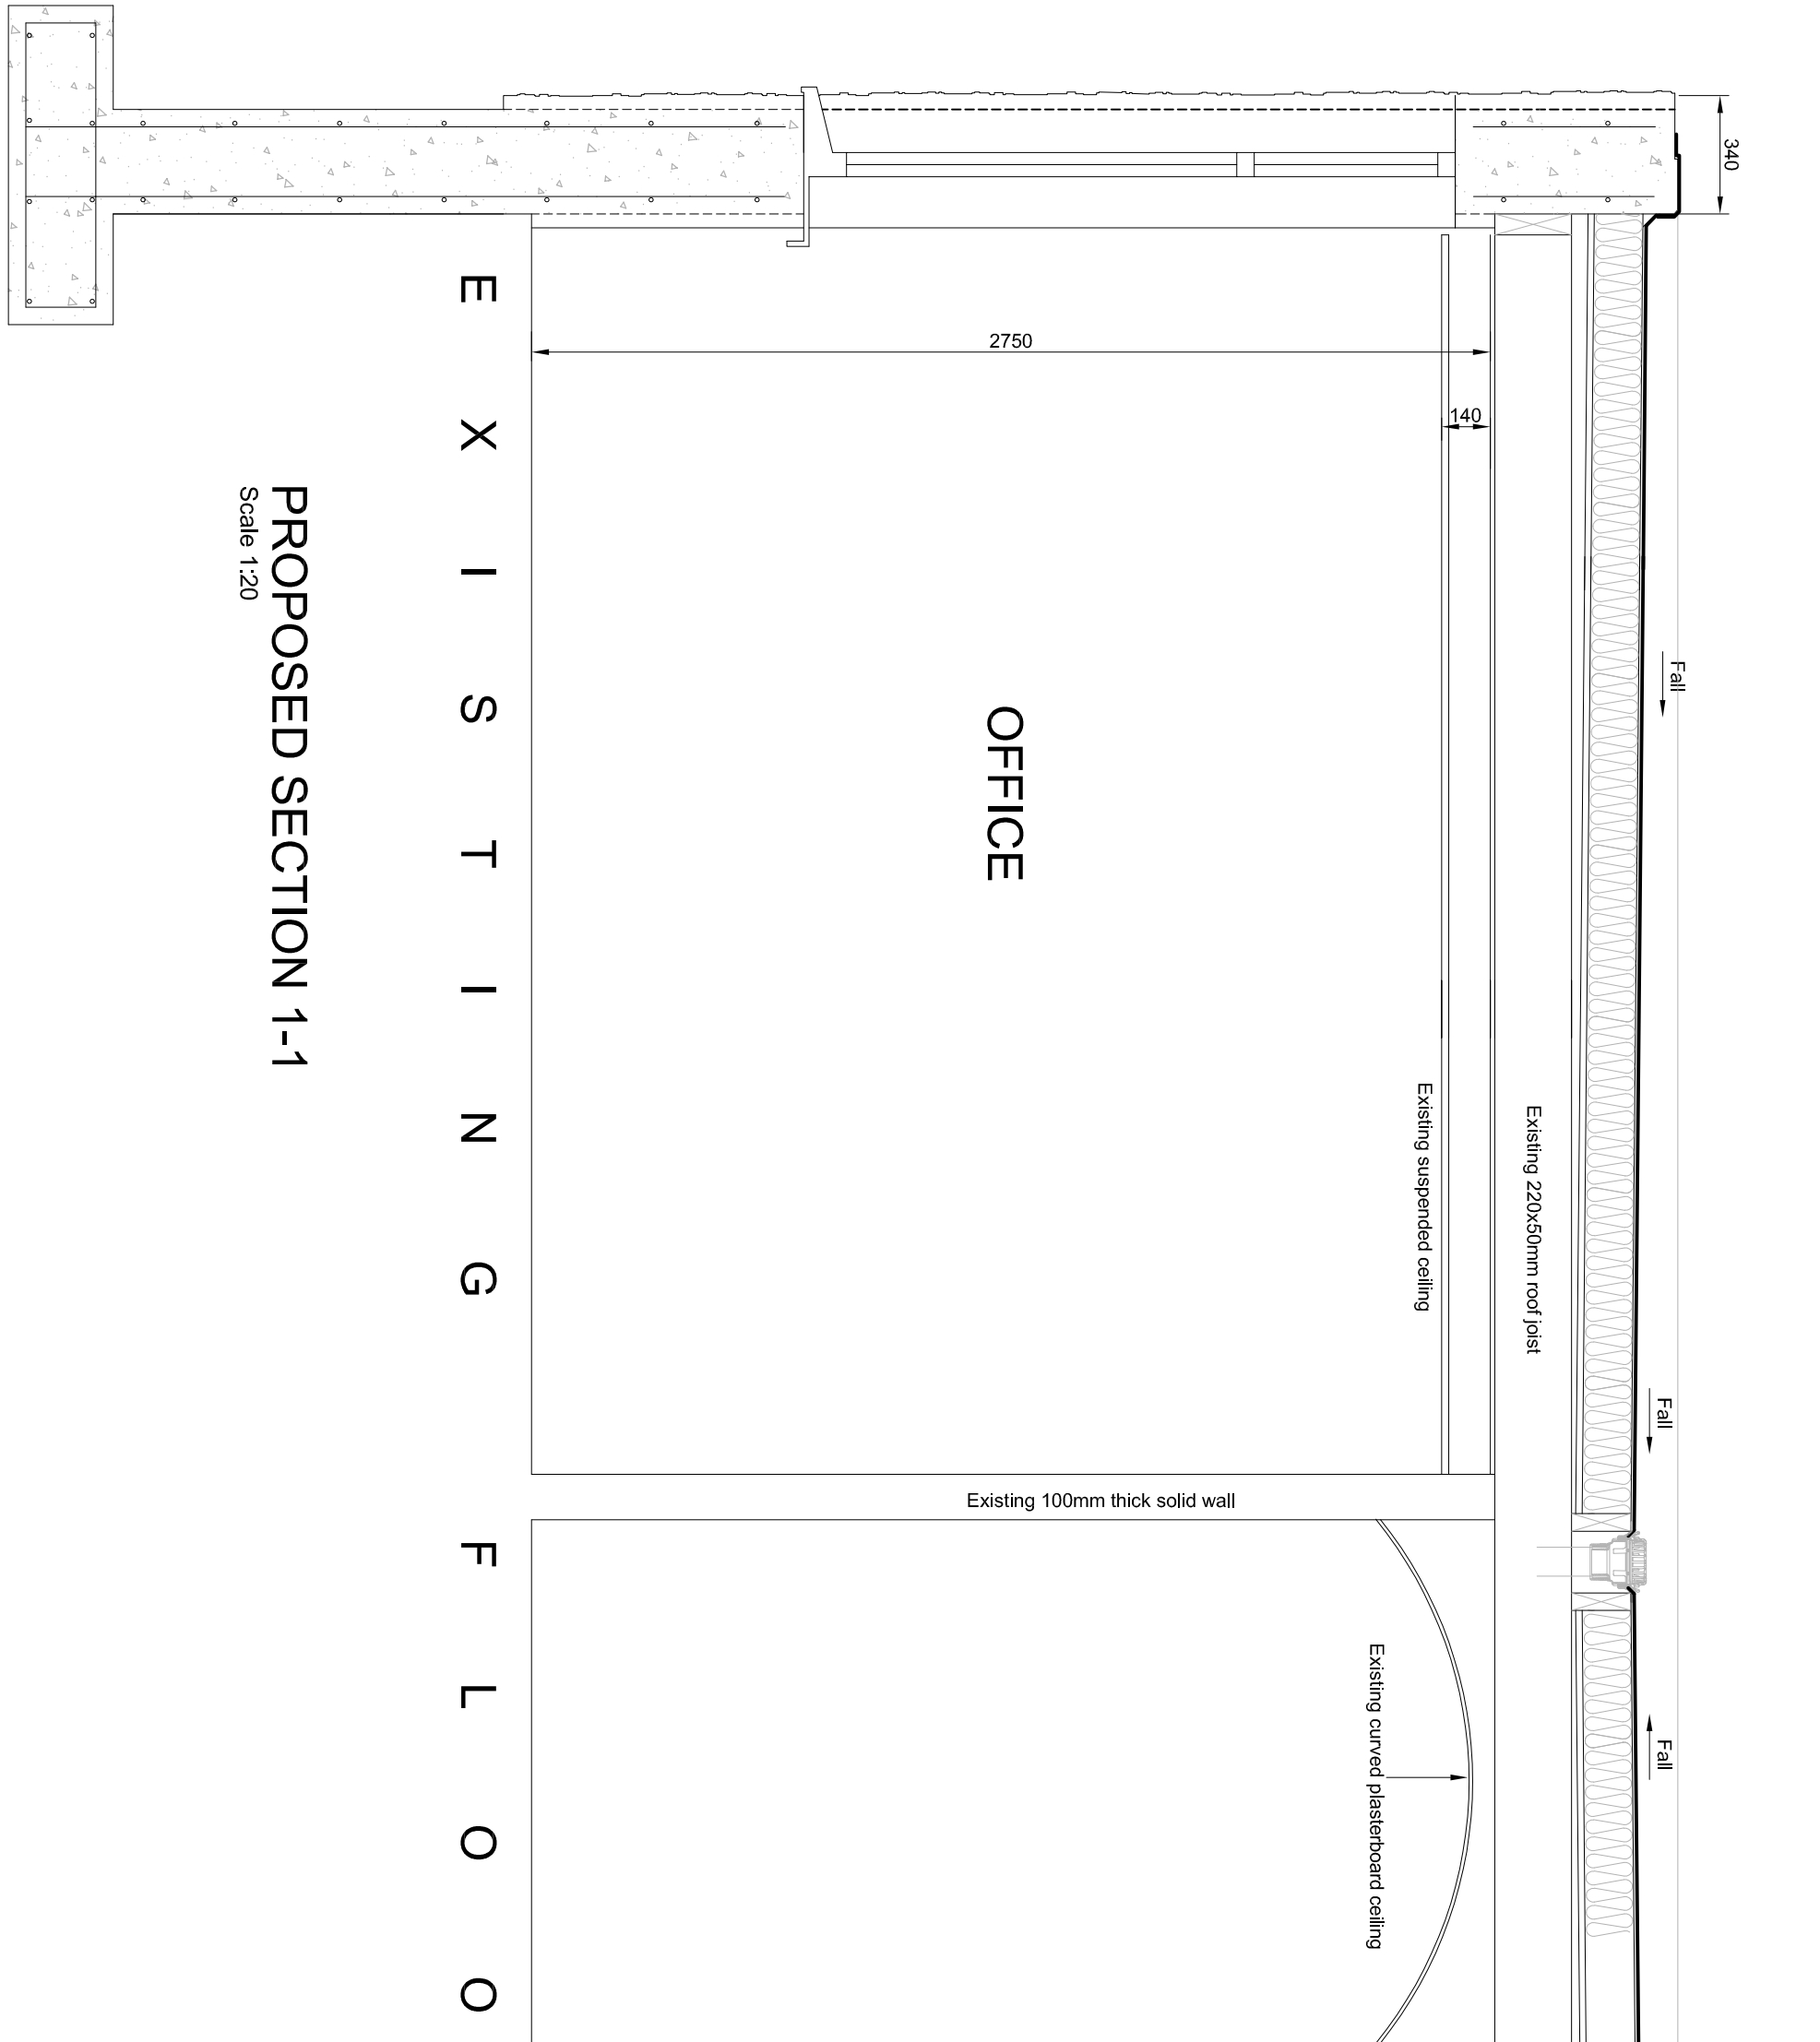

OFFICE

PROPOSED SECTION 1-1
Scale 1:20

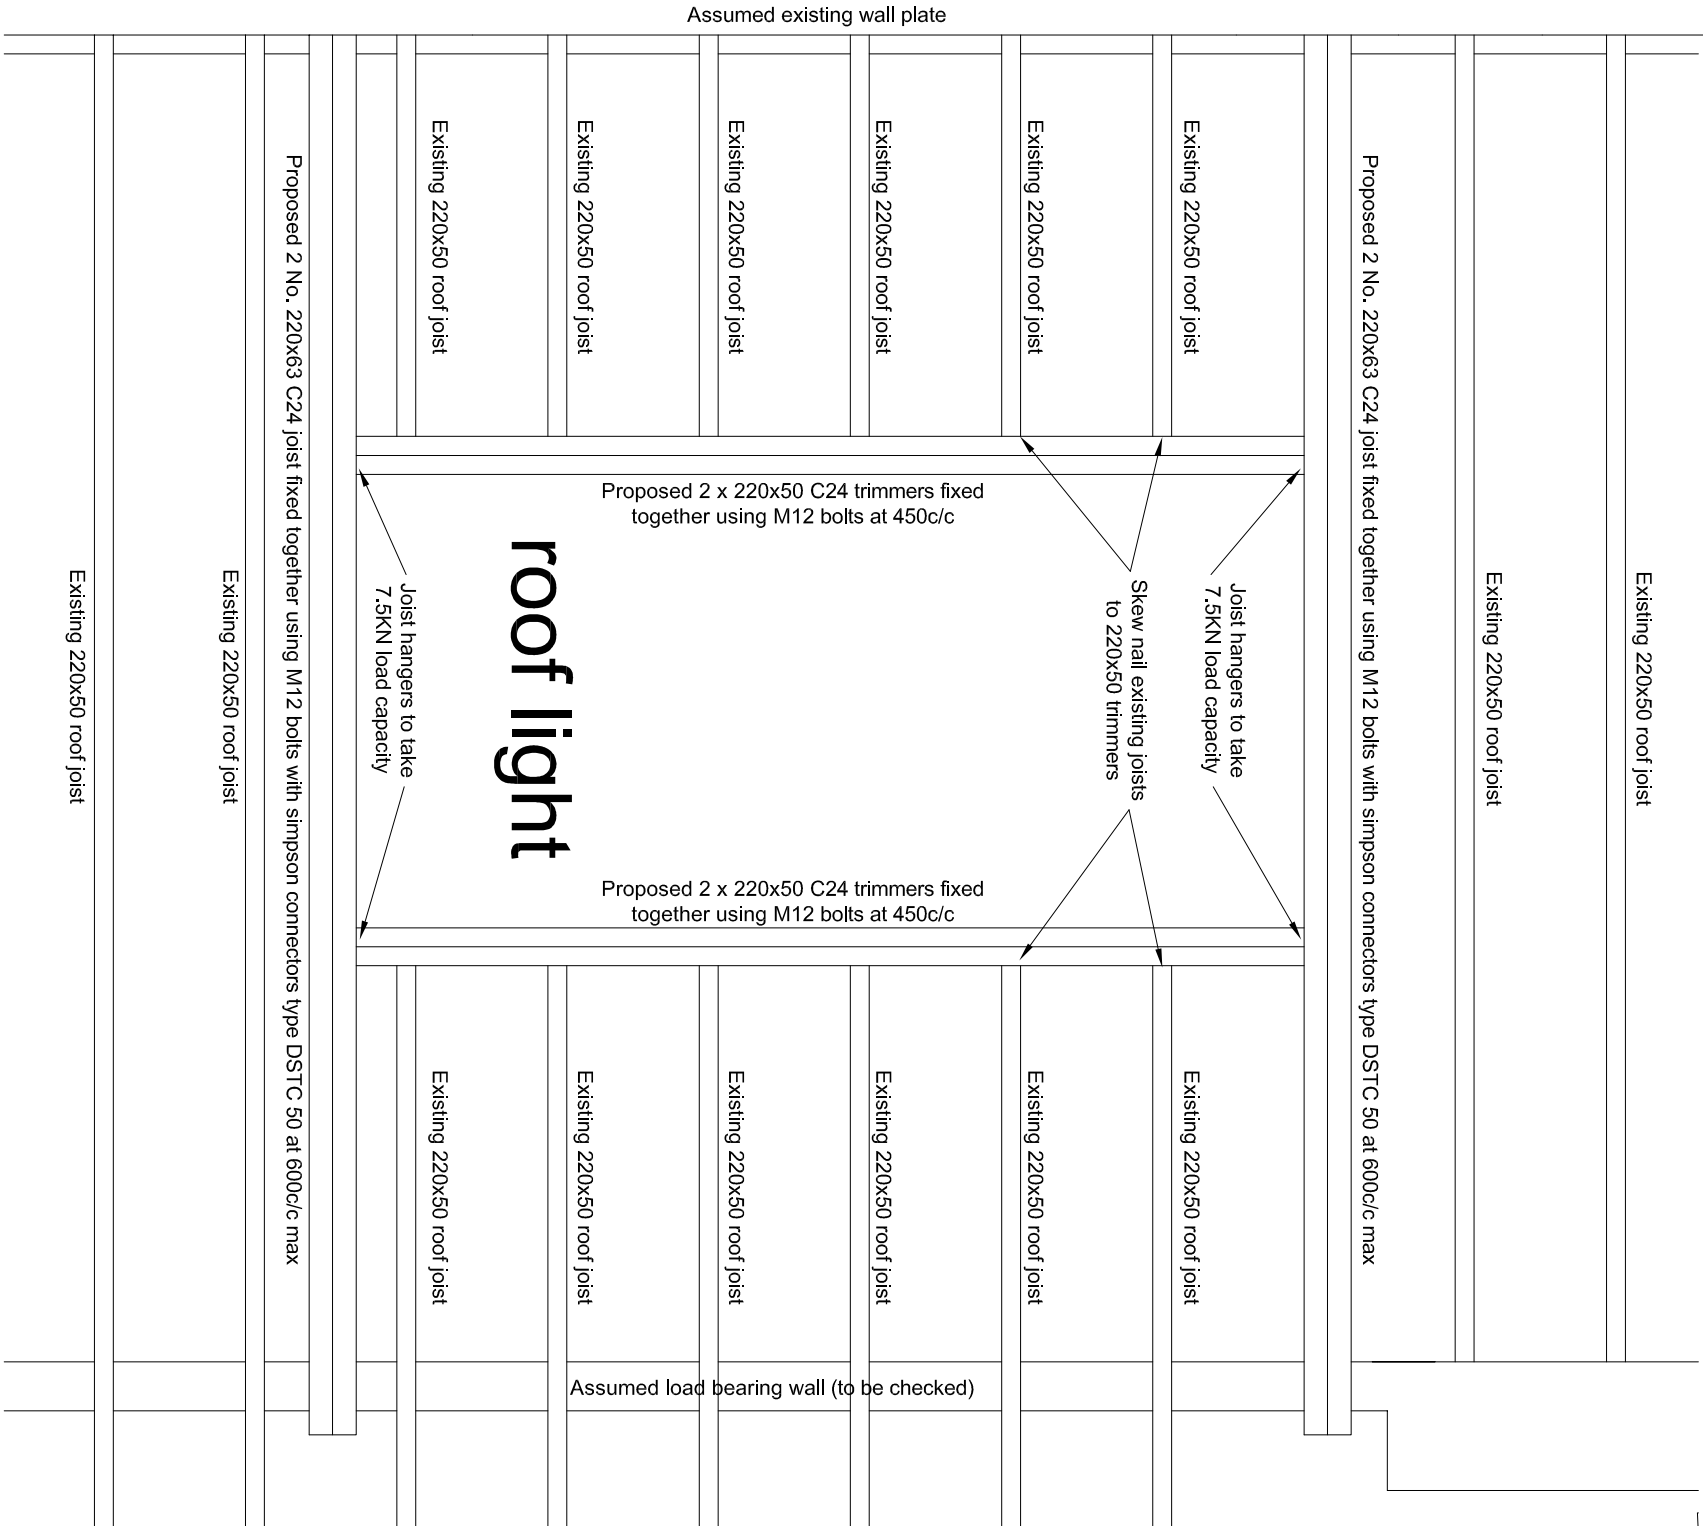

PLAN SHOWING ROOF TIMBER LAYOUT FOR NEW 2.5m x 1m ROOF LIGHT
Scale 1:20

NOTES									
1. All dimensions in millimetres unless otherwise stated.									
Rev									
Details									
Dr									
Ch									
Apr									
Date									
Rev									
Details									
Dr									
Ch									
Apr									
Date									
