
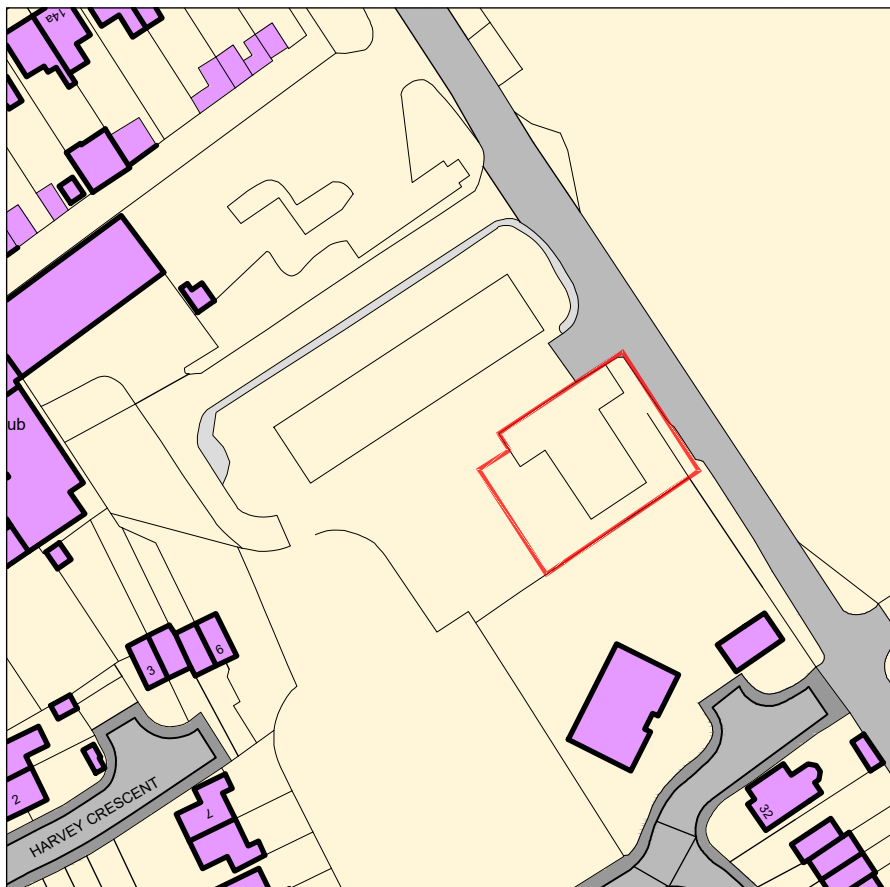


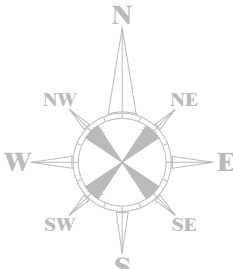

Notes Ordnance Survey, (c) Crown Copyright 2019. All rights reserved. Licence number 100022432 	REVISIONS			Client: Mr. Edd White						
	Rev	Comment	By	Date	Project Title: Commercial Unit					
					Project Address 1: Land at Former Gas Works Site,				A4	
					Project Address 2: Victoria Road, Port Talbot, SA12 6DB				Checked by DLD	
					Drawing Title: Site Location Plan				Approved by DLD	
	A	Boundary and Building Size revised.	AJW	02.05.2019	Date: 29.04.2019	Scale: 1:1250	Drawn By: AJW	Ref: NC072	Drawing No: 001	Rev B
	B	Boundary revised from Registry Plan.	AJW	10.05.2019						
	THIS DRAWING IS THE COPYRIGHT OF DARKIN ARCHITECTS AND MAY NOT BE COPIED, ALTERED OR REPRODUCED IN ANY FORM OR PASSED TO A THIRD PARTY WITHOUT THEIR CONSENT. DIMENSIONS MUST BE CHECKED AND VERIFIED ON SITE AND ANY DISCREPANCIES SHOULD BE REPORTED TO THE ARCHITECT. THIS DRAWING MUST NOT BE SCALED AND SHOULD BE READ IN CONJUNCTION WITH ALL OTHER CONSULTANT'S DRAWINGS. IF IN DOUBT ASK FOR CONFIRMATION.				143 Clifton Street, Cardiff, CF24 1LZ 1 John Street, Llanelli, SA15 1UH 02921 197 196 01554 778 730 info@darkinarchitects.com © Copyright Darkin Architects 2019 RIBA Chartered Practice					
					drawing on experience					