


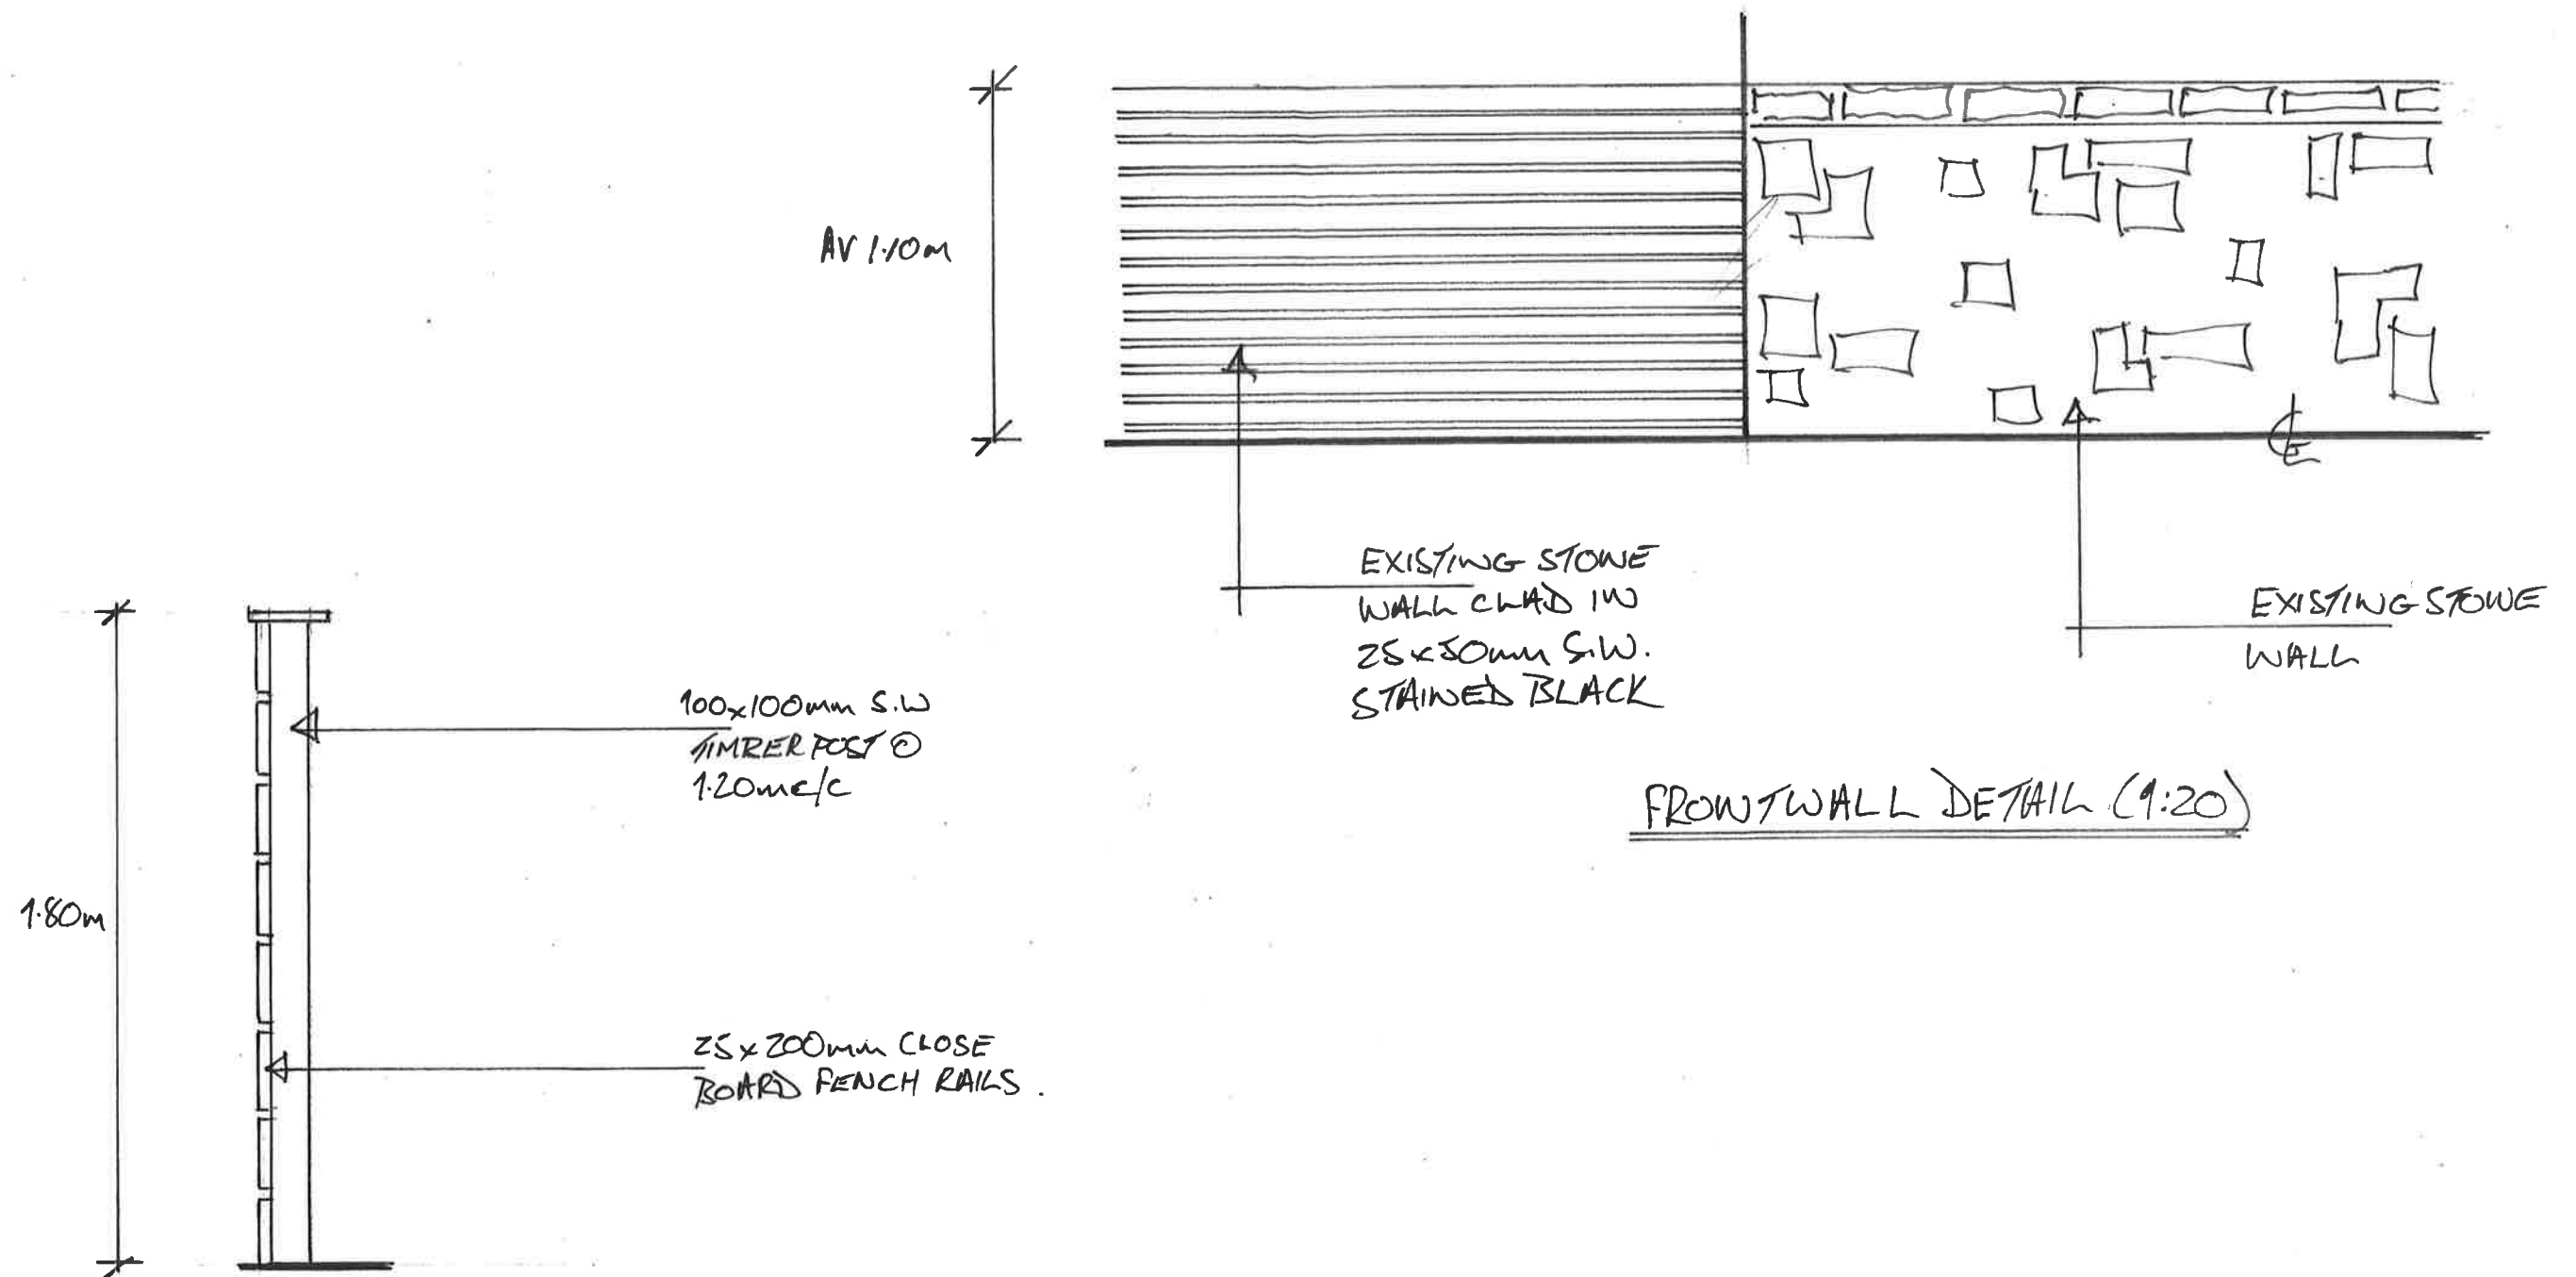

SECTION OF BOUNDARY FENCE
(PRIVACY SCREEN TO DECK AREA)

Scale 1:20.

NOTES:
FENCE & FRONTWALL DETAILS

All dimensions must be checked on site and
not scaled from this drawing.

Client

Job Title

Scale
1:20

Drawn by

Date

Drawing Title

Drg No.

Rev