


PROPOSED SIDE ELEVATION

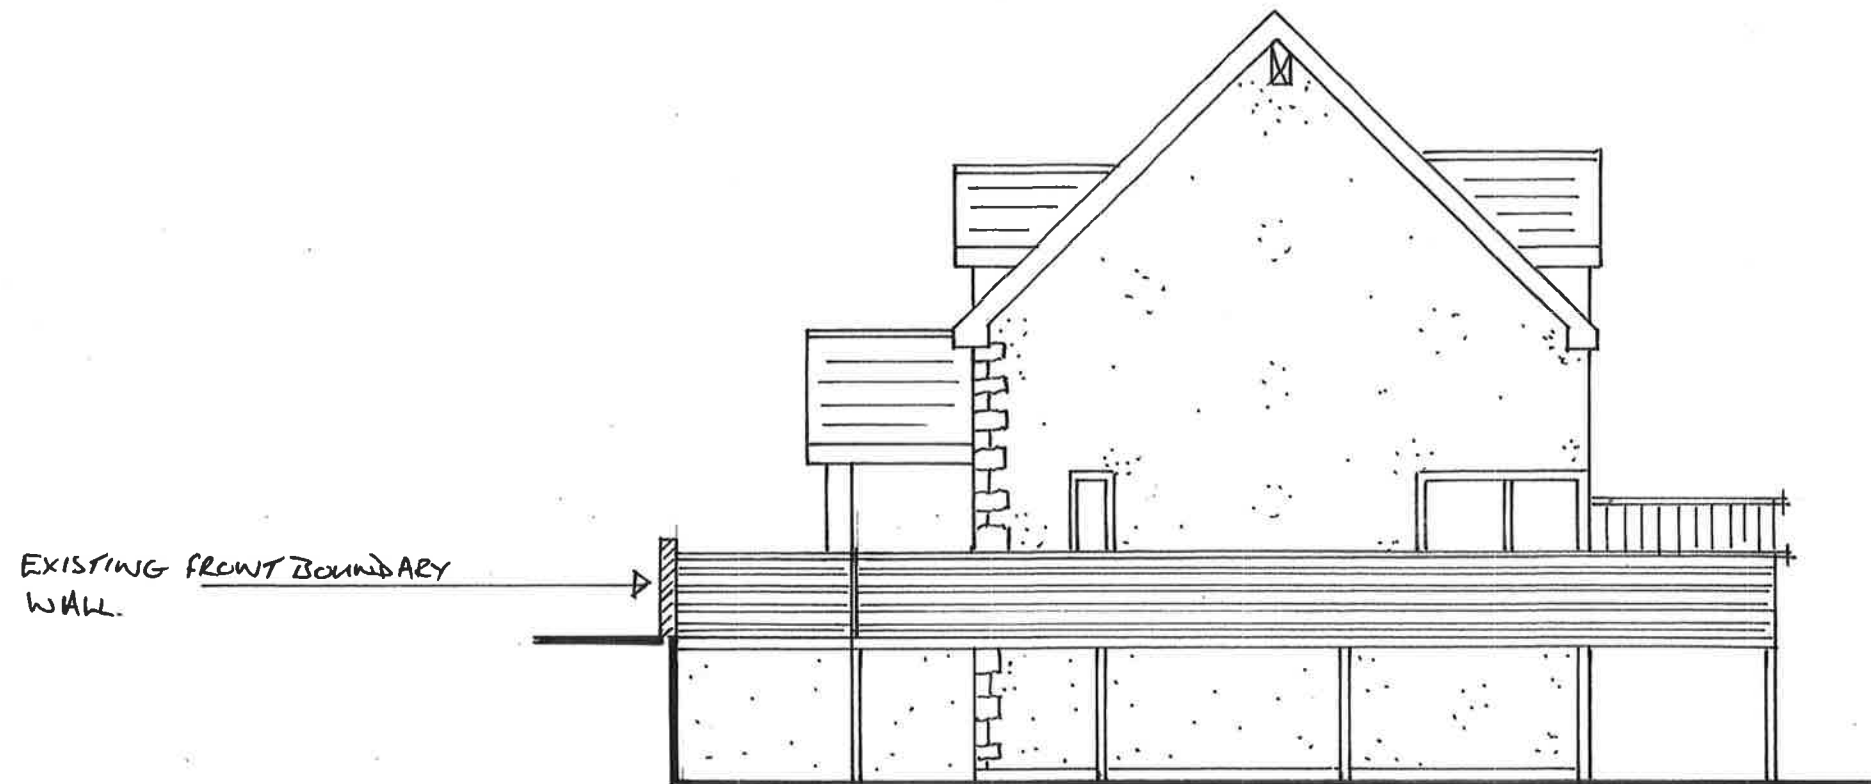

	NOTES: All dimensions must be checked on site and not scaled from this drawing.	Client	Scale 1:100	Drawing Title Amendment No1	
		Job Title PROPOSED SIDE ELEVATION	Drawn by <i>MD</i>	Drg No.	Rev
			Date 7/9/2019		