



PROPOSED REAR (1:100)

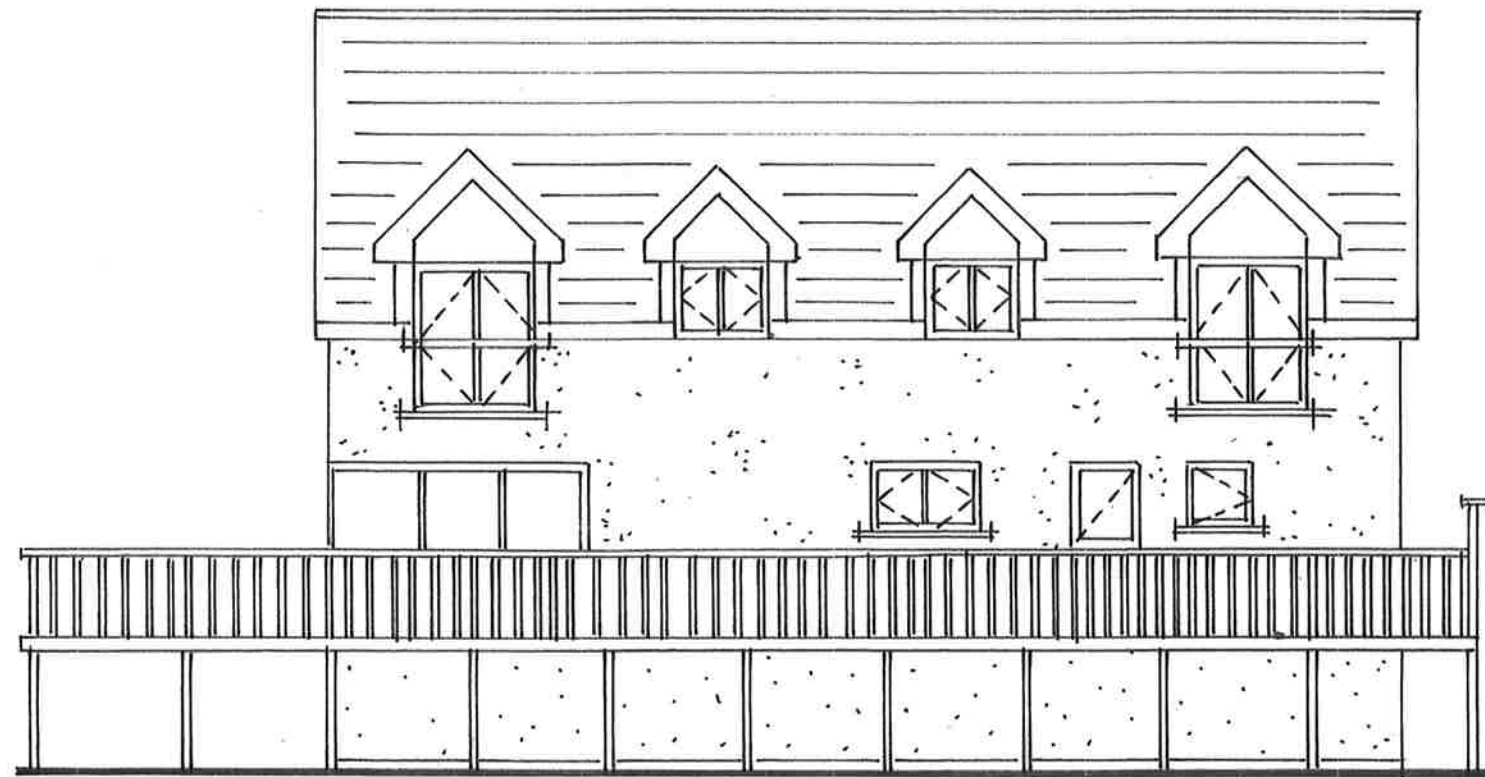

PROPOSED SIDE (1:100)

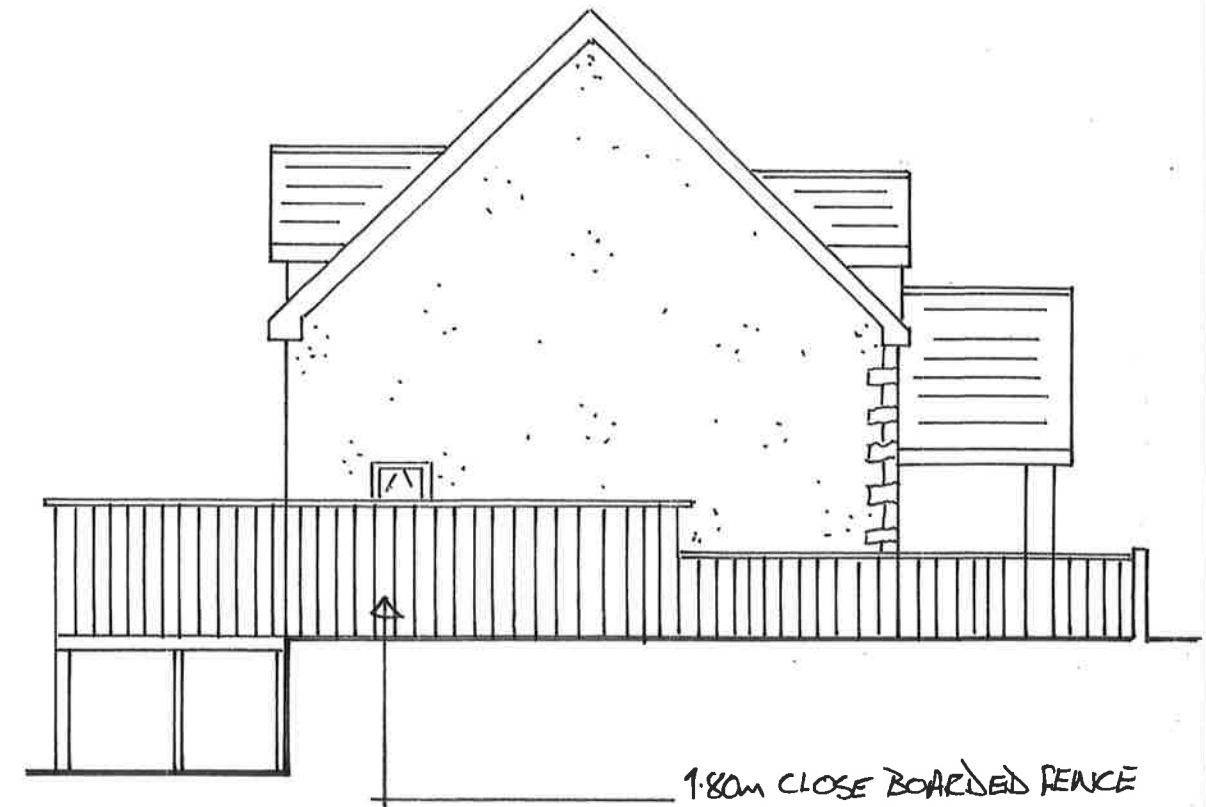

NOTES:

All dimensions must be checked on site and not scaled from this drawing.

Client

Job Title

PROPOSED ELEVATION

Scale

1:100

Drawn by

MS

Date

6/1/2019

Drawing Title

Amendment No 1

Drg No.

Rev