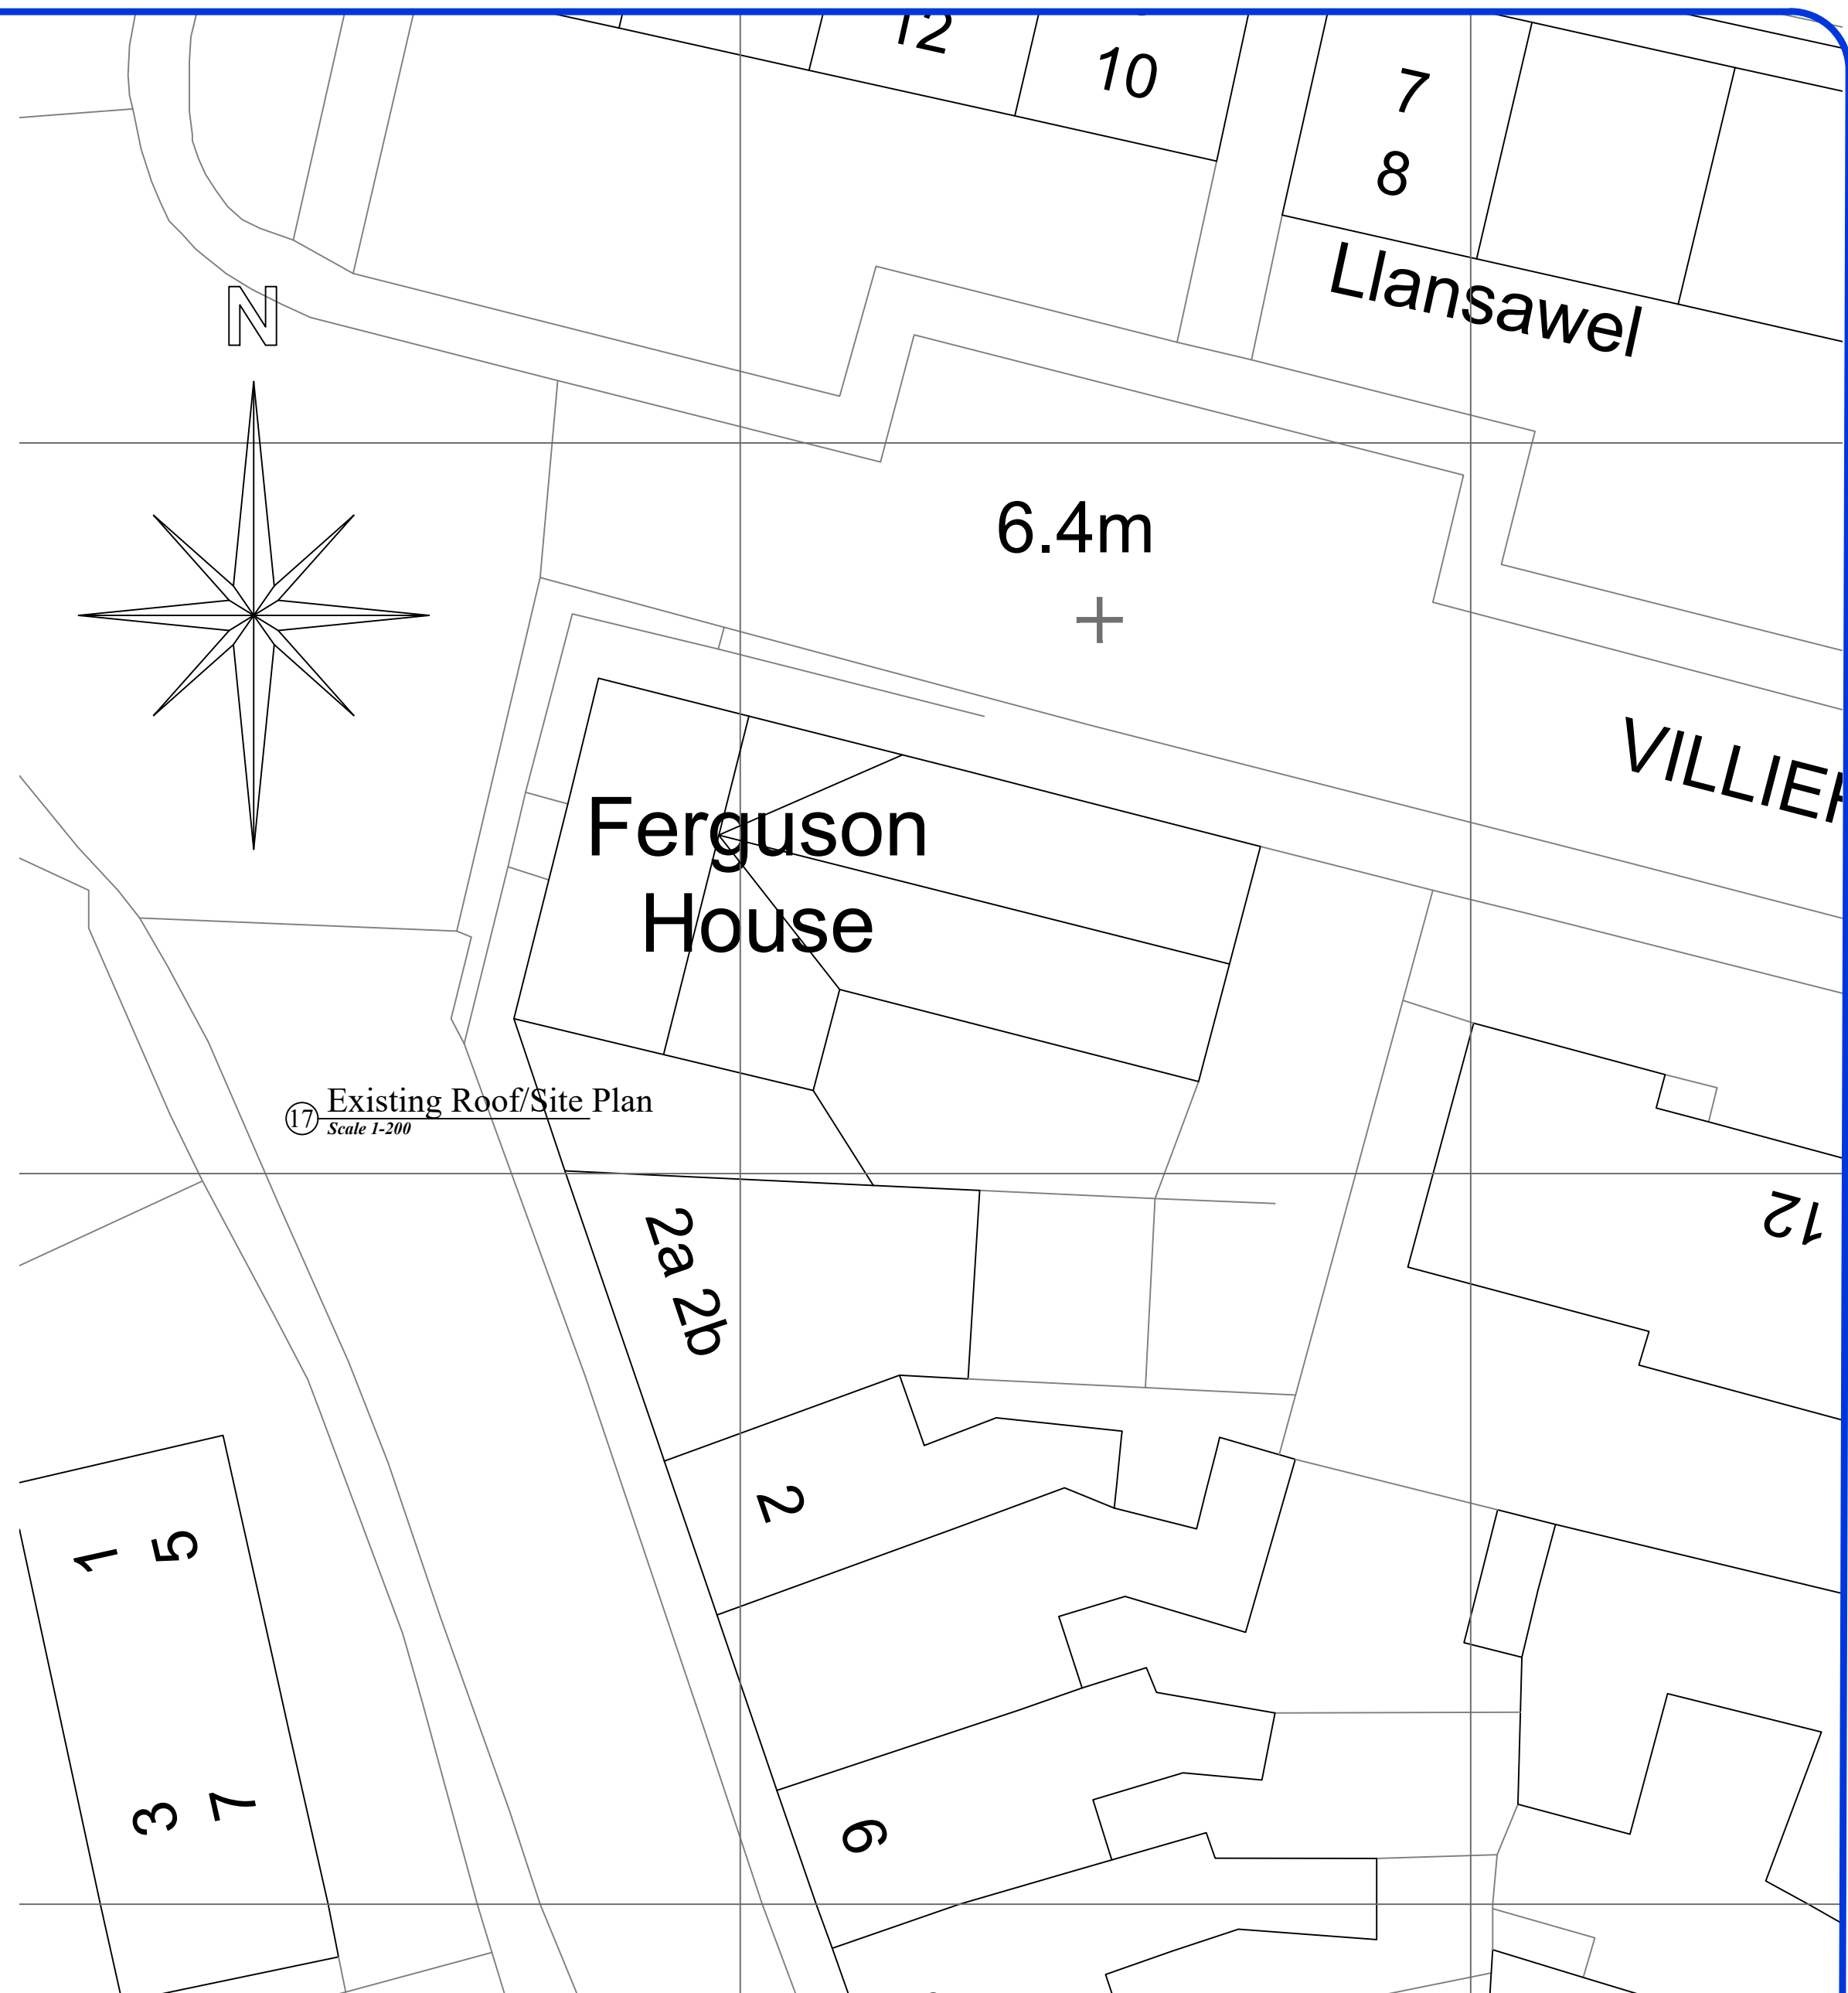
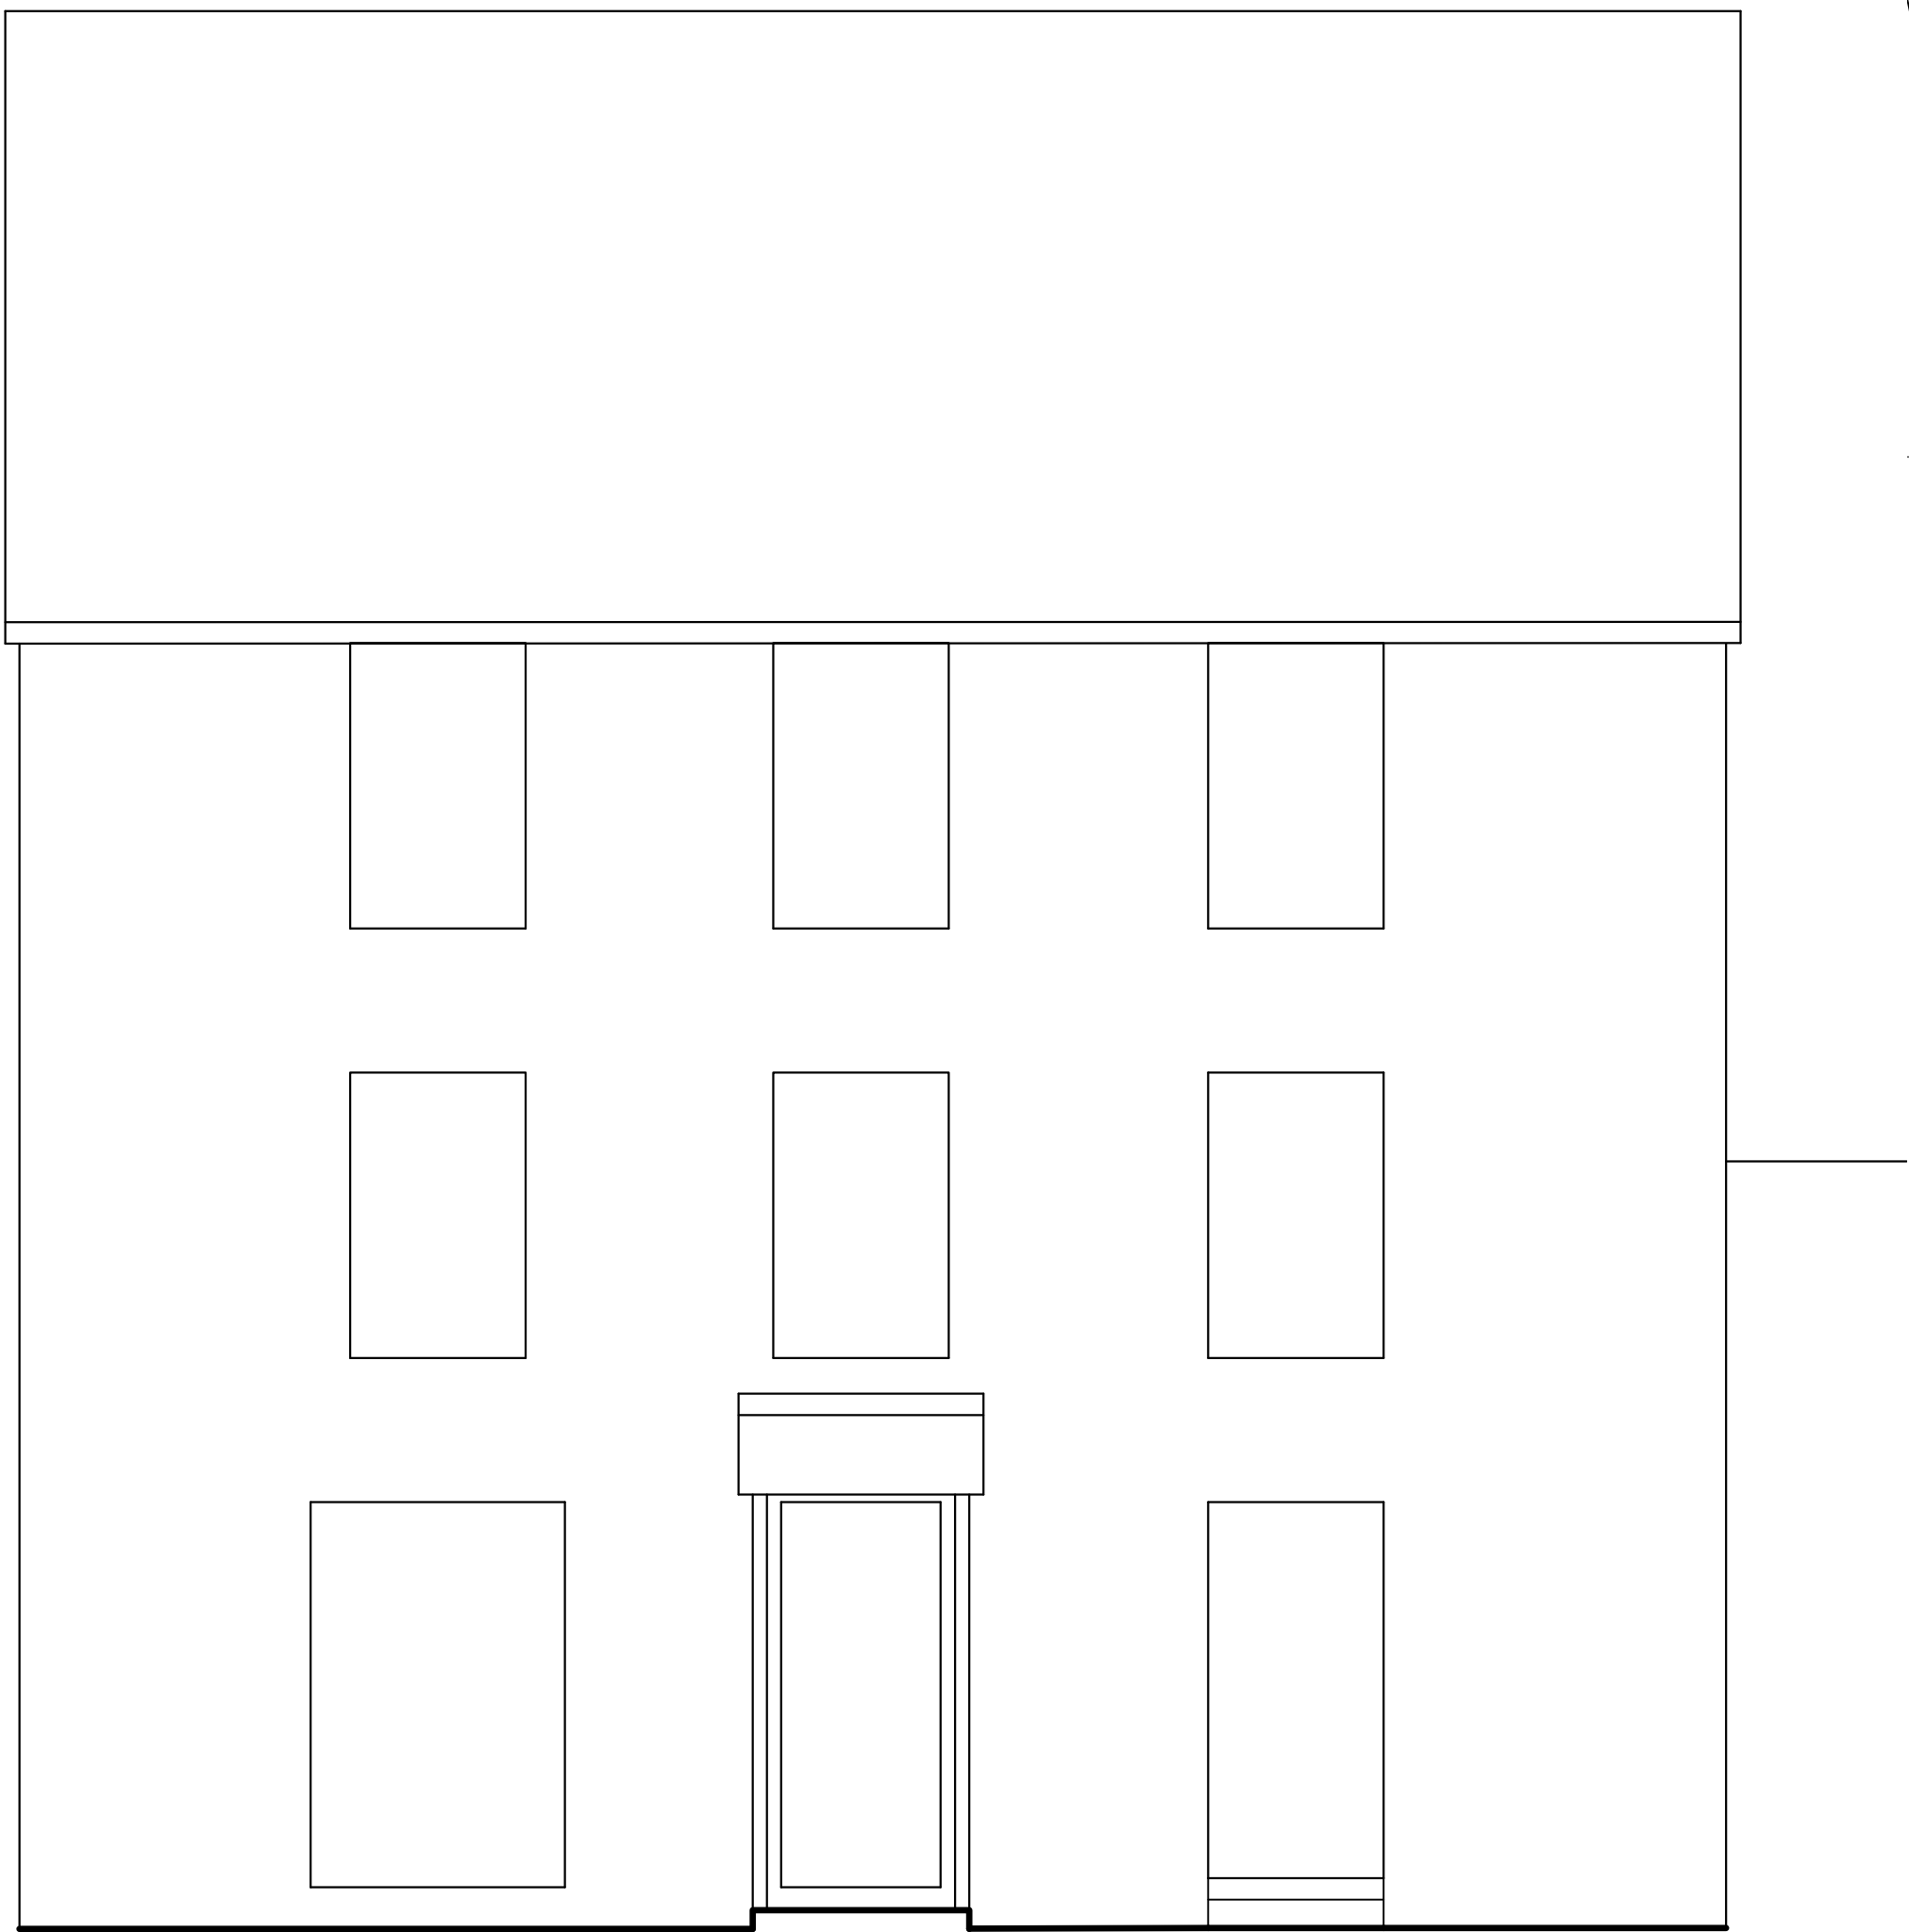
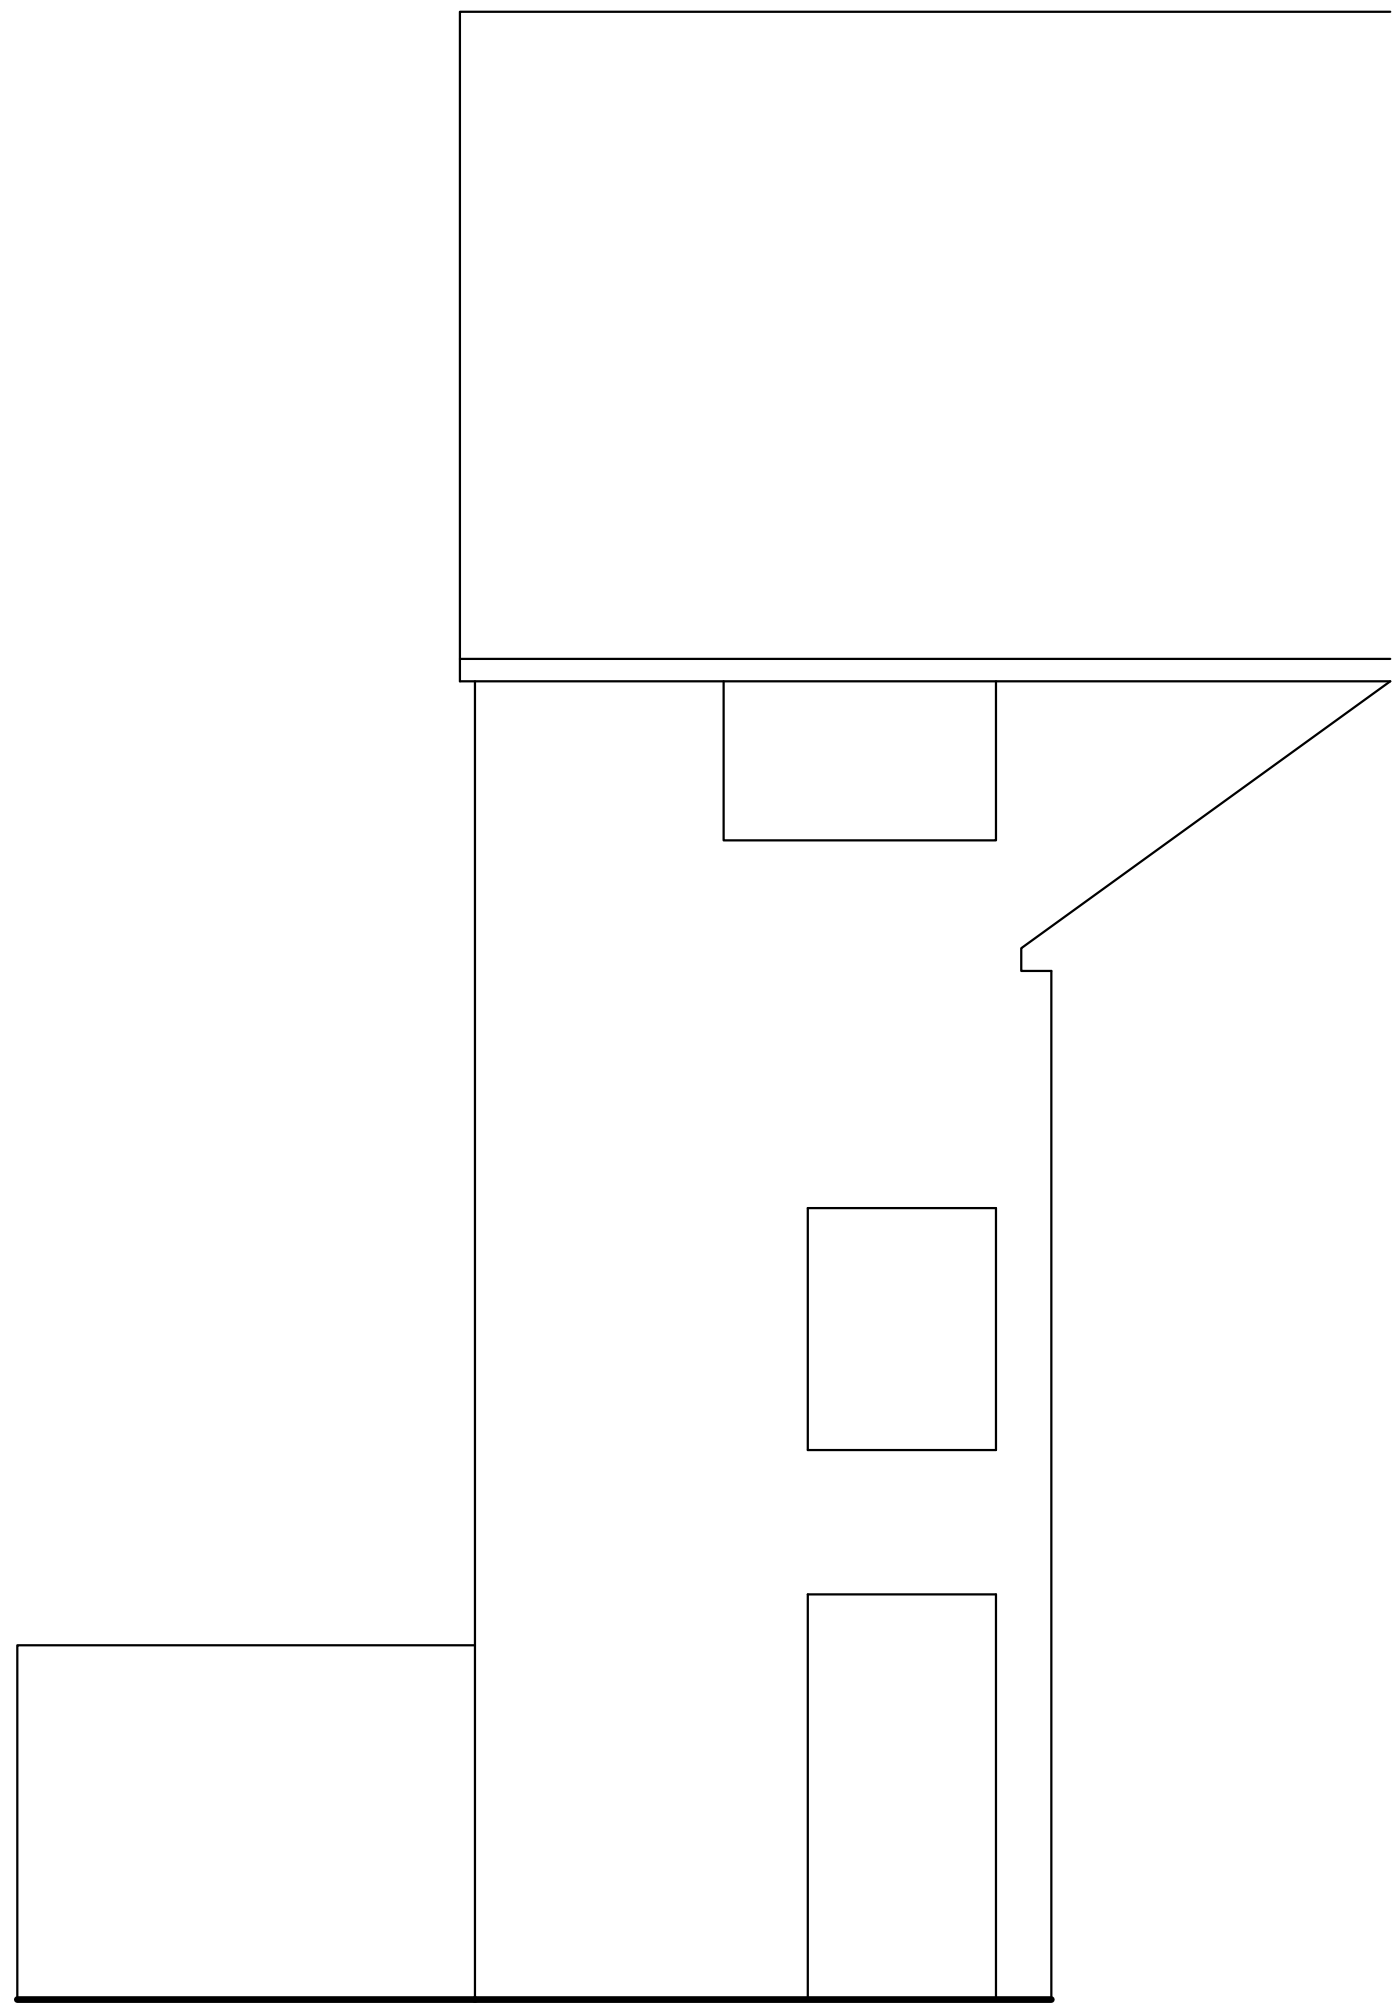
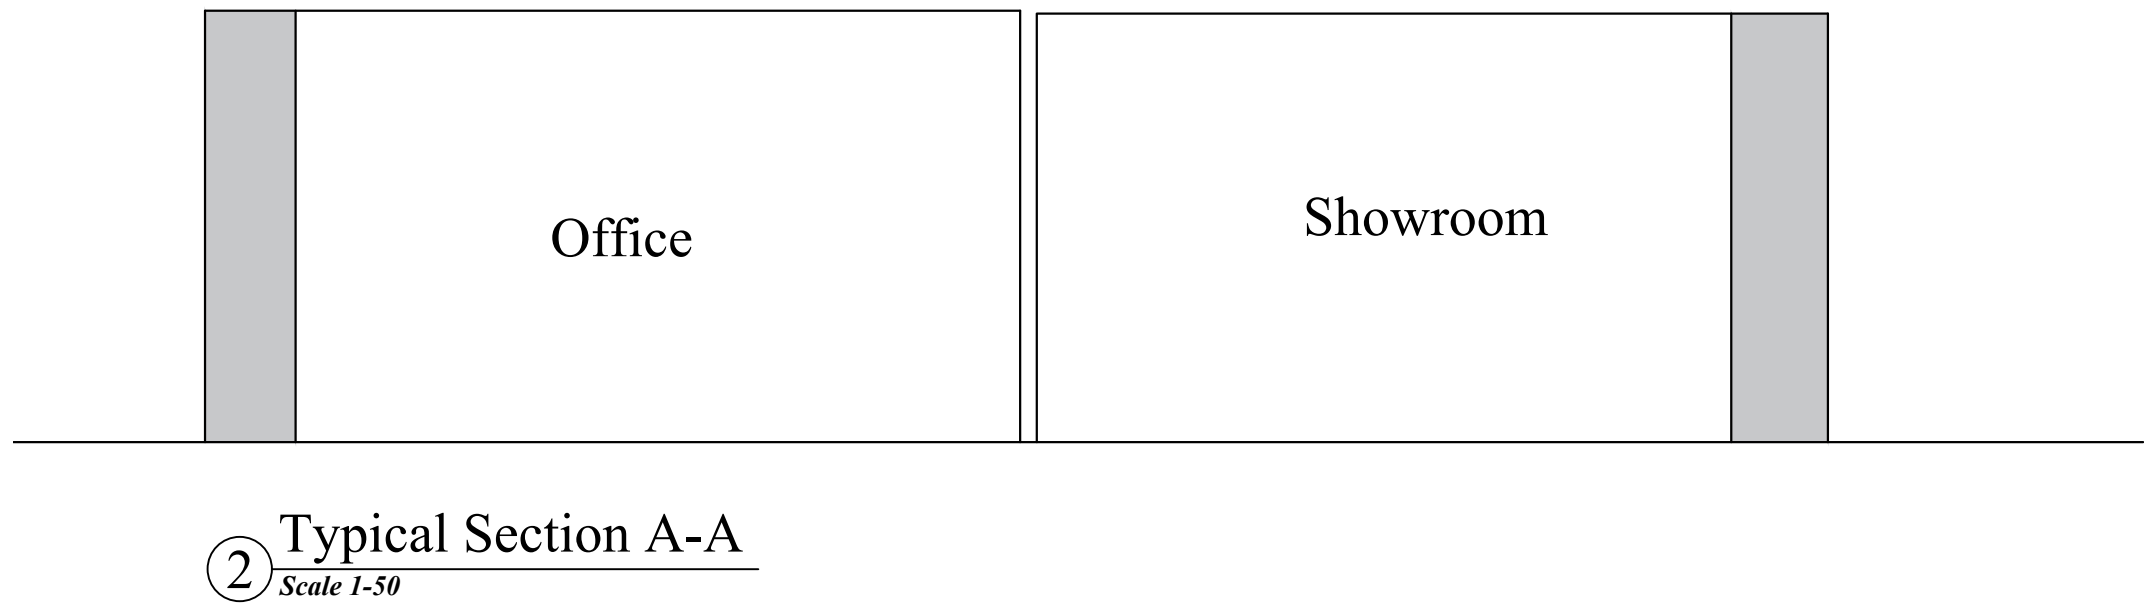
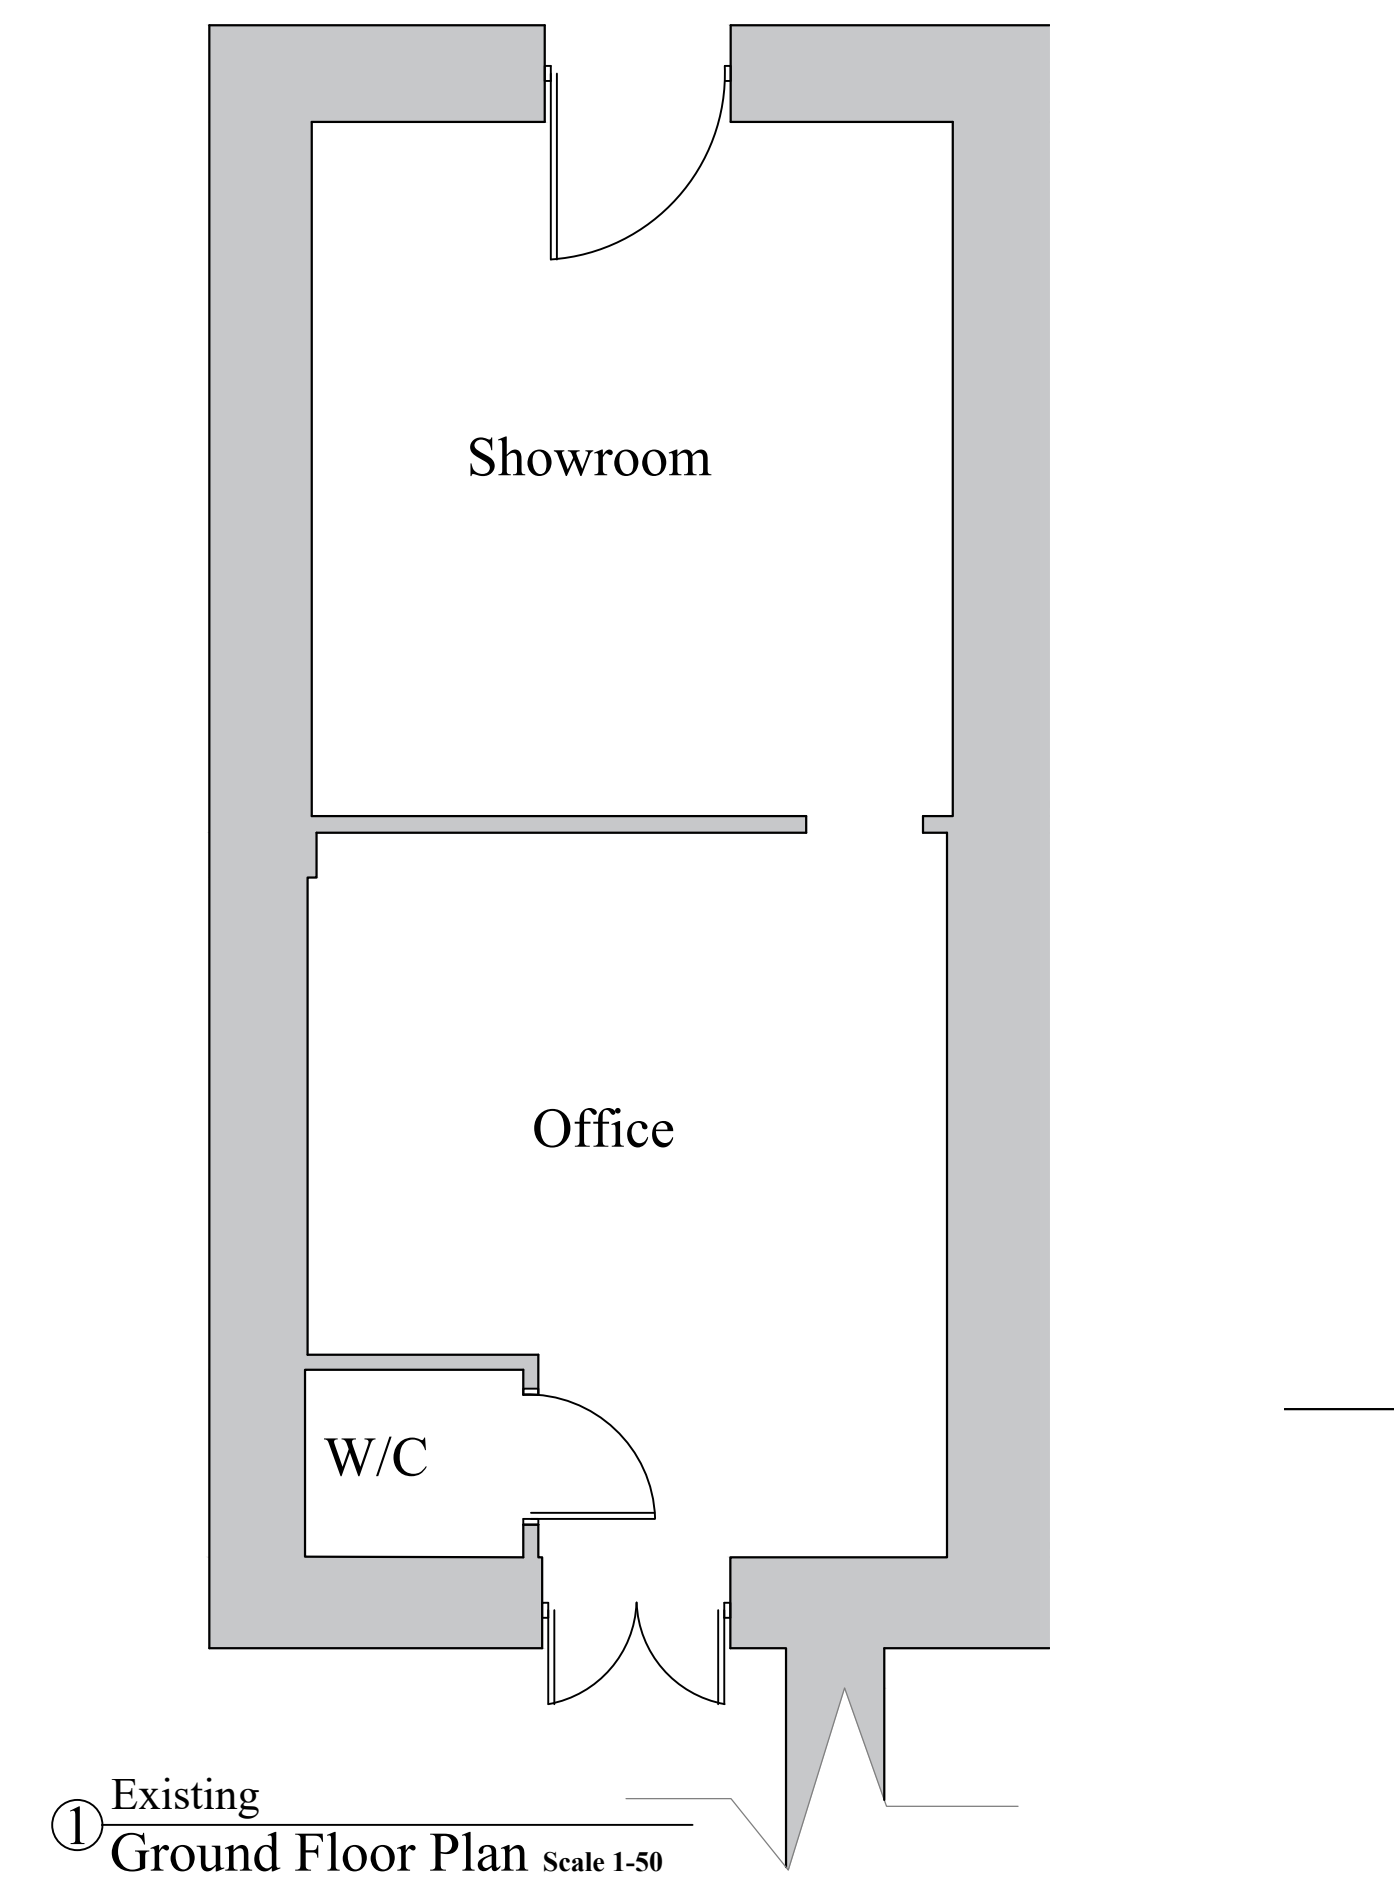


PROJECT <i>Survey</i> Bethel Street Briton Ferry Neath Port Talbot SA11 2HQ	Drawn By: Checked By: Signed: To Be Approved	Paper Size A1	Drg No- CD927-S01
			Scale. 1/100, 1/50. Issued 07th November 2019

Archi-Tech
STEWART CORBETT
ARCHITECTURAL DESIGN & MANAGEMENT.
Workspace 2, Creative Mwdan, Bath House, Cardigan,
Tel:(01239)622402. Mob:07968941849. Email: info@architechwales.com
Archi-Tech is the trading name of Stewart J. Corbett Architectural Design & Management

cabe **LABC** **CIOB**
chartered association of building engineers partner SMARTER PLANNING CHAMPION THE CHARTERED INSTITUTE OF BUILDING