Reproduced from an Ordnance Survey map with the permission of the Controller of Her Majesty's Stationary Office.
©Crown Copyright. All rights reserved.

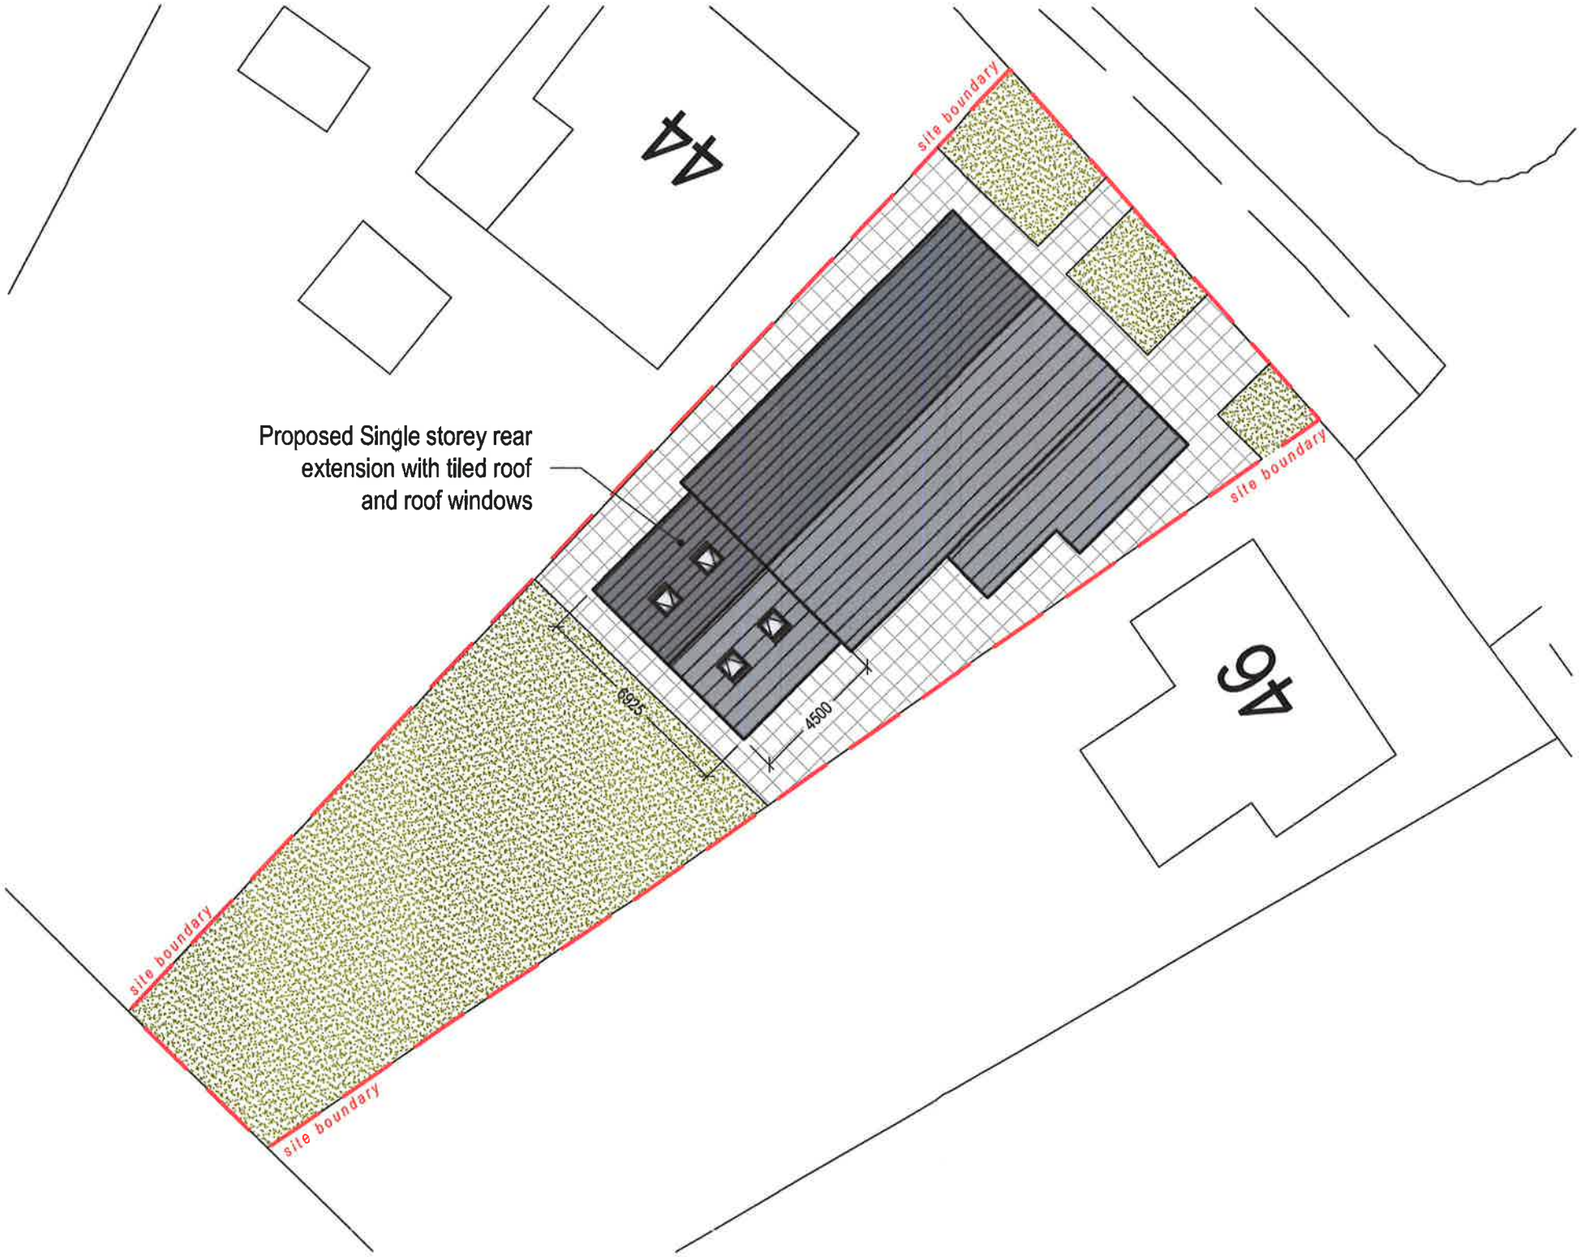


PROPOSED SITE PLAN
Scale 1:200

Client:

Mr. & Mrs.L. Jones
45 New Road
Caenewydd
SA18 1UN

Project Title:

**PROPOSED SINGLE STOREY REAR EXTENSION**

General Notes:

1. Do not scale from this drawing, take figured dimensions only.
2. Dimensions are in millimeters unless otherwise stated.

Drawing Issue:

**PLANNING**

Drawing Title:

PROPOSED SITE PLAN

| | | | |
|---|---|---|---|
| Drawing No: | 002 | Revision: | |
| Date: | 24-10-2019 | Revised: | |
| Scale(s): | 1:200 | Paper Size: | A3 |

**Cwm Planning & Design Ltd.**
(architectural and Draughting Services)