


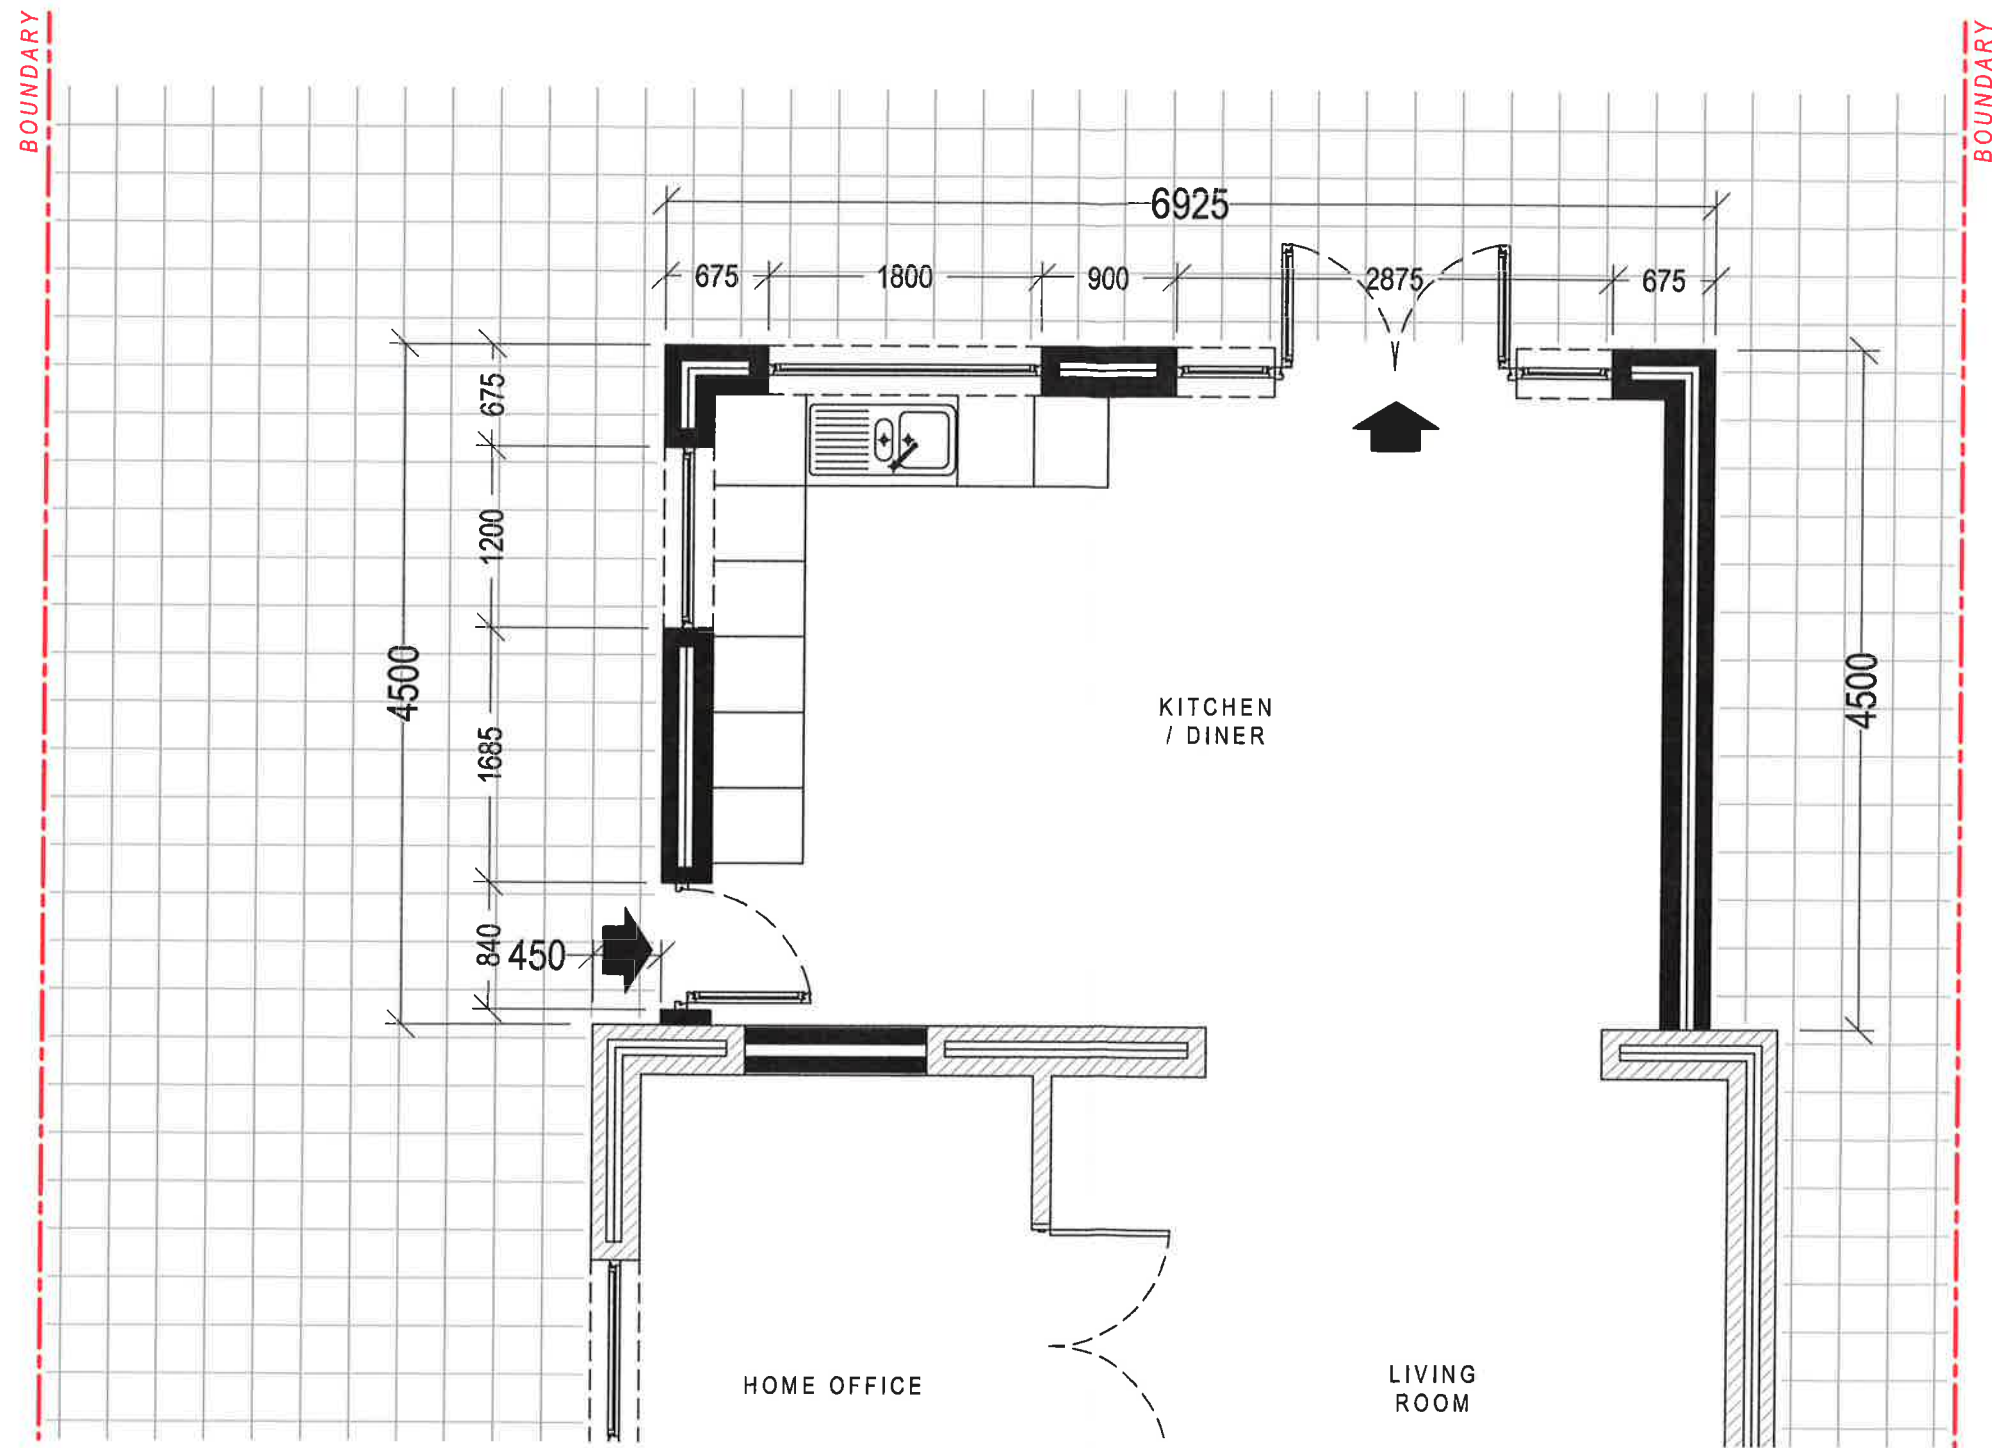

Cwm Planning & Design Ltd.
(architectural and Draughting Services)

Client:

Mr. & Mrs.L. Jones
45 New Road
Caenewydd
SA18 1UN

Project Title:

**PROPOSED SINGLE STOREY
REAR EXTENSION**

General Notes:

1. Do not scale from this drawing, take figured dimensions only.
2. Dimensions are in millimeters unless otherwise stated.

Drawing Issue:

PLANNING

Drawing Title:

PROPOSED PLAN

Drawing No: 006

Revision:

Date: 24-10-2019

Revised:

Scale(s): 1:50

Paper Size: **A3**