
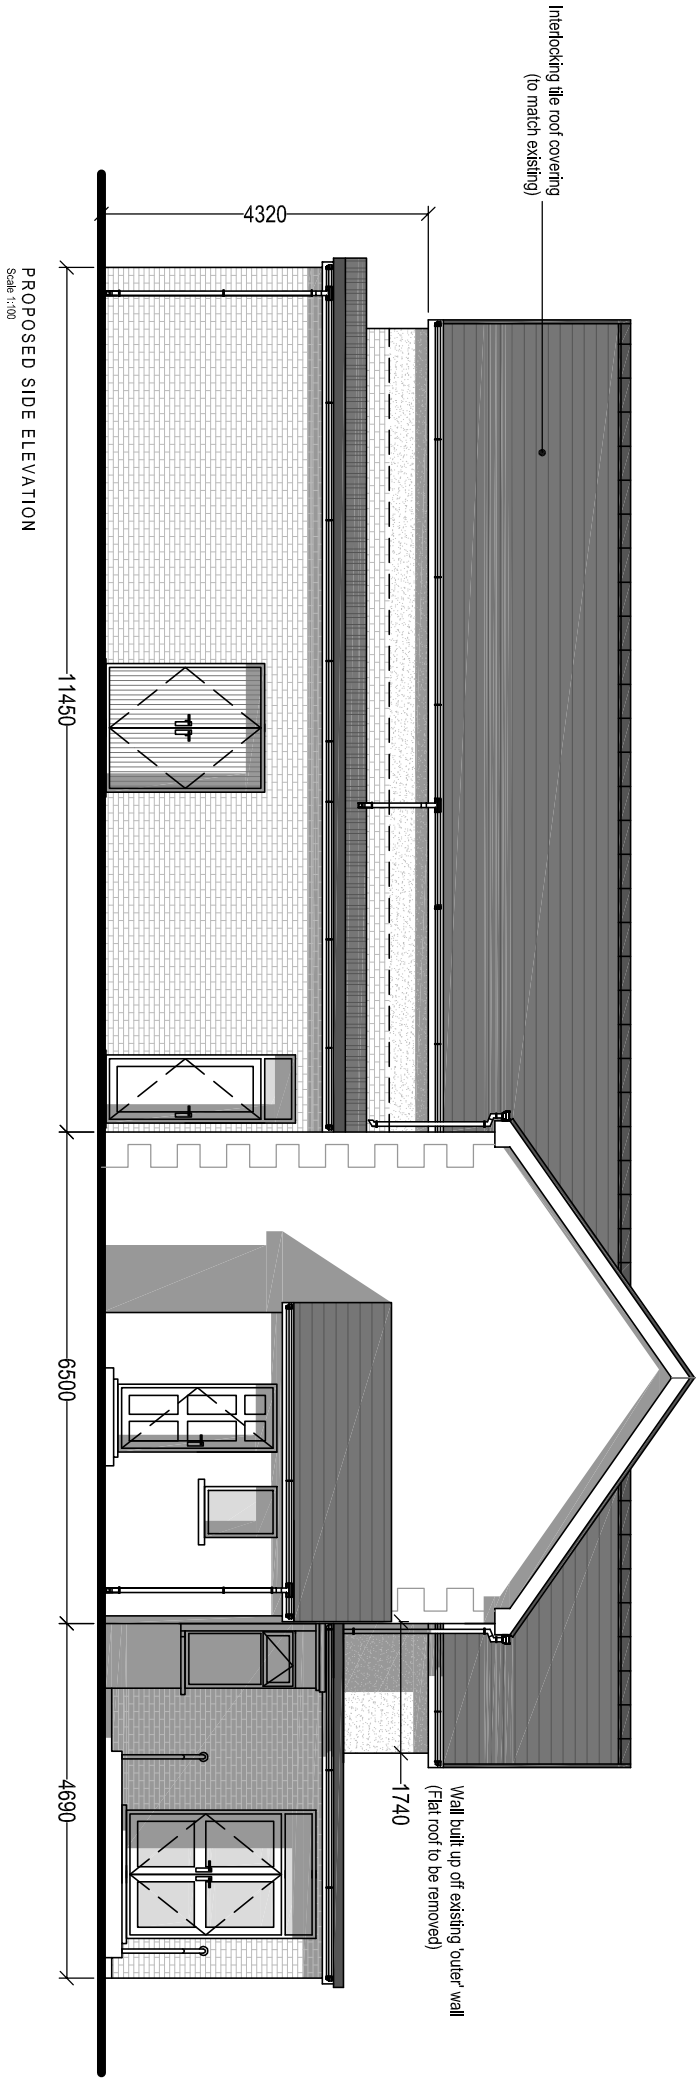


NOTE: Timber trusses used to increase ridge height and internal ceiling Height (as no first floor)

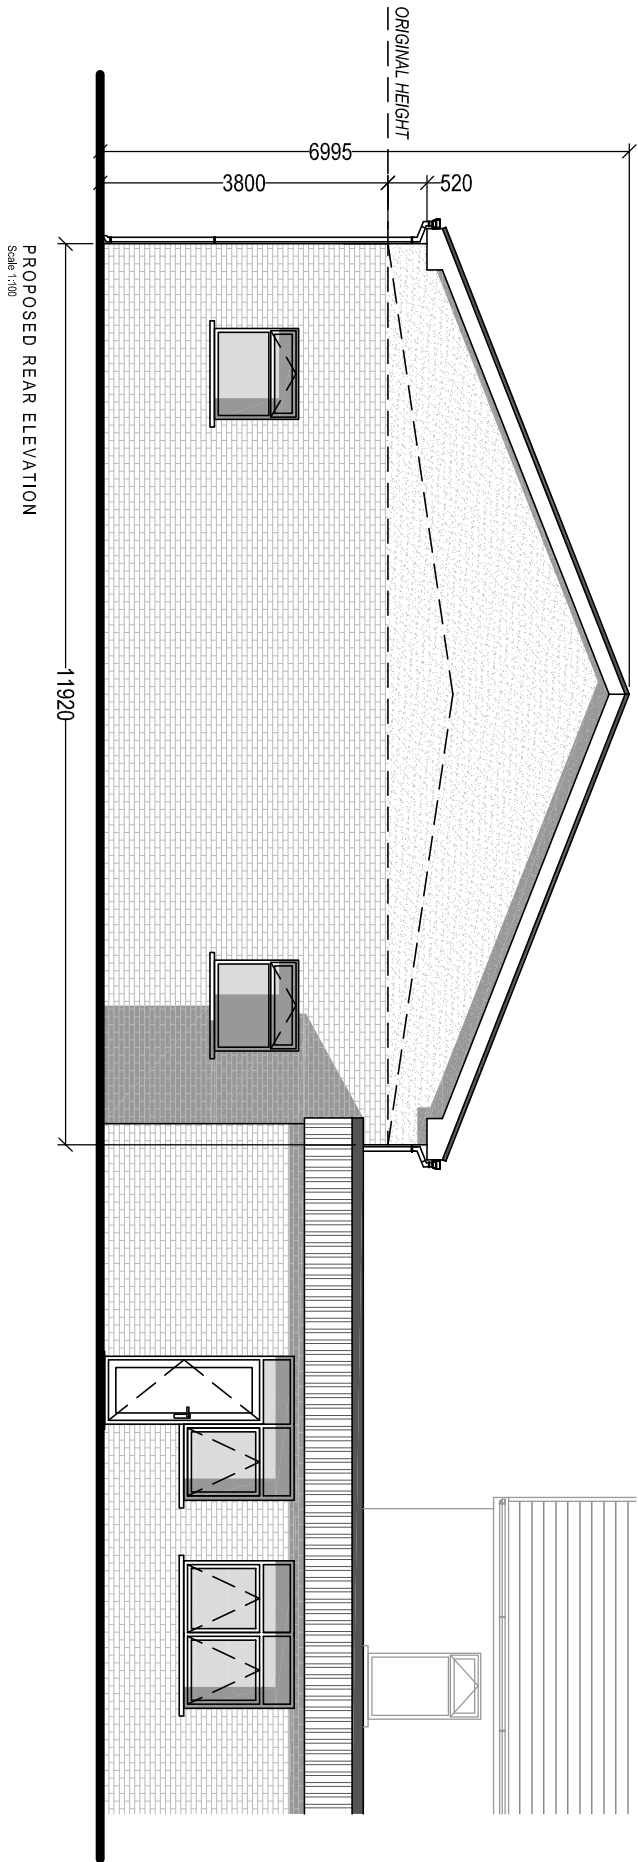

Client:

Mr. J. Williams
Bryn Social Club
Gwilym Road
Cwmllwynell

Project Title:

PROPOSED NEW ROOF OVER
FUNCTION ROOM
(Inc. increase in Ridge Height)

General Notes:

1. Do not scale from this drawing. Take figures from notes only.
2. Dimensions are in millimetres unless otherwise stated.

Drawing Issue:

PLANNING

Drawing Title:

PROPOSED ELEVATIONS (2 of 2)

Drawing No:

005-1

Revision:

B

Date:

21-08-2019

Revised:

07-11-2019

Scale(s):

1:100

Paper Size:

A3



Cwm Planning & Design Ltd.
(architectural and Draughting Services)