



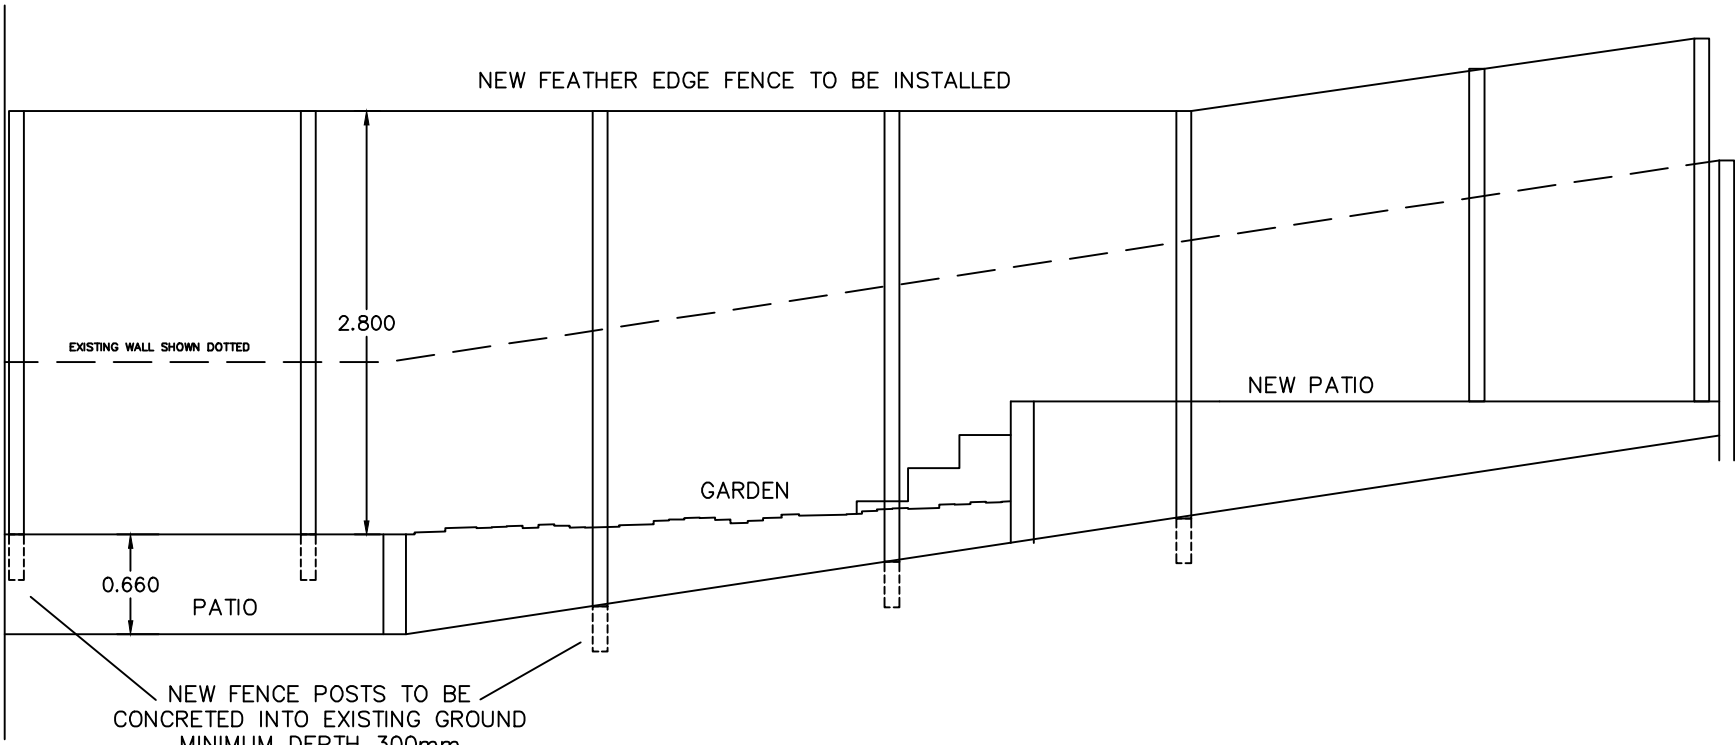

PROPOSED SECTION

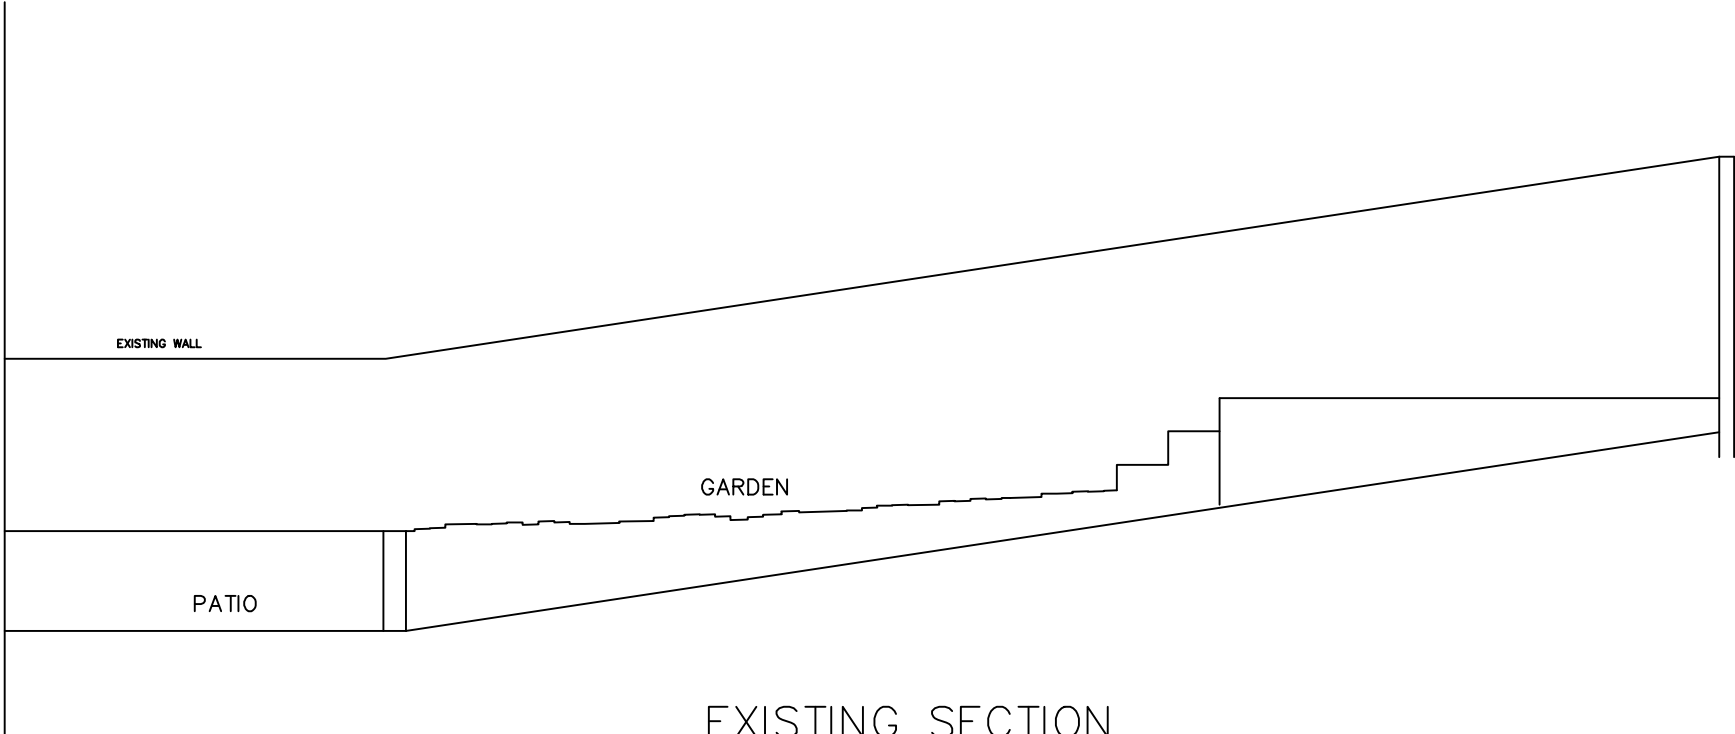

EXISTING SECTION