



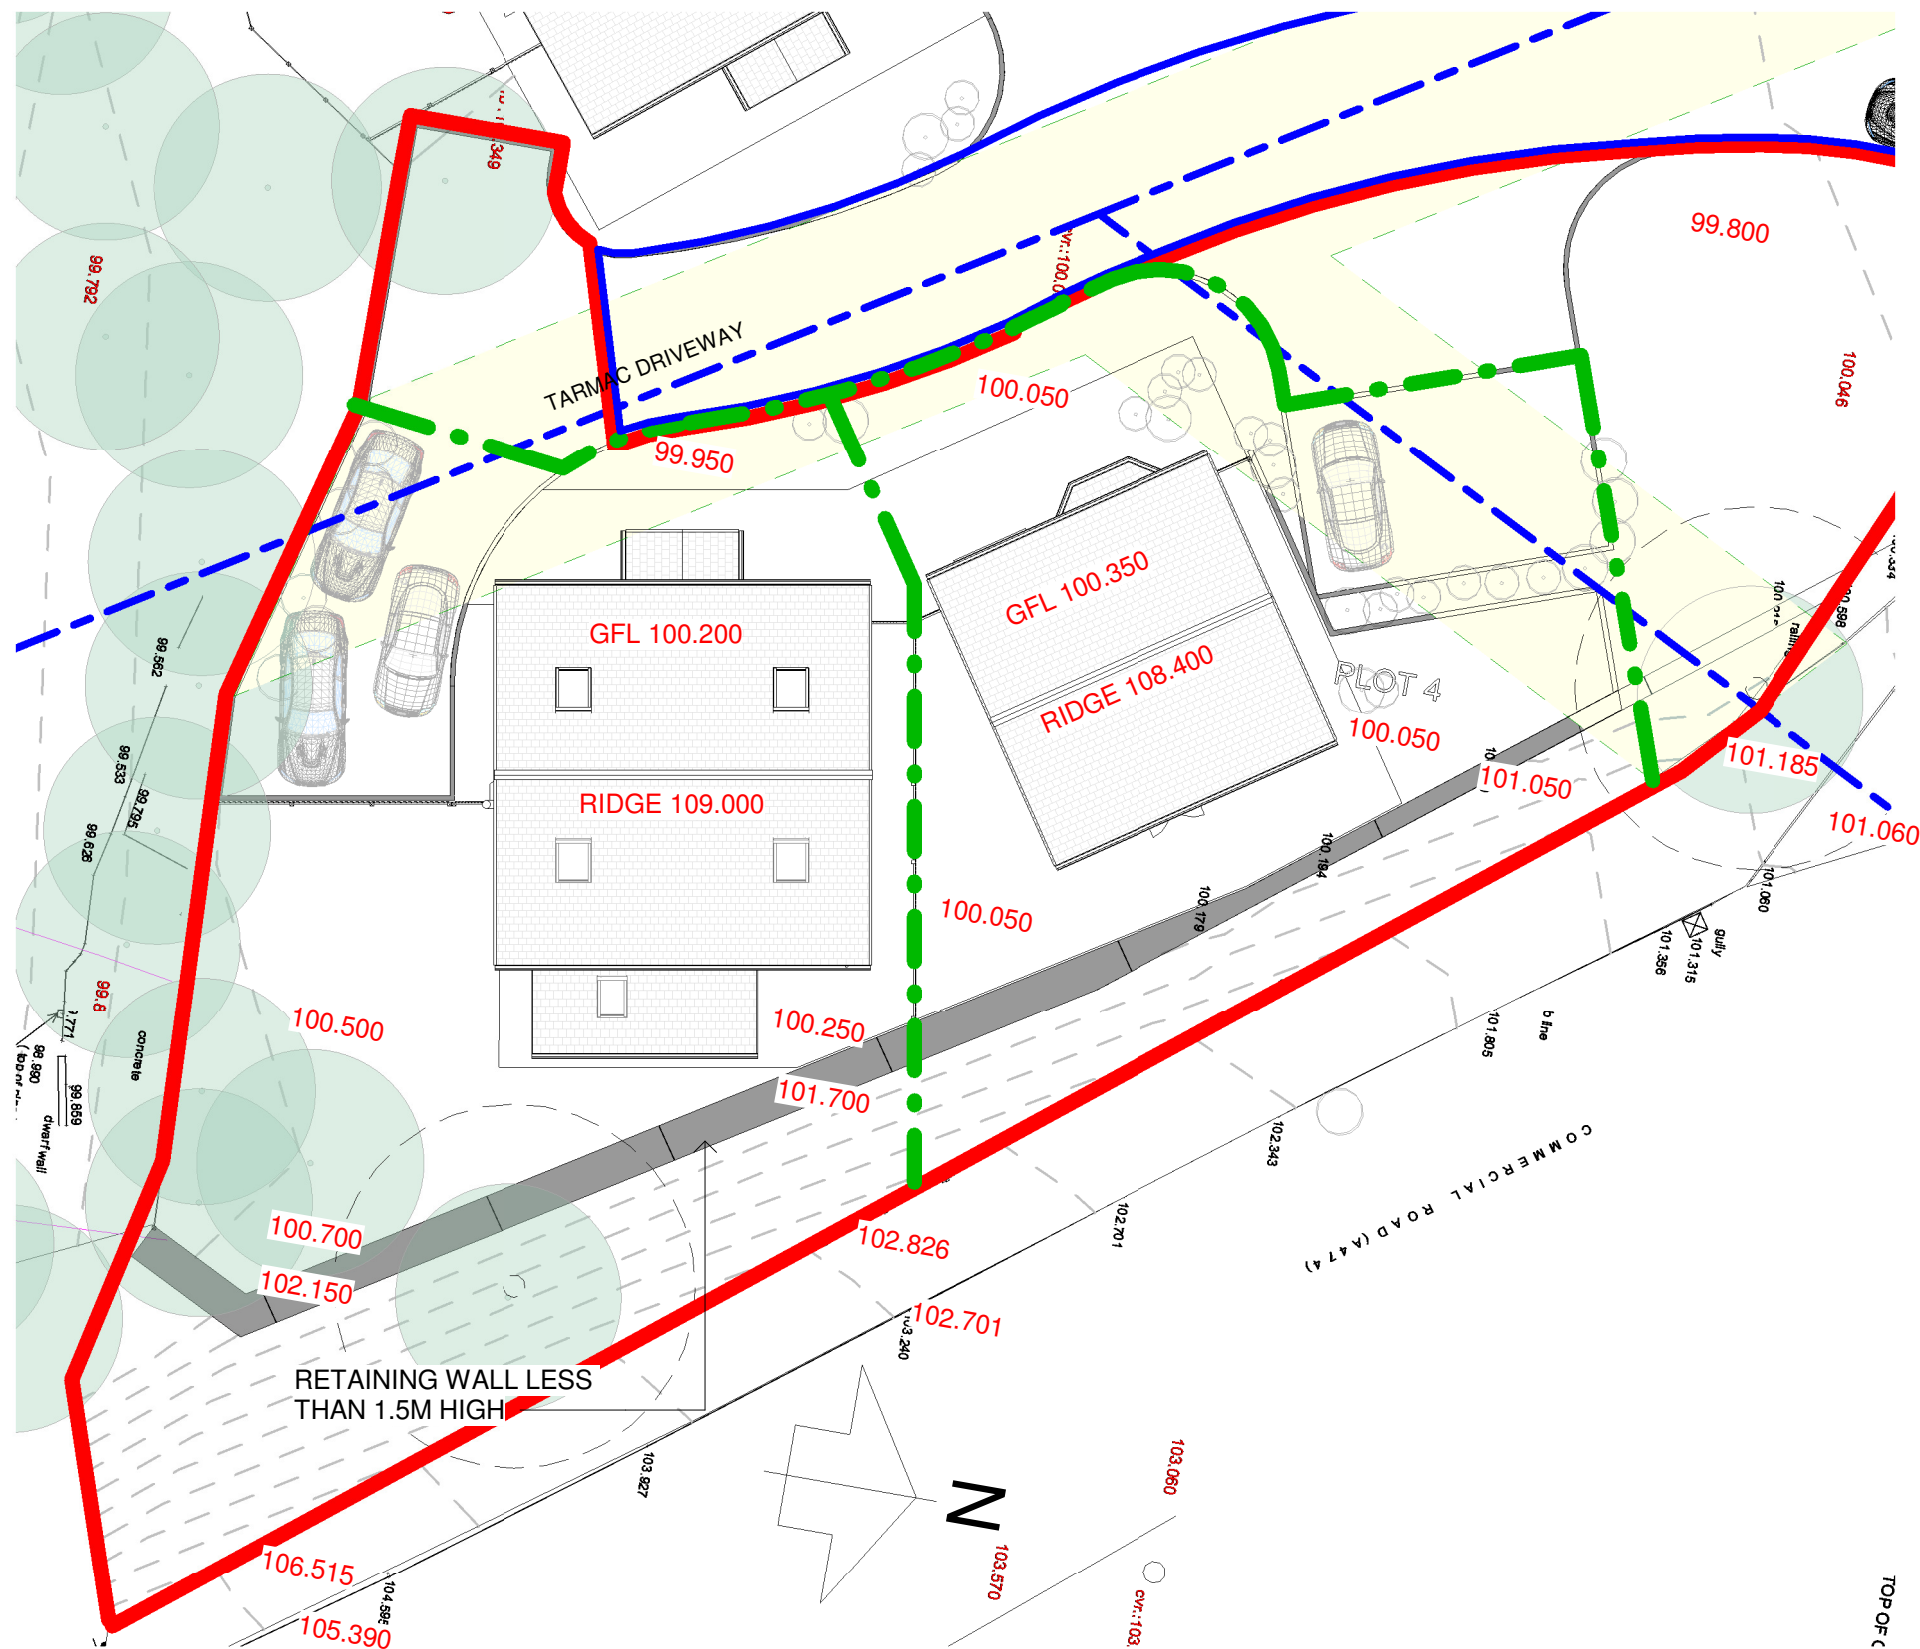

BLOCK PLAN

1 : 200

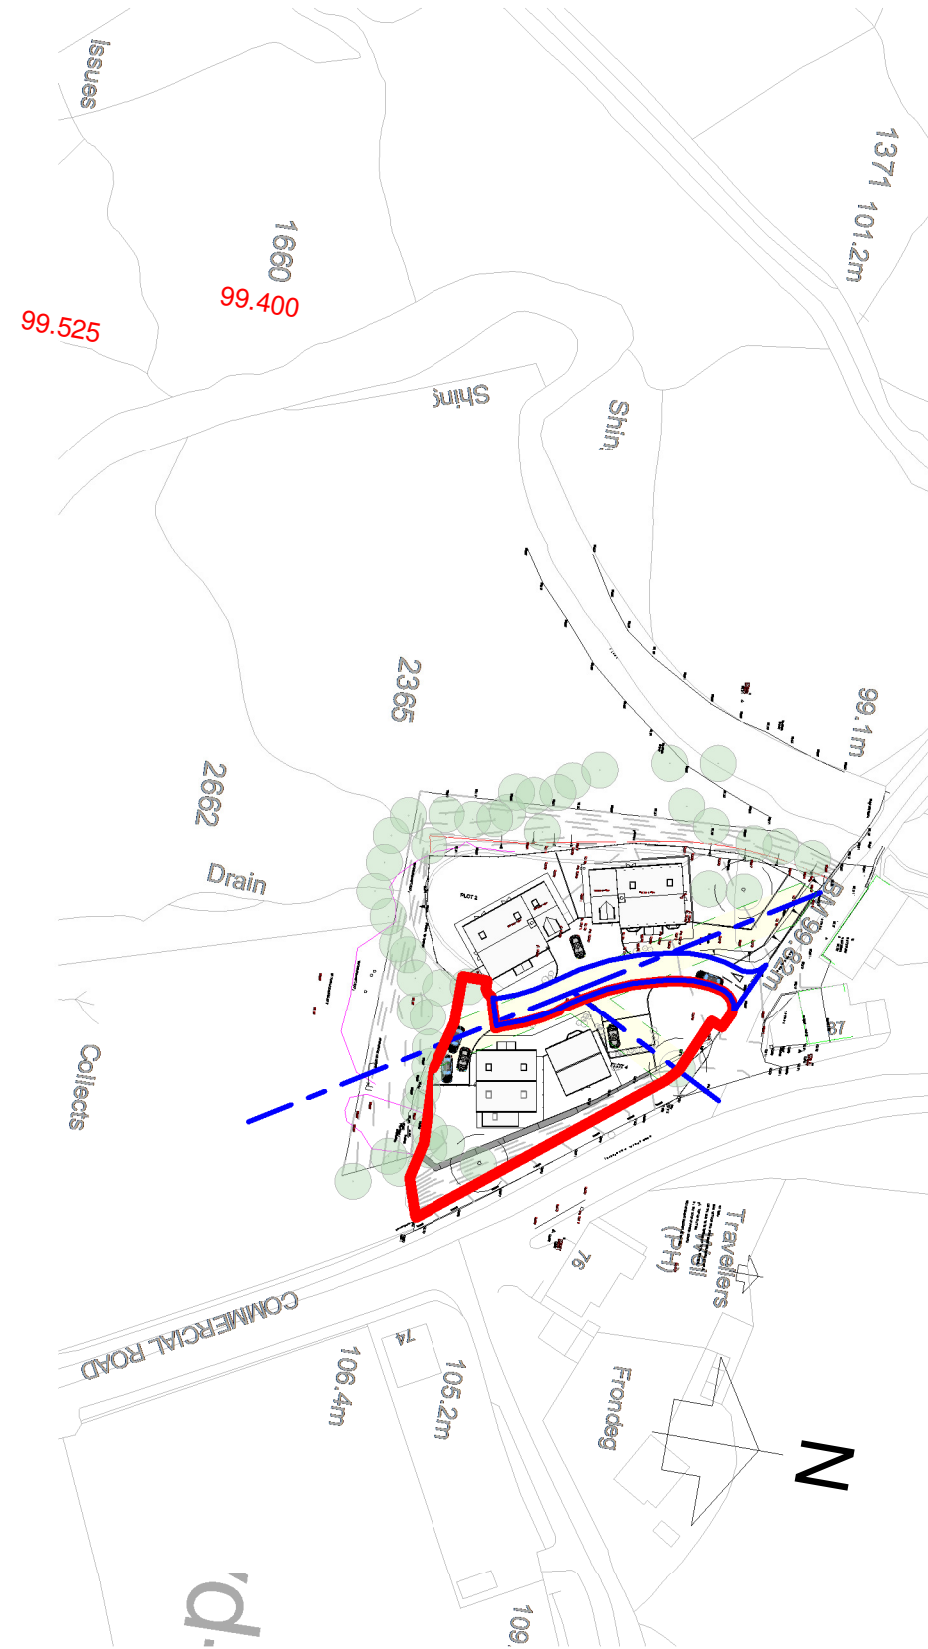

LOCATION PLAN

1 : 1250

Project:
Ryan Lewis / Jodie-Lee Price
Works at:
Baron Road, Rhydafro

Title:
LOCATION AND BLOCK
PLAN

Project number	*	A101	
Date	01-02-19		
Drawn by	JM	Scale	As indicated
Checked by	Checker		