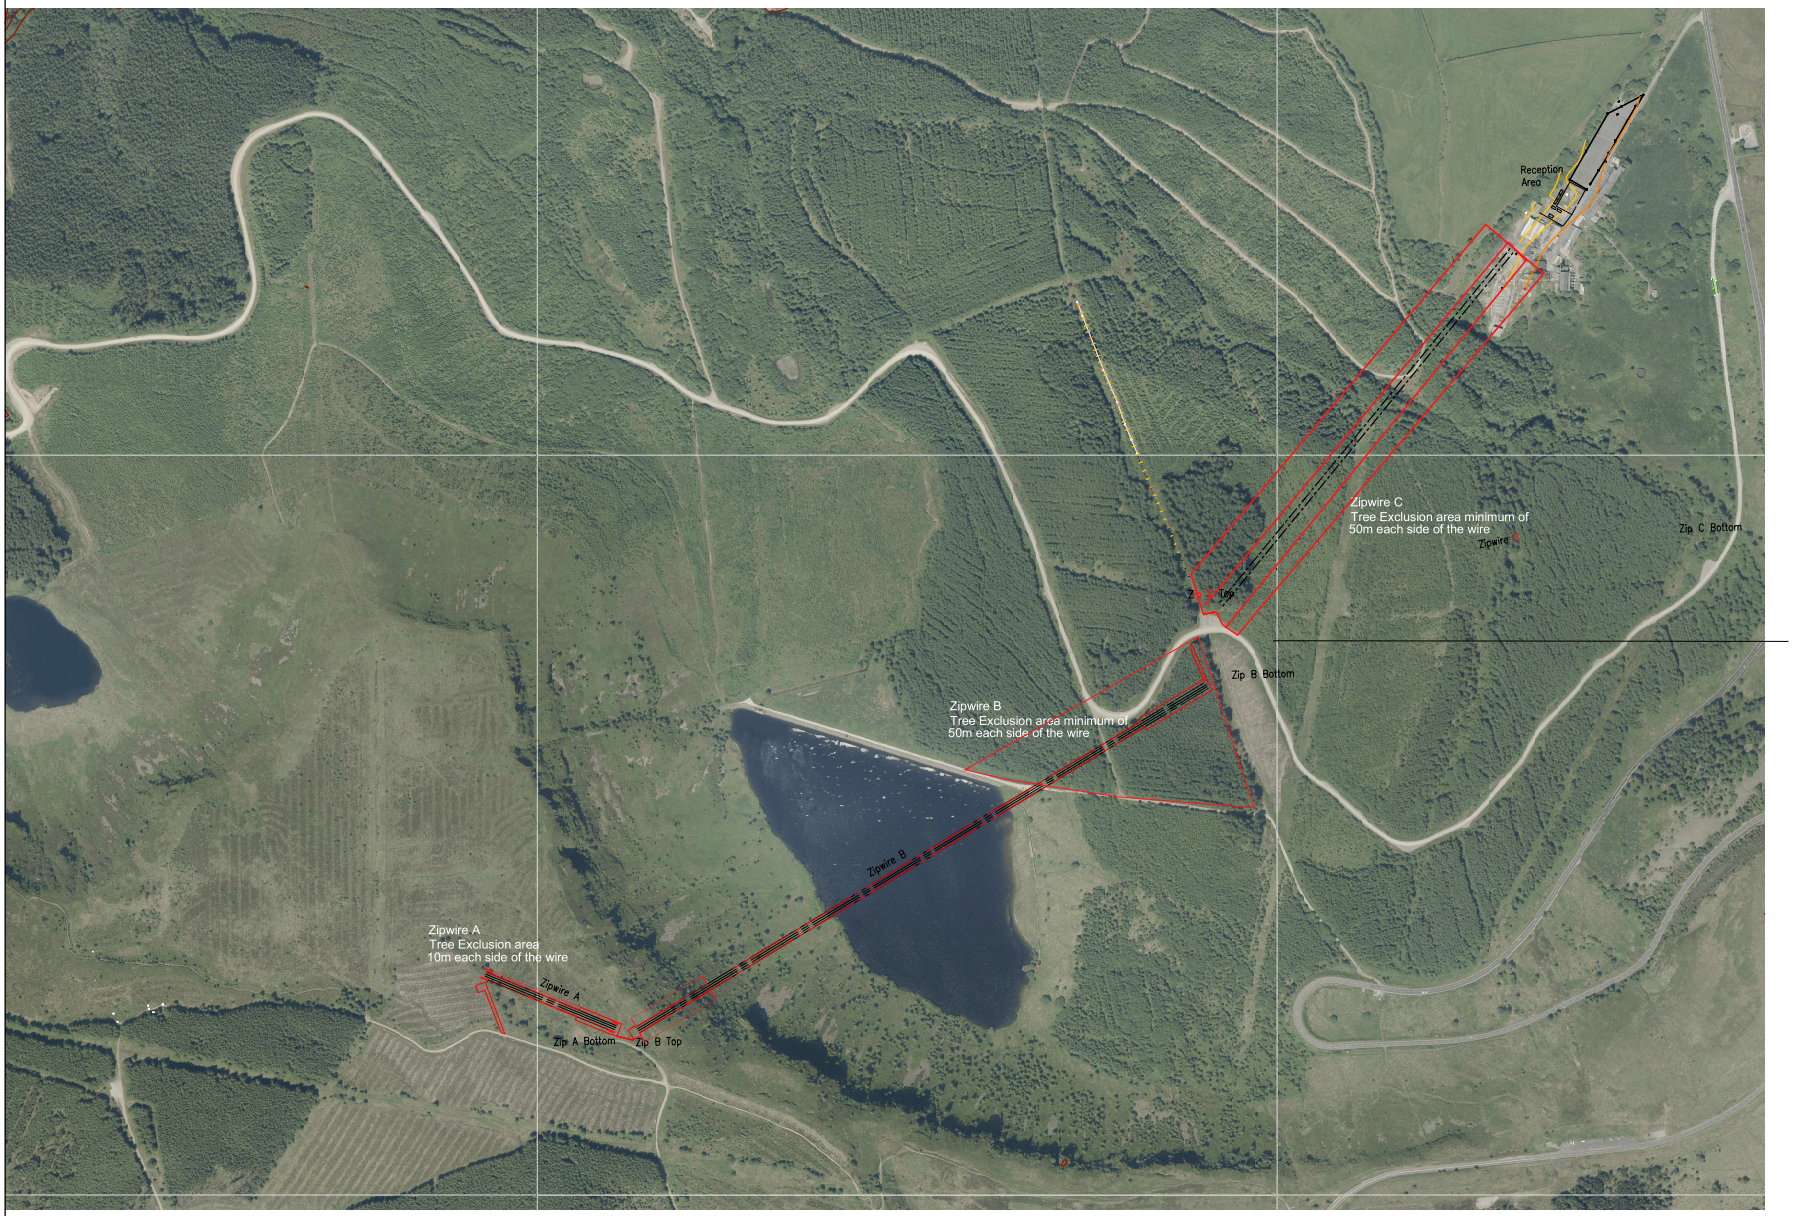


NOTES

1. This drawing must be read in conjunction with all other relevant drawings and the specification.

2. All dimensions must be checked on site and against other drawings, by the contractor, prior to commencing fabrication or setting out. All discrepancies must be brought to the attention of the engineer. It is the responsibility of the contractor to ensure accuracy of dimensions and the correct setting out of the work on site.

Peter Du Cane
CONSULTING ENGINEER
Three Bulls Court
Colyton
Devon
EX24 6NB
Tel. 07794 747369
email peterducane@gmail.com

revision suffix	Revision details	Date
-		

Client
Zip World Ltd

Architect
Moriarty/Taylor

Job title
Tower Colliery

Drawing title Tree Felling areas

Zipwire "A" 5m each side of wire

Zipwire "B" 50m each side of wire (minimum)

Zipwire "C" 50m each side of wire (minimum)

FOR PLANNING PURPOSES ONLY

chkd.	date	scale	drawn
	23/08/19	1/3330 at A1	PDC

DRAWING No 18/4891 TF