



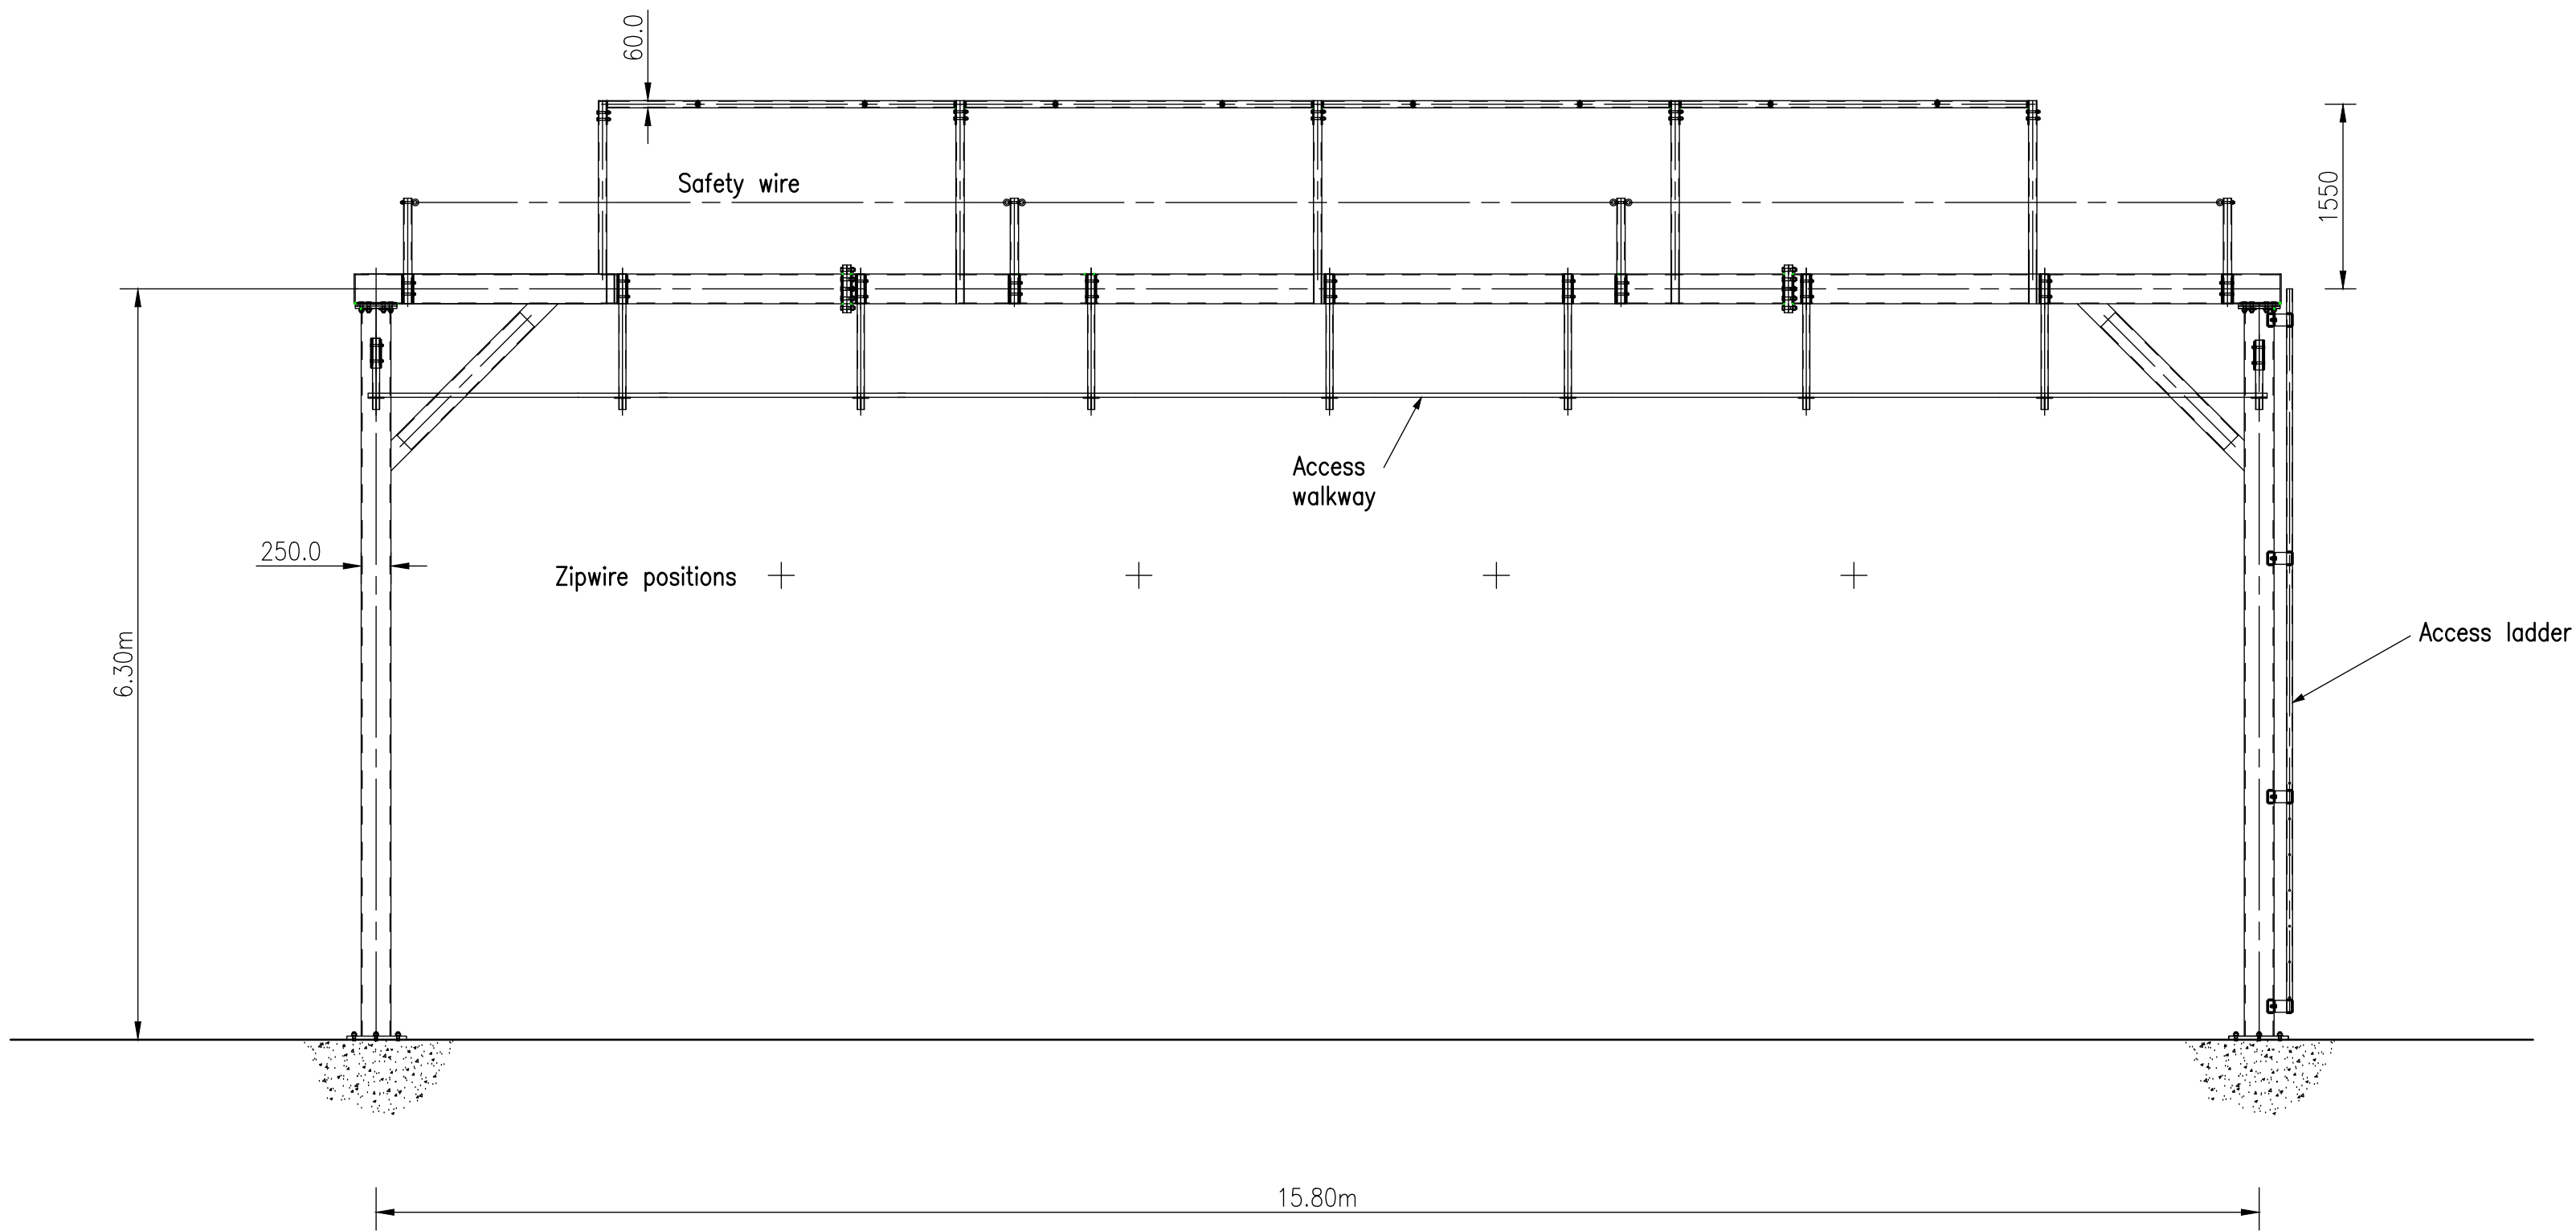

ZIP A ELEVATION ON FRONT GANTRY ($\frac{1}{50}$ at A1)

Non reflective matt finished galvanised steel framework.
Fixed down to mass concrete pad bases.
Tops set flush with finished ground level.

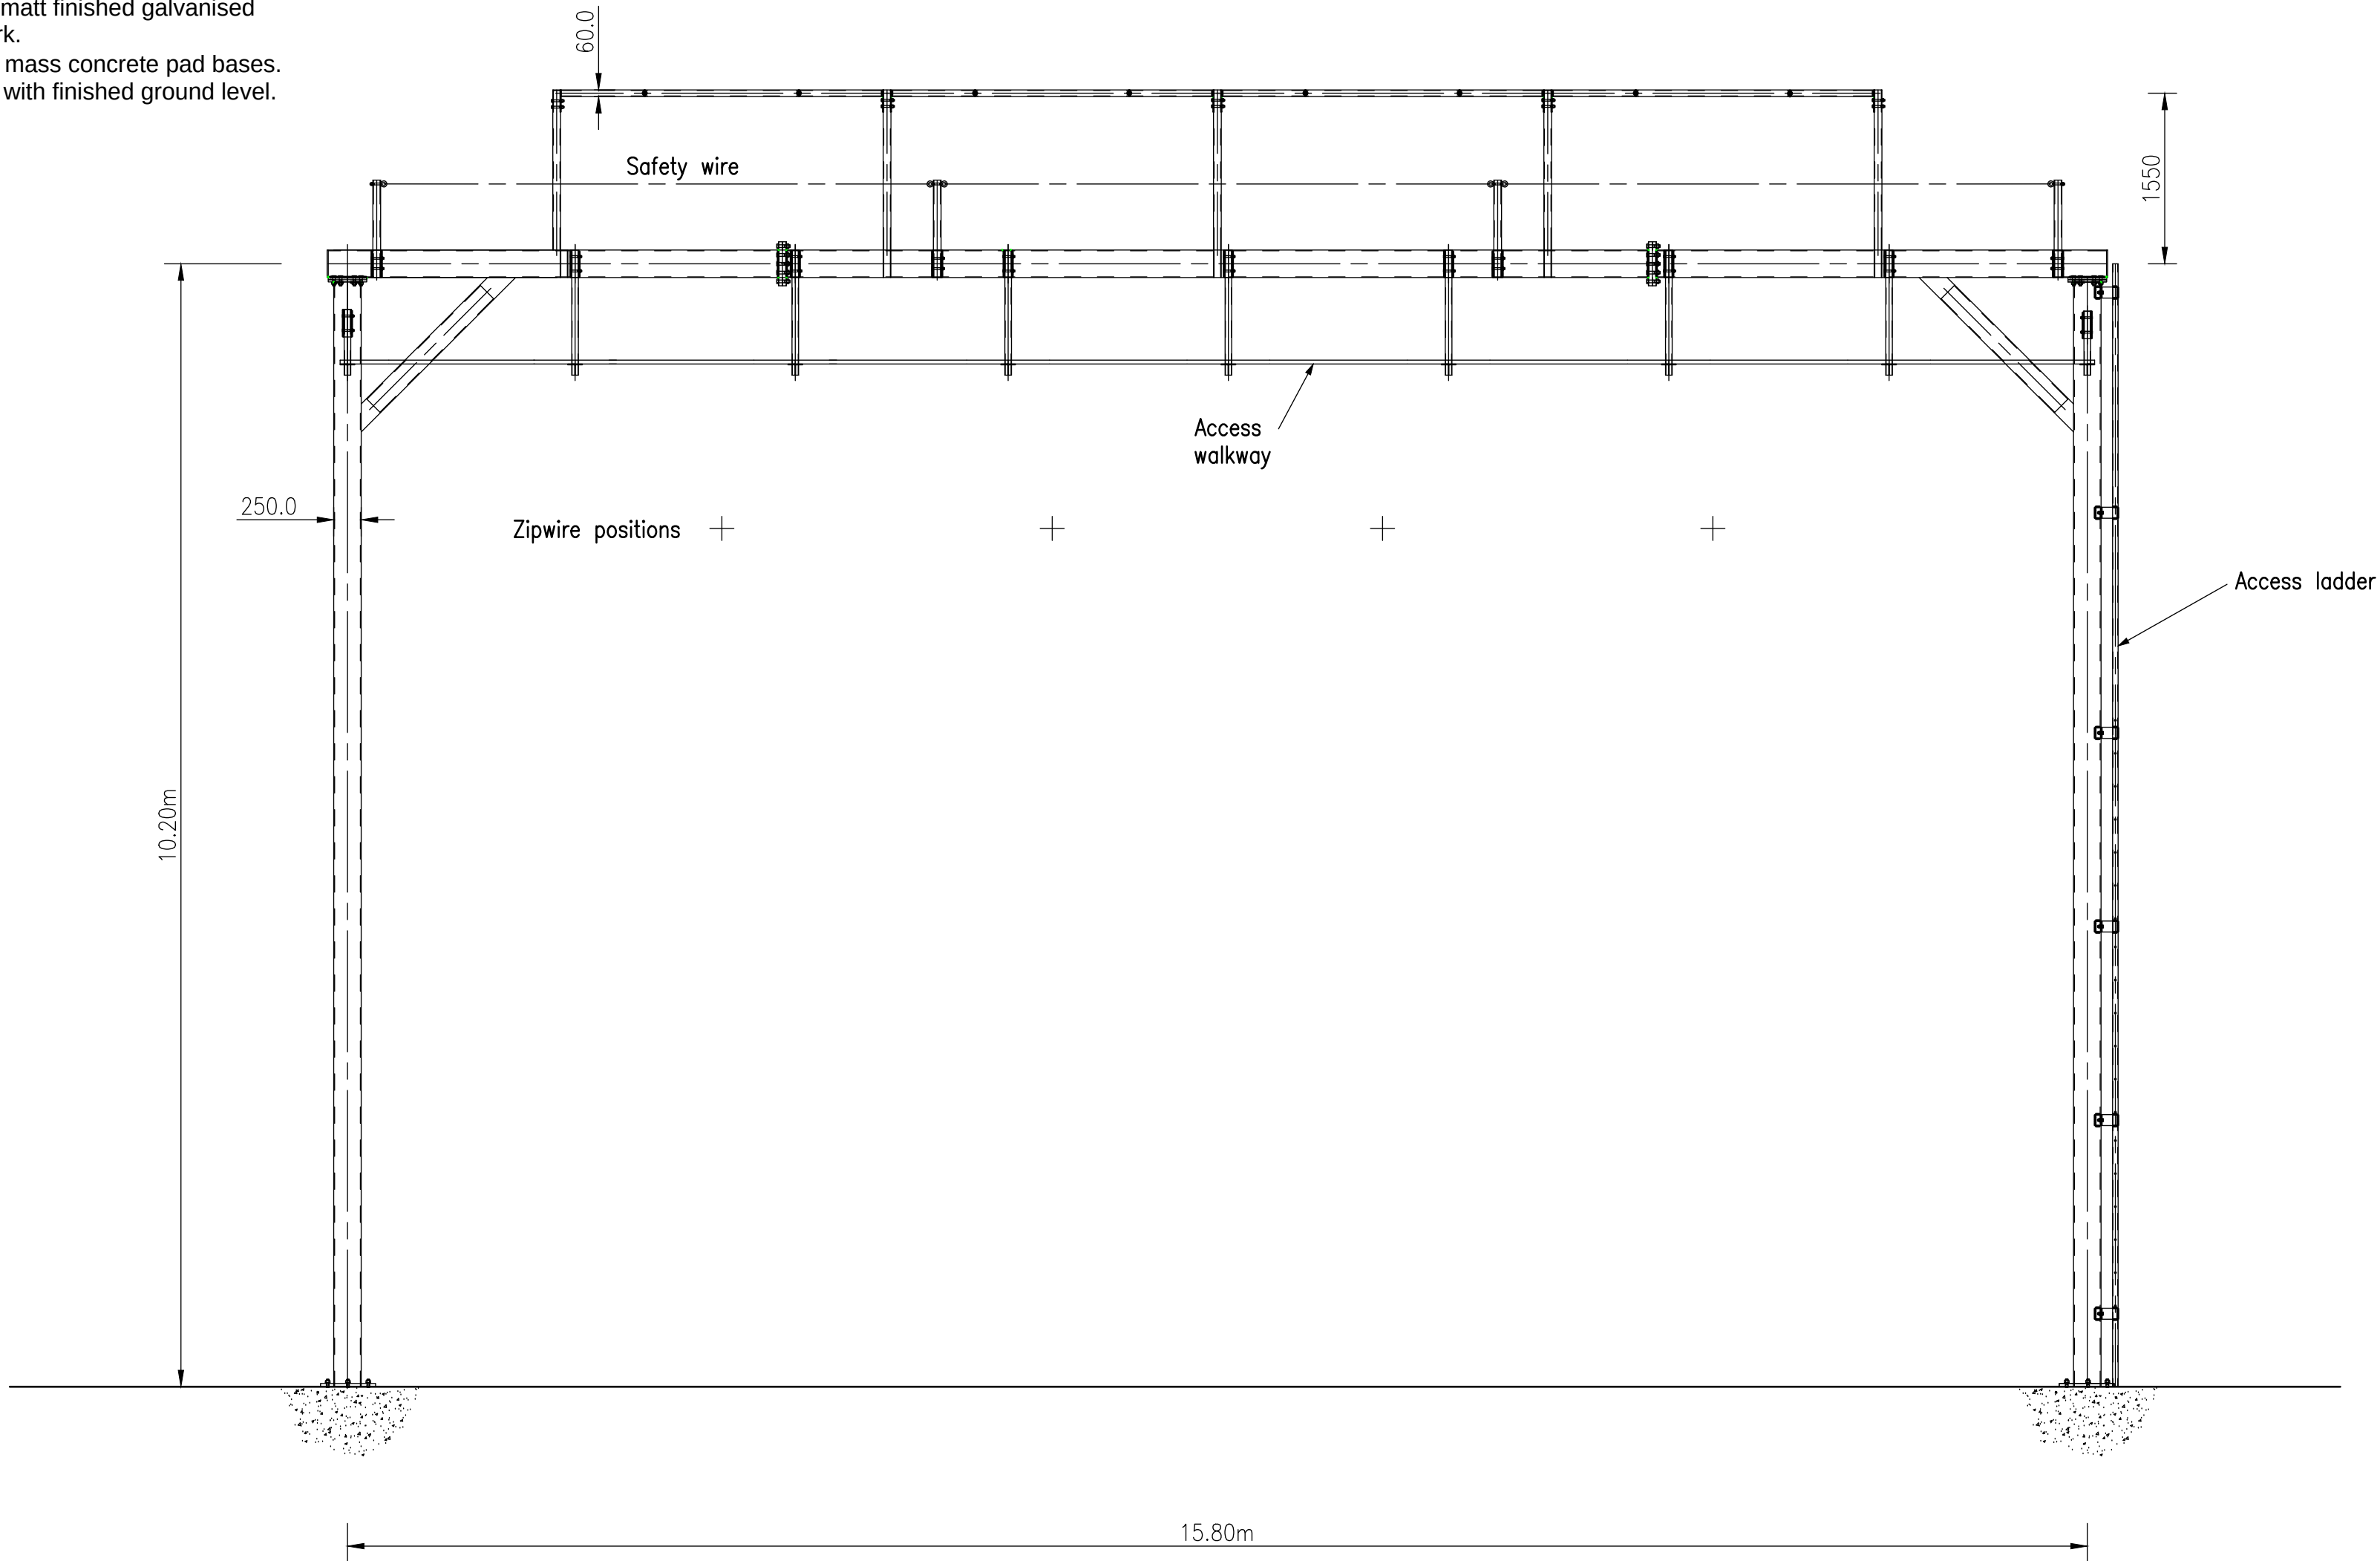

ZIP B ELEVATION ON FRONT GANTRY ($\frac{1}{50}$ at A1)

- NOTES
1. This drawing must be read in conjunction with all other relevant drawings and the specification.
 2. All dimensions must be checked on site and against other drawings, by the contractor, prior to commencing fabrication or setting out. All discrepancies must be brought to the attention of the engineer. It is the responsibility of the contractor to ensure accuracy of dimensions and the correct setting out of the work on site.
- Non reflective matt finished galvanised steel framework.
Fixed down to mass concrete pad bases.
Tops set flush with finished ground level.

Peter Du Cane		
CONSULTING ENGINEER		
Three Bulls Court Colyton Devon EX24 6NB Tel. 07794 747369 email peterducane@gmail.com		
A	Wire tightened. Bottom anchor raised.	25/07/18
revision suffix	Revision details	Date
Client		
Zip World Ltd		
Architect		
Zip World		
Job title		
Tower Colliery		
Drawing title		
Landing Area Front Gantry Elevations		
FOR PLANNING PURPOSES ONLY		
chkd.	date 23/07/18	scale As shown
		drawn PDC
DRAWING No		18/4891-11P