



Zipwire A ($\frac{1}{500}$ at A1)

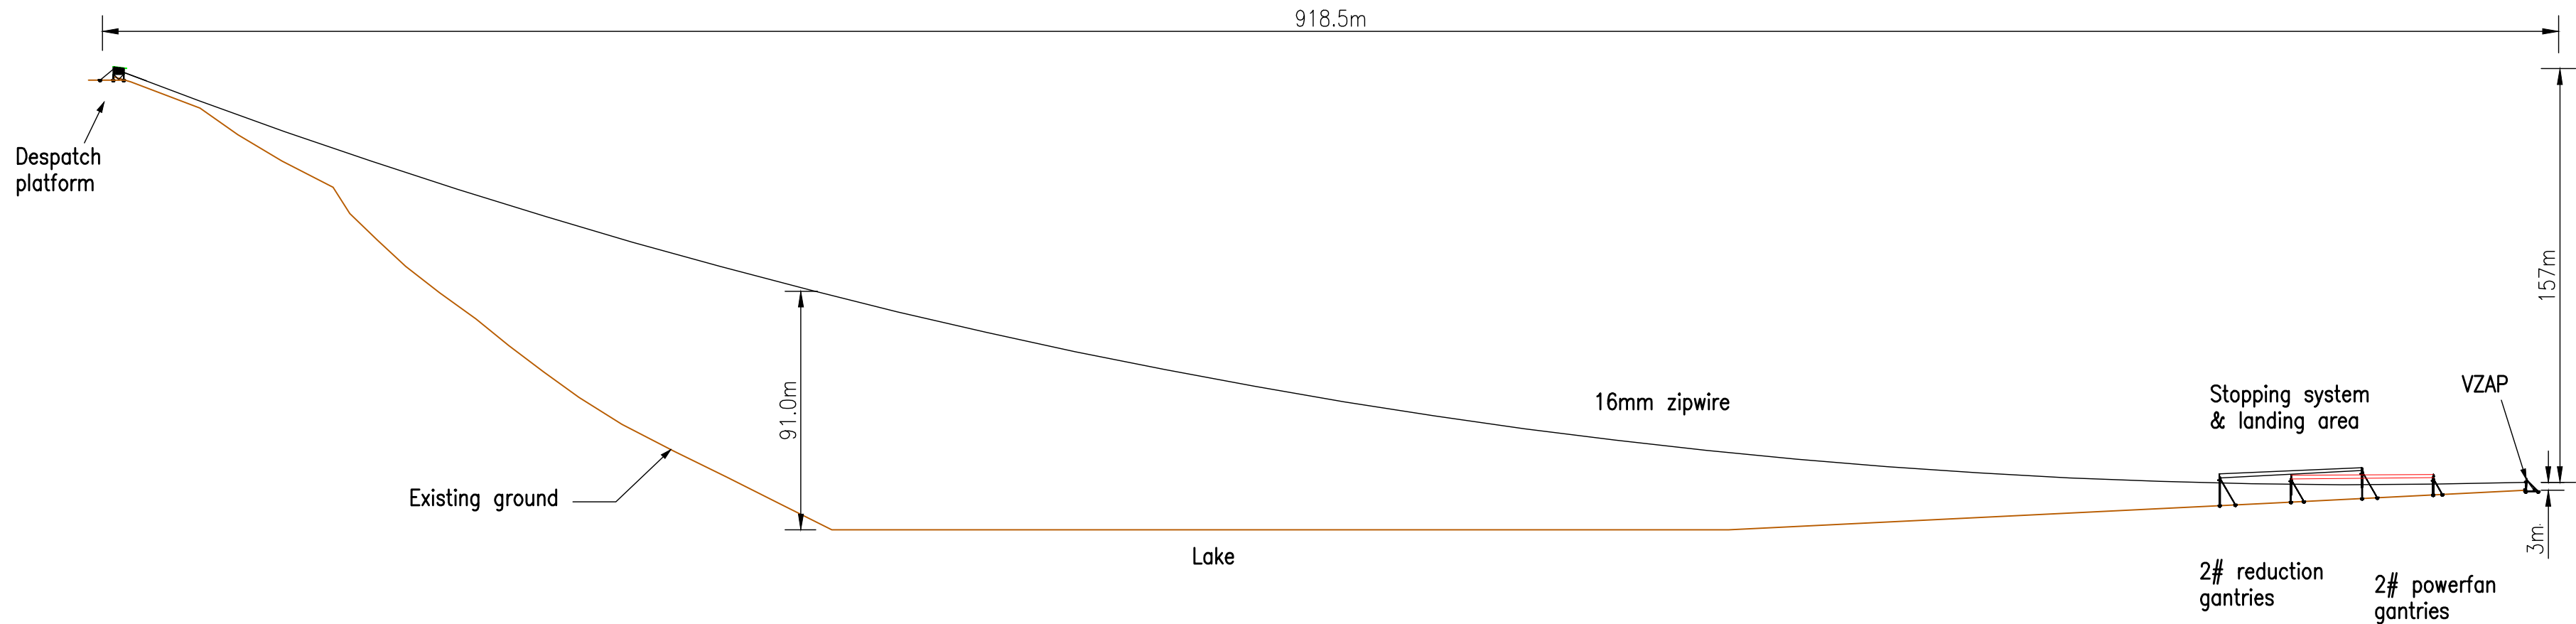

Zipwire B ($\frac{1}{2000}$ at A1)

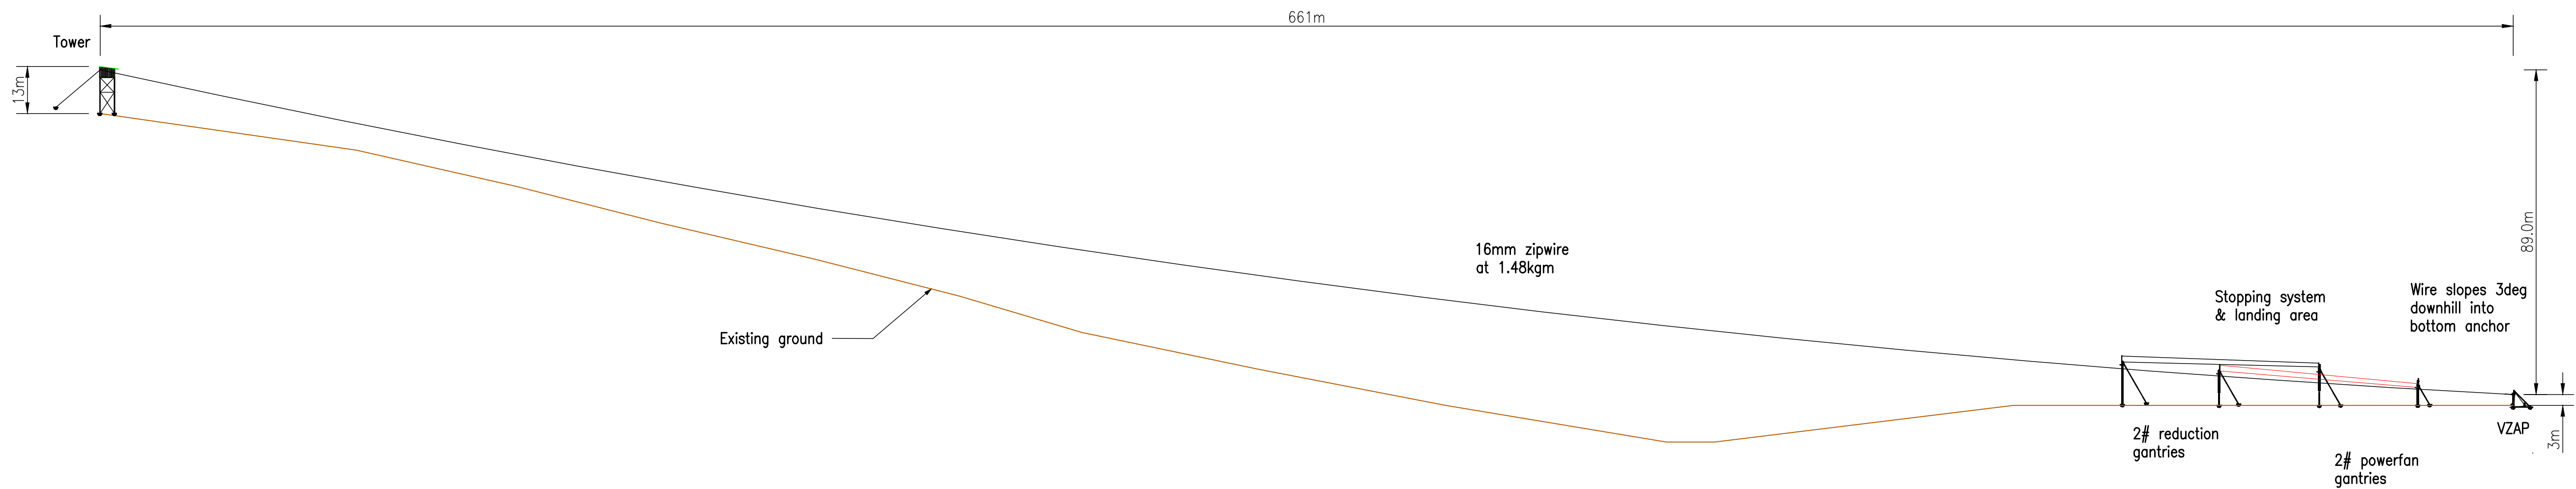

Zipwire C ($\frac{1}{1000}$ at A1)

- NOTES
1. This drawing must be read in conjunction with all other relevant drawings and the specification.
 2. All dimensions must be checked on site and against other drawings, by the contractor, prior to commencing fabrication or setting out. All discrepancies must be brought to the attention of the engineer. It is the responsibility of the contractor to ensure accuracy of dimensions and the correct setting out of the work on site.

Peter Du Cane
CONSULTING ENGINEER
Three Bulls Court
Colyton
Devon
EX24 6NB
Tel. 07794 747369
email peterducane@gmail.com

D	Zip C span corrected	11/09/19
C	Zip C bottom moved. Tower added.	30/08/19
A	Wire tightened. Bottom anchor raised	25/07/18

revision suffix	Revision details	Date
-----------------	------------------	------

Client
Zip World Ltd

Architect
Zipworld

Job title
Tower Colliery

Drawing title
Zipwire Elevations

FOR PLANNING PURPOSES ONLY

chkd.	date 23/07/18	scale As shown	drawn PDC
DRAWING No		18/4891-02D	