20 0 20 40 60 80 100m

1:2500

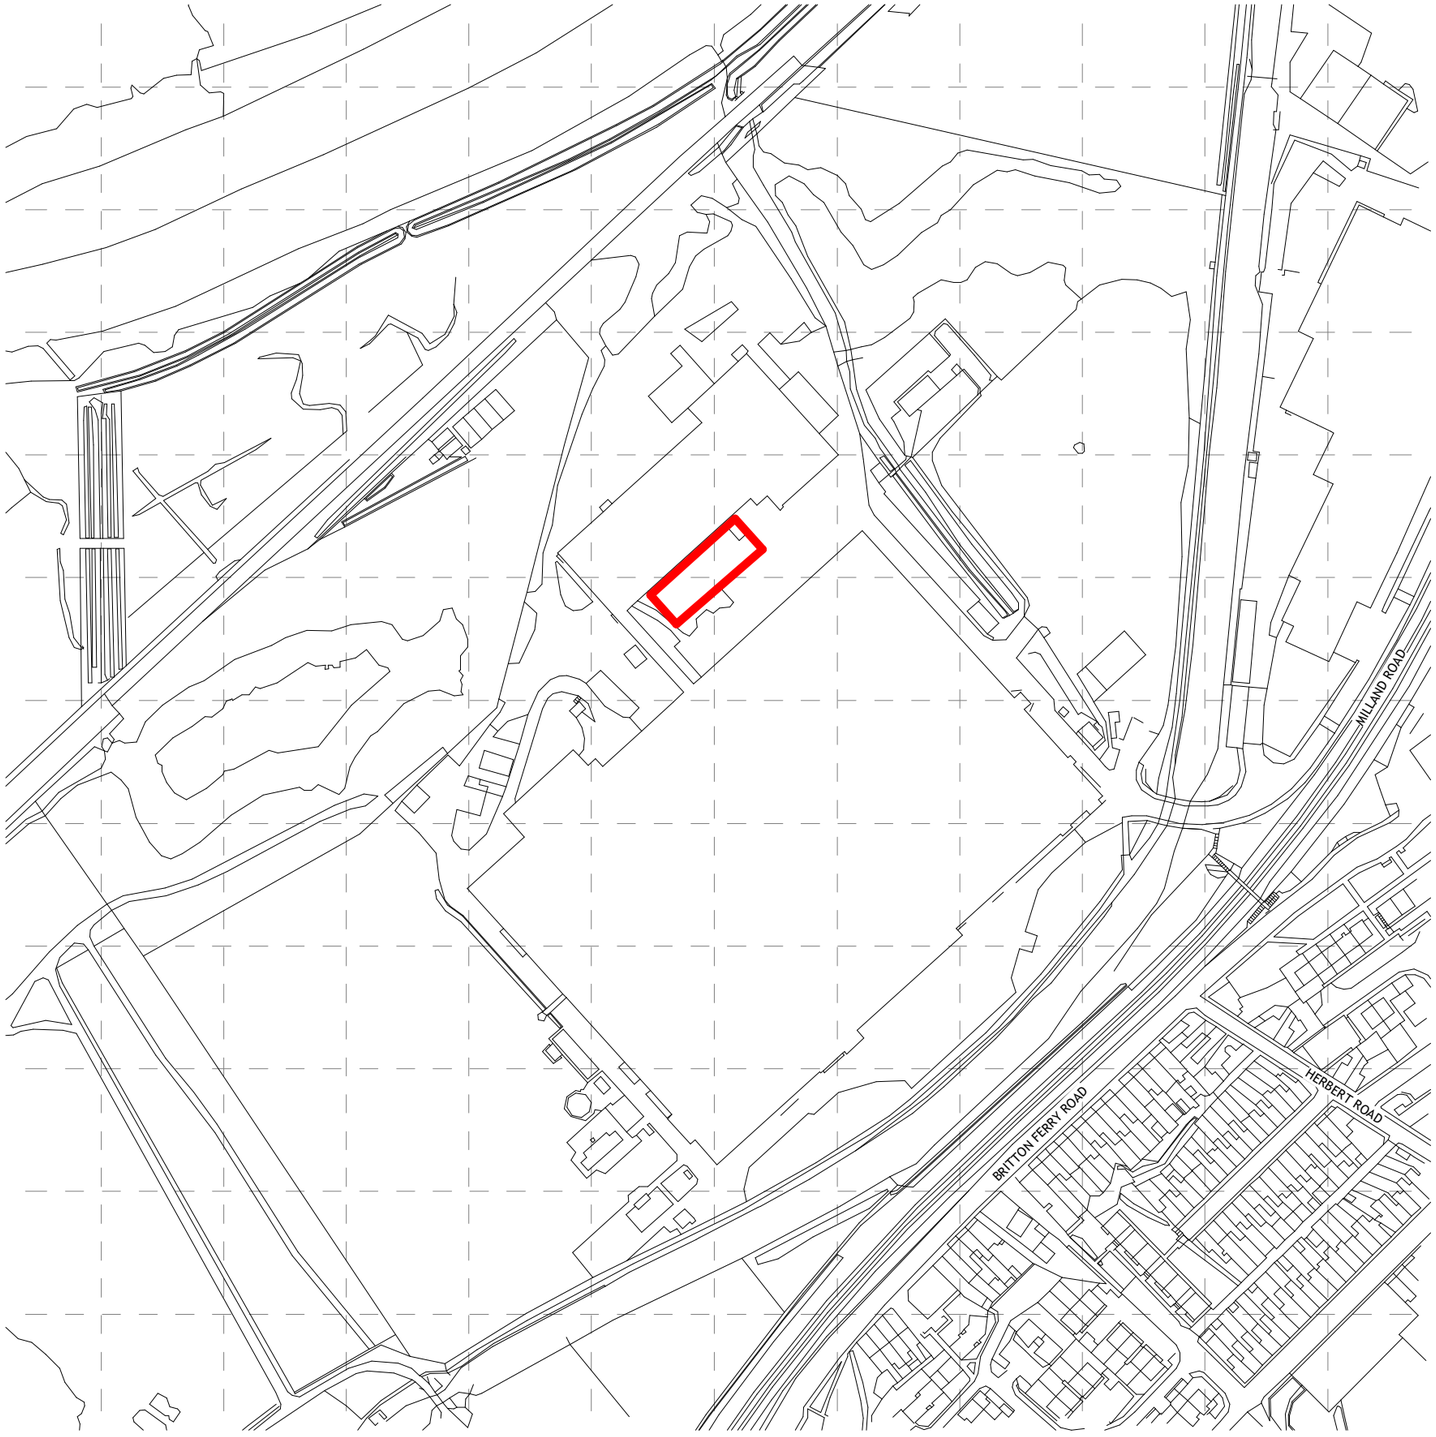


01 SITE LOCATION PLAN
1 : 2500

Copyright © 2019

Notes:
Do not scale this drawing. Check all dimensions on site. Any descrepancies to be reported back to the Architect for clarity.

North

SITE AREA - 750M SQ

| Rev | Revision | By | Date |
|---|---|---|---|

Client: Hale

Project: METALBOX

Job Number: L848

Date: 25.04.19

Drawn by: PC

Dwg No: A140

SITE LOCATION PLAN

Revision:

Scale: 1 : 2500 @ A3

Drawing Status: PLANNING

TONY KING ARCHITECTS LTD
97a Glebe Street, Penarth
Vale of Glamorgan CF64 1EE
T: 02920 306400
www.tonykingarchitects.co.uk

25/04/2019 10:10:14