



Dŵr Cymru
Welsh Water




26/09/2019

Scale: 1: 500



- LEGEND**
- Clean Water
 - Sluice Val
 - Air Val, SINGLE
 - Tap
 - Pressure Reducing Valve
 - Meter
 - BULK Meter
 - FH
 - Cap
 - Existing Main
 - NON COMPANY
 - Sewerage External
 - Foul
 - Surface Water
 - Combined
 - Rising Main
 - Private
 - Treatment Works
 - Pumping Station
 - Special Purpose
 - Unknown End
 - Change, Combined Overflow
 - Outfall, FOUL
 - Lamp Hole, Foul
 - Private Sewer Transfer
 - Lateral Drain
 - Inspection Chamber

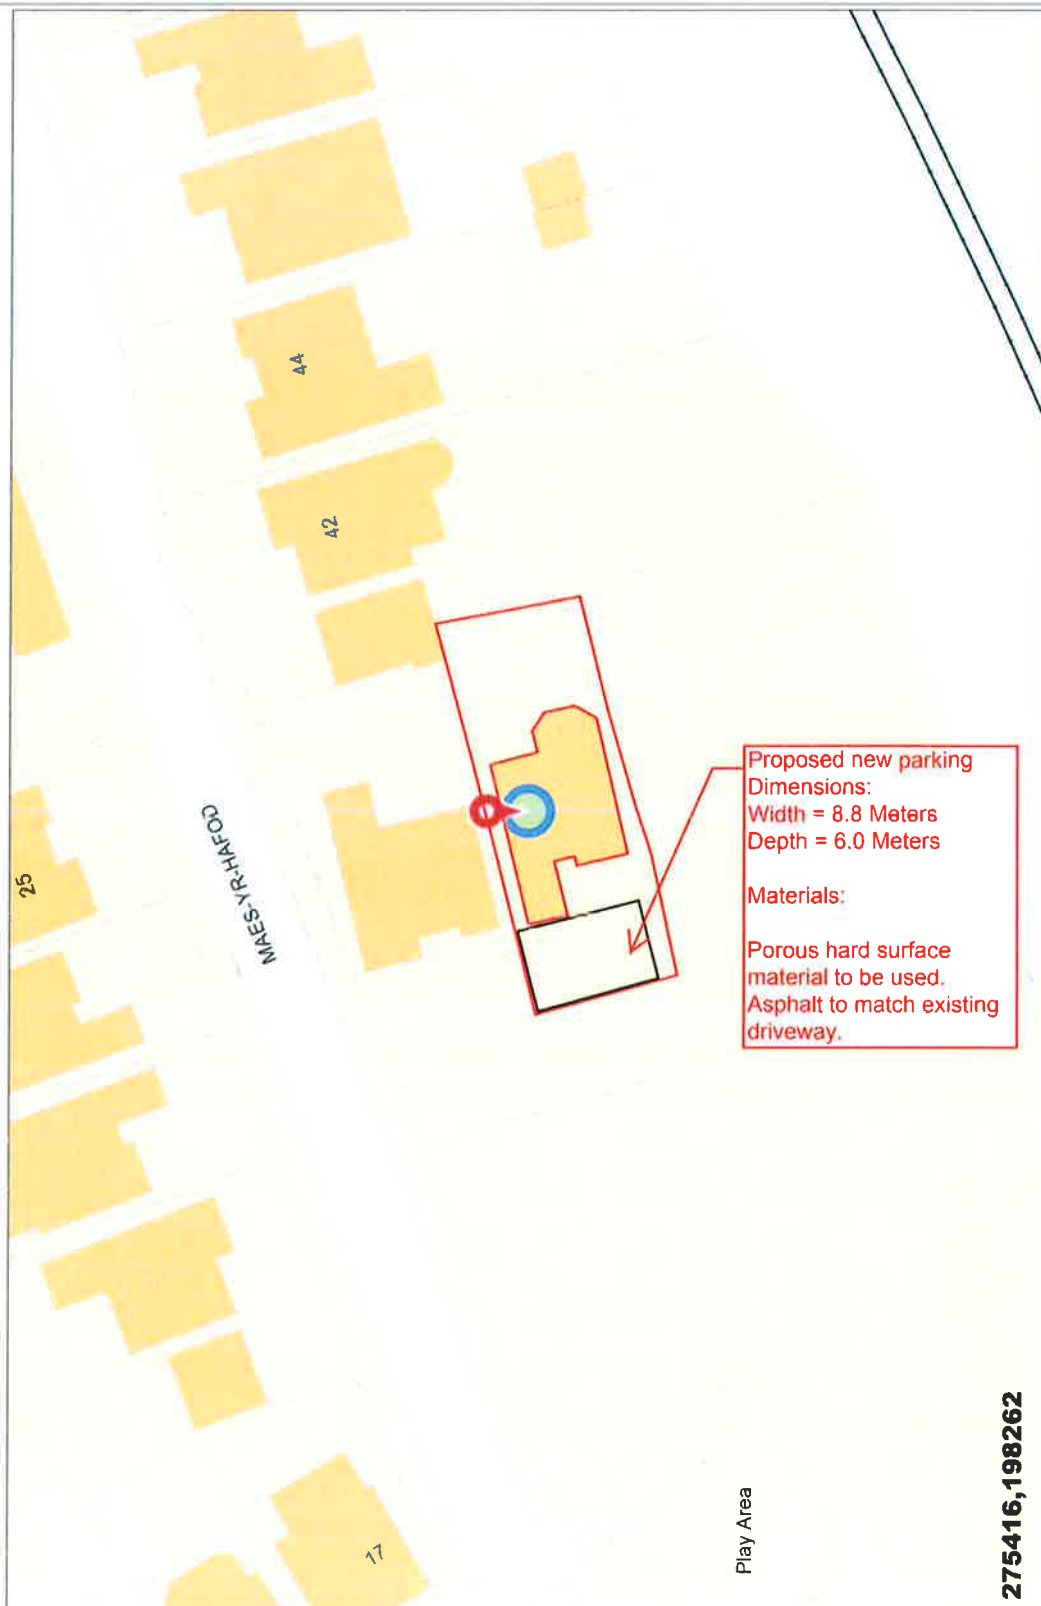

Proposed new parking
Dimensions:
Width = 8.8 Meters
Depth = 6.0 Meters

Materials:
Porous hard surface material to be used.
Asphalt to match existing driveway.

Play Area

275416,198262

Dŵr Cymru Cyfyngedig ('the Company') gives this information as to the position of its underground apparatus by way of general guidance only and on the strict understanding that it is based on the best information available and no warranty as to its correctness is relied upon in the event of excavations or other works made in the vicinity of the company's apparatus and any onus of locating the apparatus falls on the excavator. The information which is supplied hereby is based on the best information available and is done so in accordance with statutory requirements of sections 198 and 199 of the Water Industry Act 1991. The Company may not disclose the existence of a drain sewer or disposal main laid before 1 September 1989, or if they do, the particulars thereof including their position underground may not be accurate. It must be understood that the turning of this information is entirely without prejudice to the provision of the New Roads and Street Works Act 1991 and the company's right to be compensated for any damage to its apparatus.

EXACT LOCATION OF ALL APPARATUS TO BE DETERMINED ON SITE

Whilst every reasonable effort has been taken to correctly record the pipe material of DCWW assets, there is a possibility that in some cases pipe material other than Asbestos Cement or Pitch Fibre may be found to be Asbestos Cement (AC) or Pitch Fibre (PF). It is therefore advisable that the possible presence of AC or PF pipes be anticipated and considered as part of any risk assessment prior to excavation.

Reproduced from the Ordnance Survey's maps with the permission of the Controller of Her Majesty's Stationary Office. Crown Copyright. Licence No. WU298655