Superseded

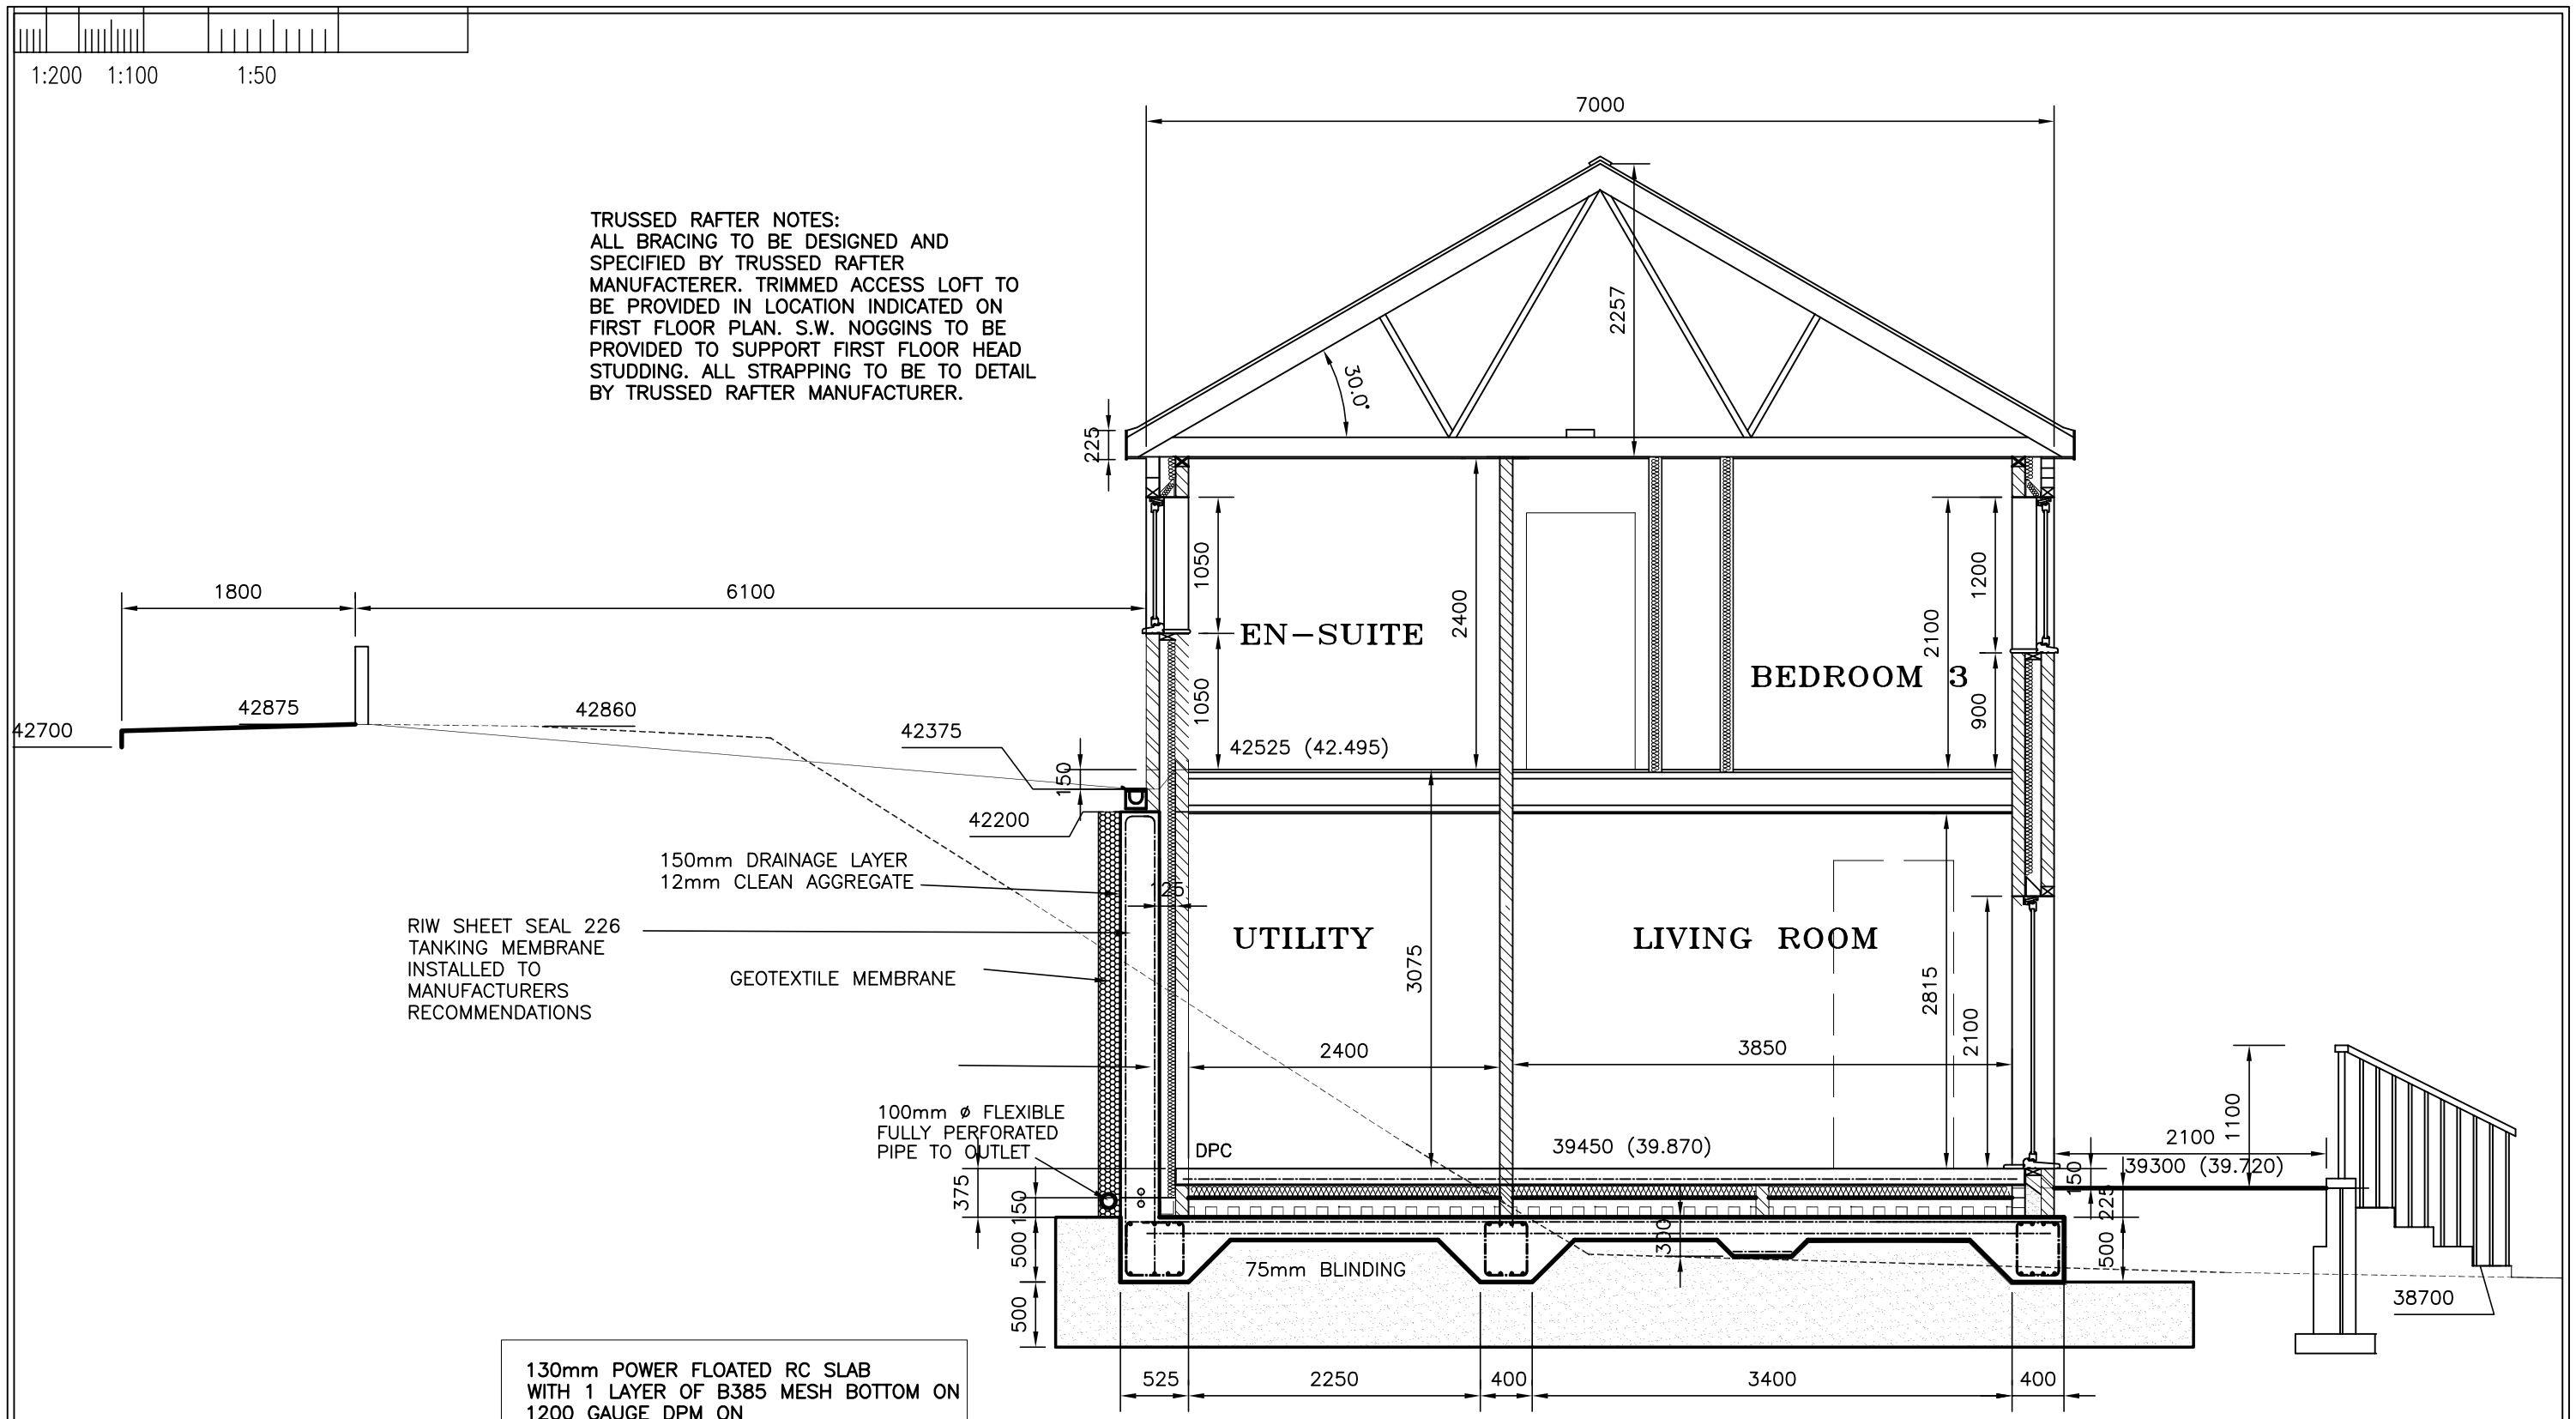

TRUSSED RAFTER NOTES:
ALL BRACING TO BE DESIGNED AND SPECIFIED BY TRUSSED RAFTER MANUFACTERER. TRIMMED ACCESS LOFT TO BE PROVIDED IN LOCATION INDICATED ON FIRST FLOOR PLAN. S.W. NOGGINS TO BE PROVIDED TO SUPPORT FIRST FLOOR HEAD STUDDING. ALL STRAPPING TO BE TO DETAIL BY TRUSSED RAFTER MANUFACTURER.

DESIGN NOTES	DRAWING No:– WE/TTC/19/A22	Job Ref : WE/TTC/19	Design Services.
Designer : Christopher Williams Date : 4TH July 2019 ALL DIMENSIONS ARE TO BE CONFIRMED ON SITE!	PROJECT:– Proposed Dwelling at Tabernacle Terrace, Cwmavon TITLE:– PLOT 2 SECTION 1–1 Scale 1:50 (A3).	Customer : Mr Wyn Edwards Site Address : TABERNACLE TERRACE, CWMAVON	15 Ascot Drive Baglan Port Talbot SA12 8YL.