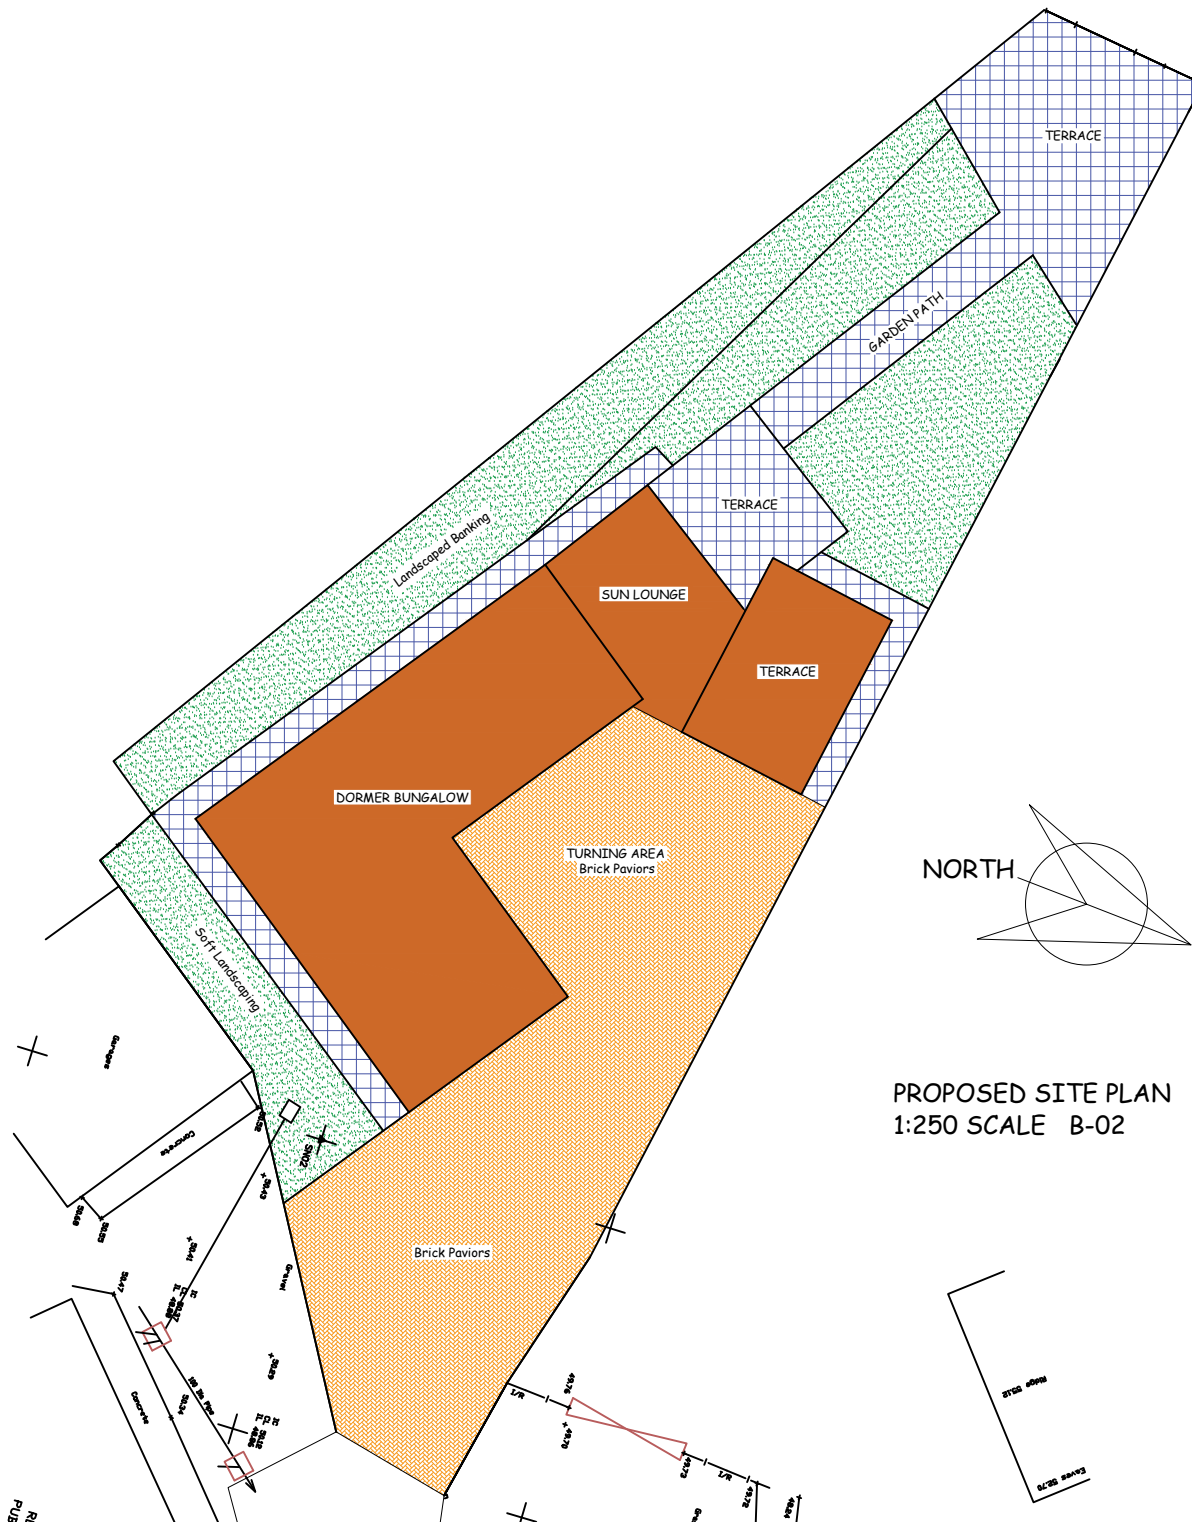


PROPOSED SITE PLAN
1:250 SCALE B-02