




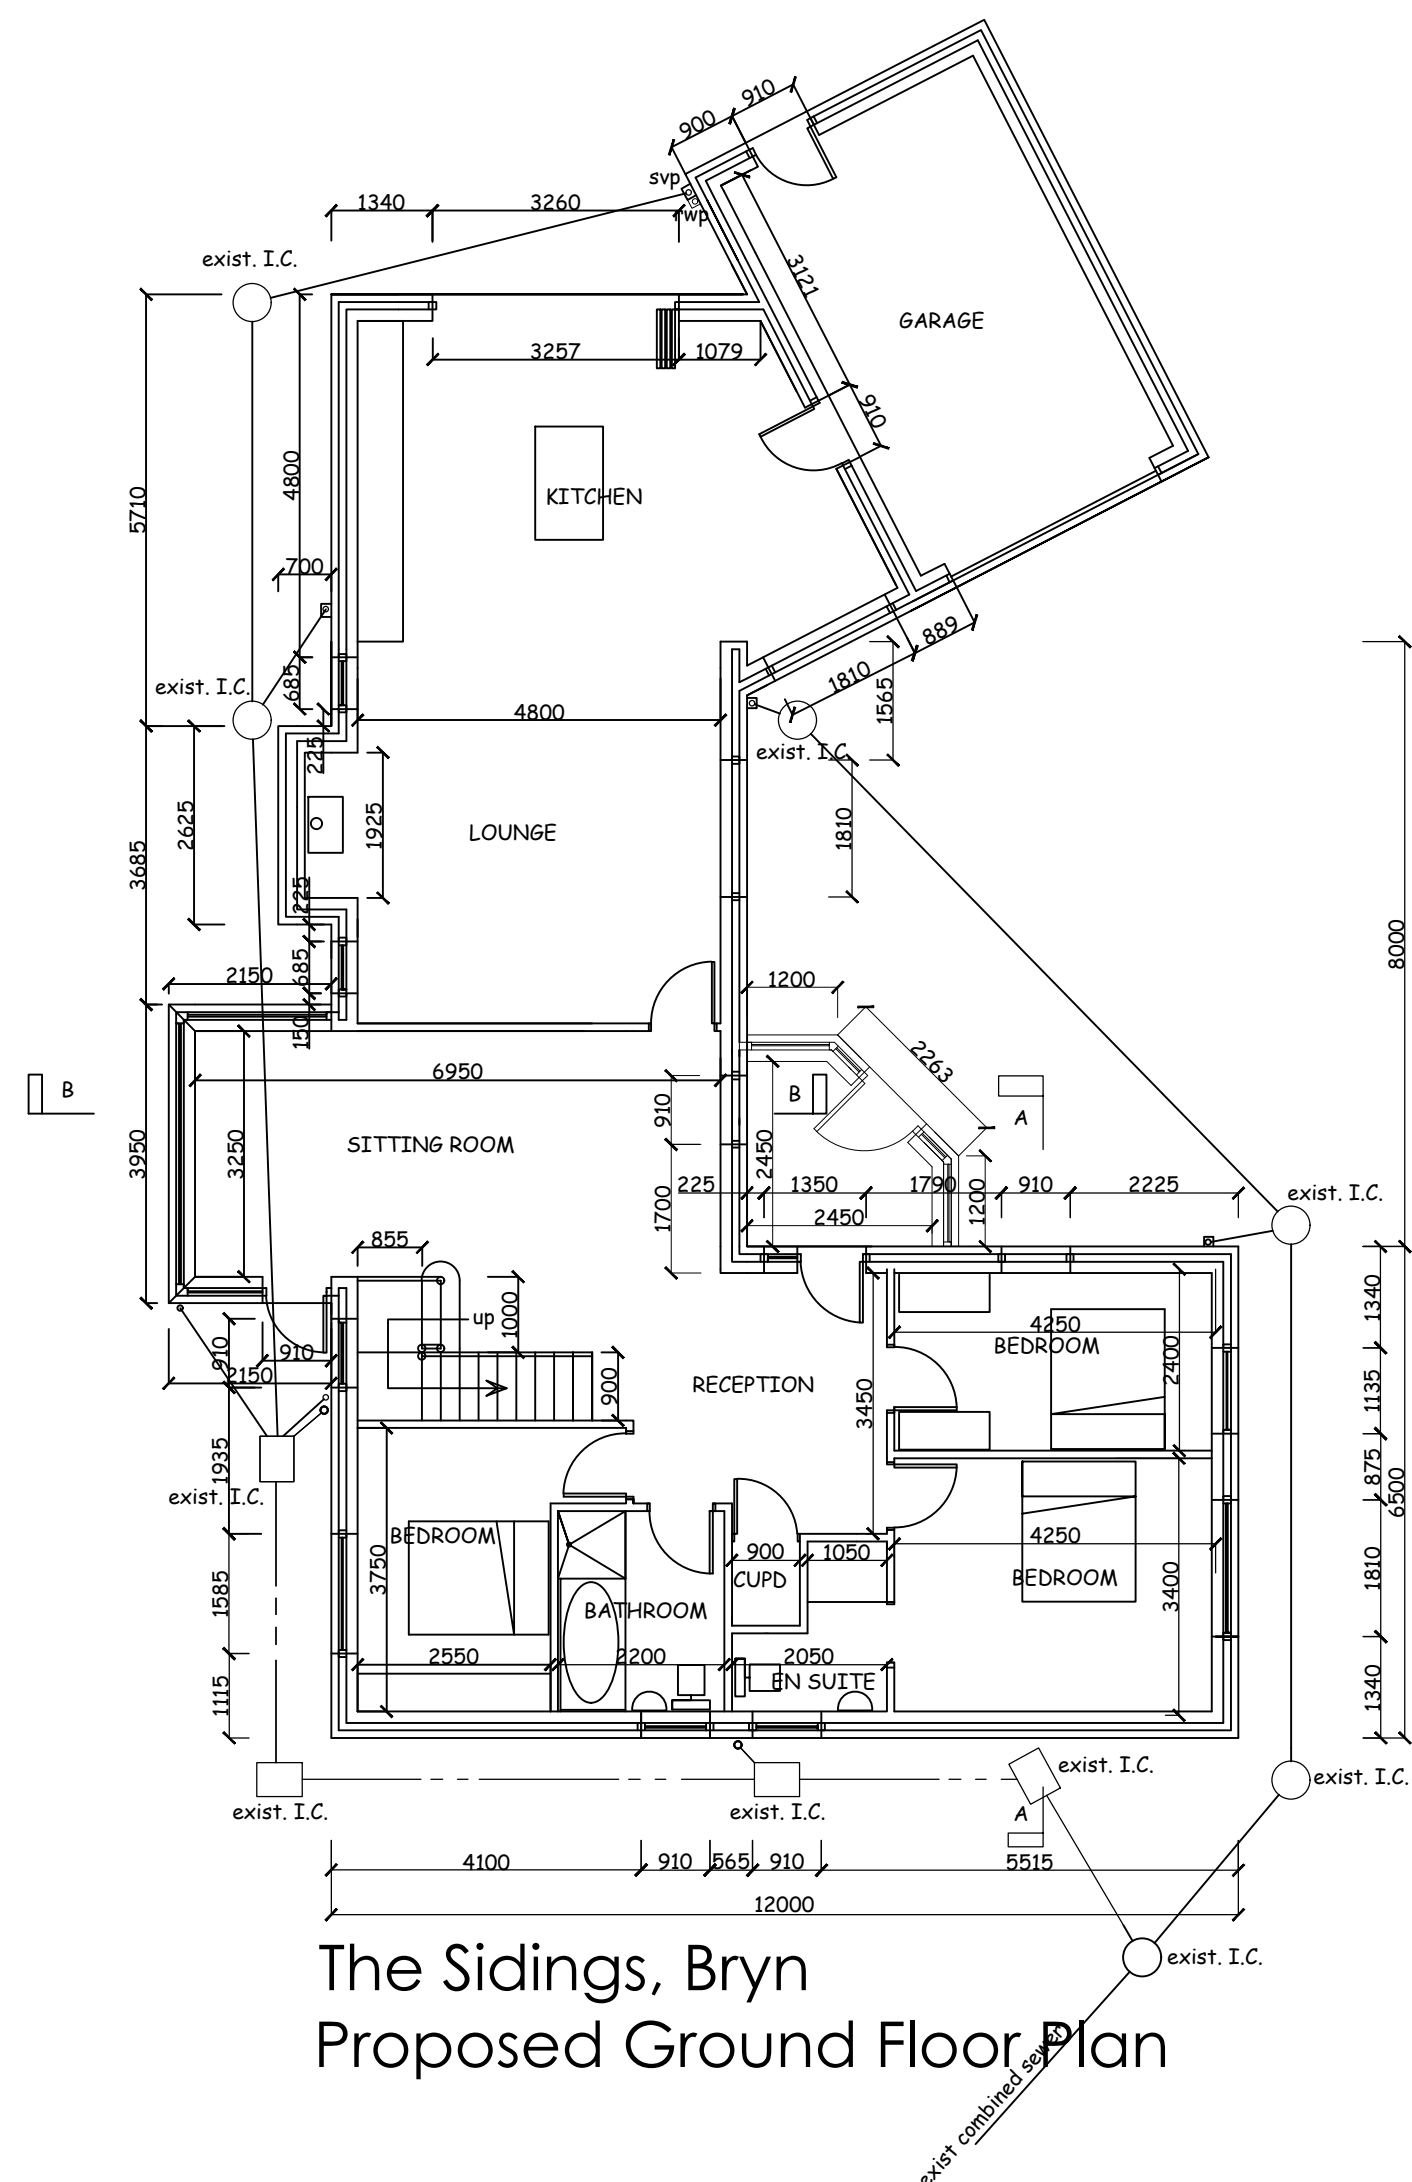


The Sidings, Bryn  
Proposed Ground Floor Plan

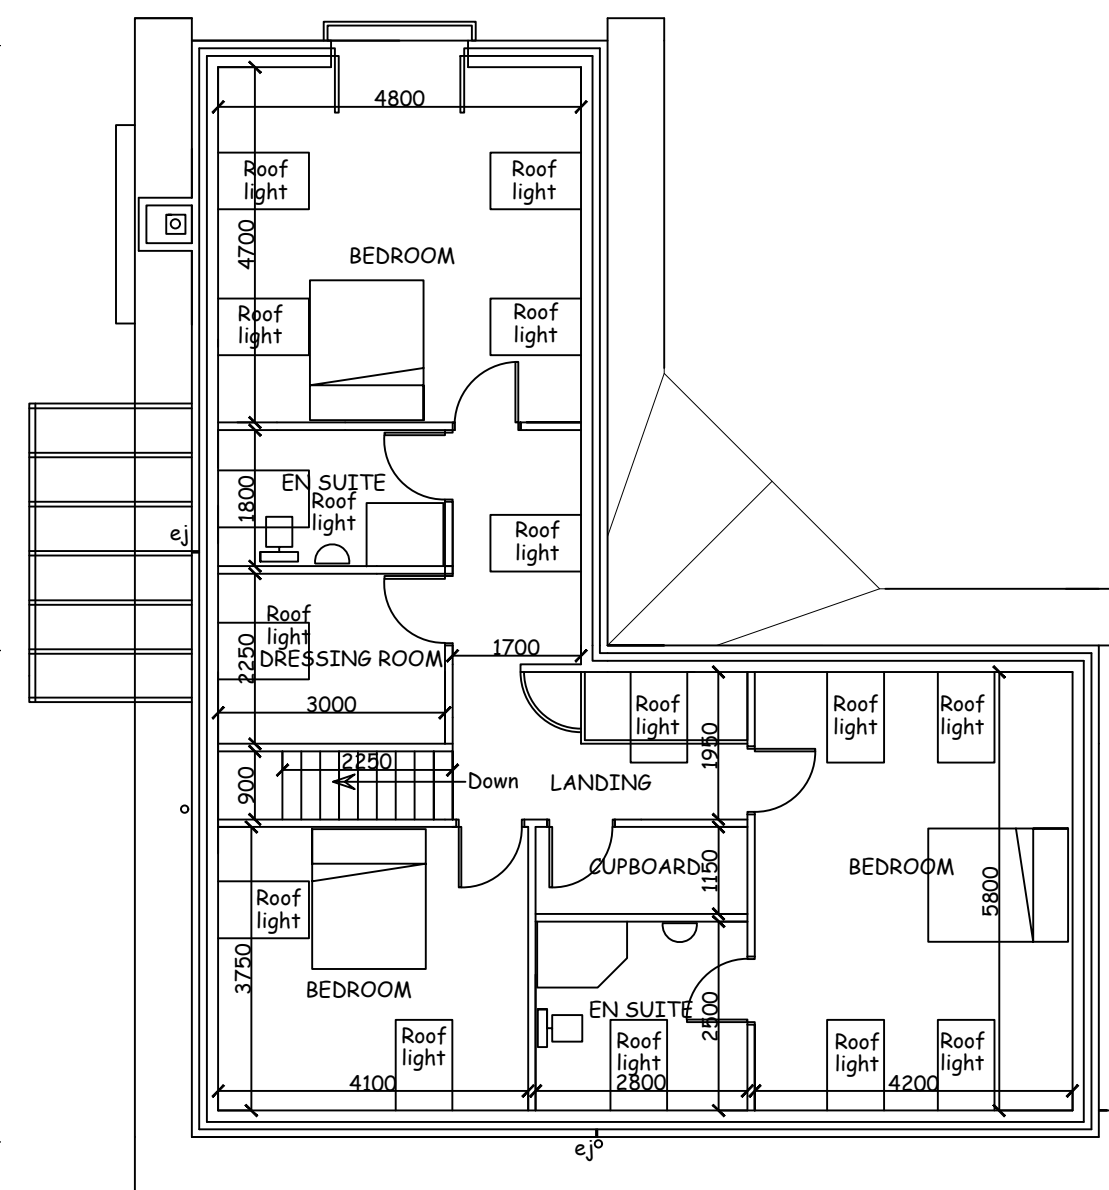


The Sidings, Bryn  
Proposed 1st Floor Plan

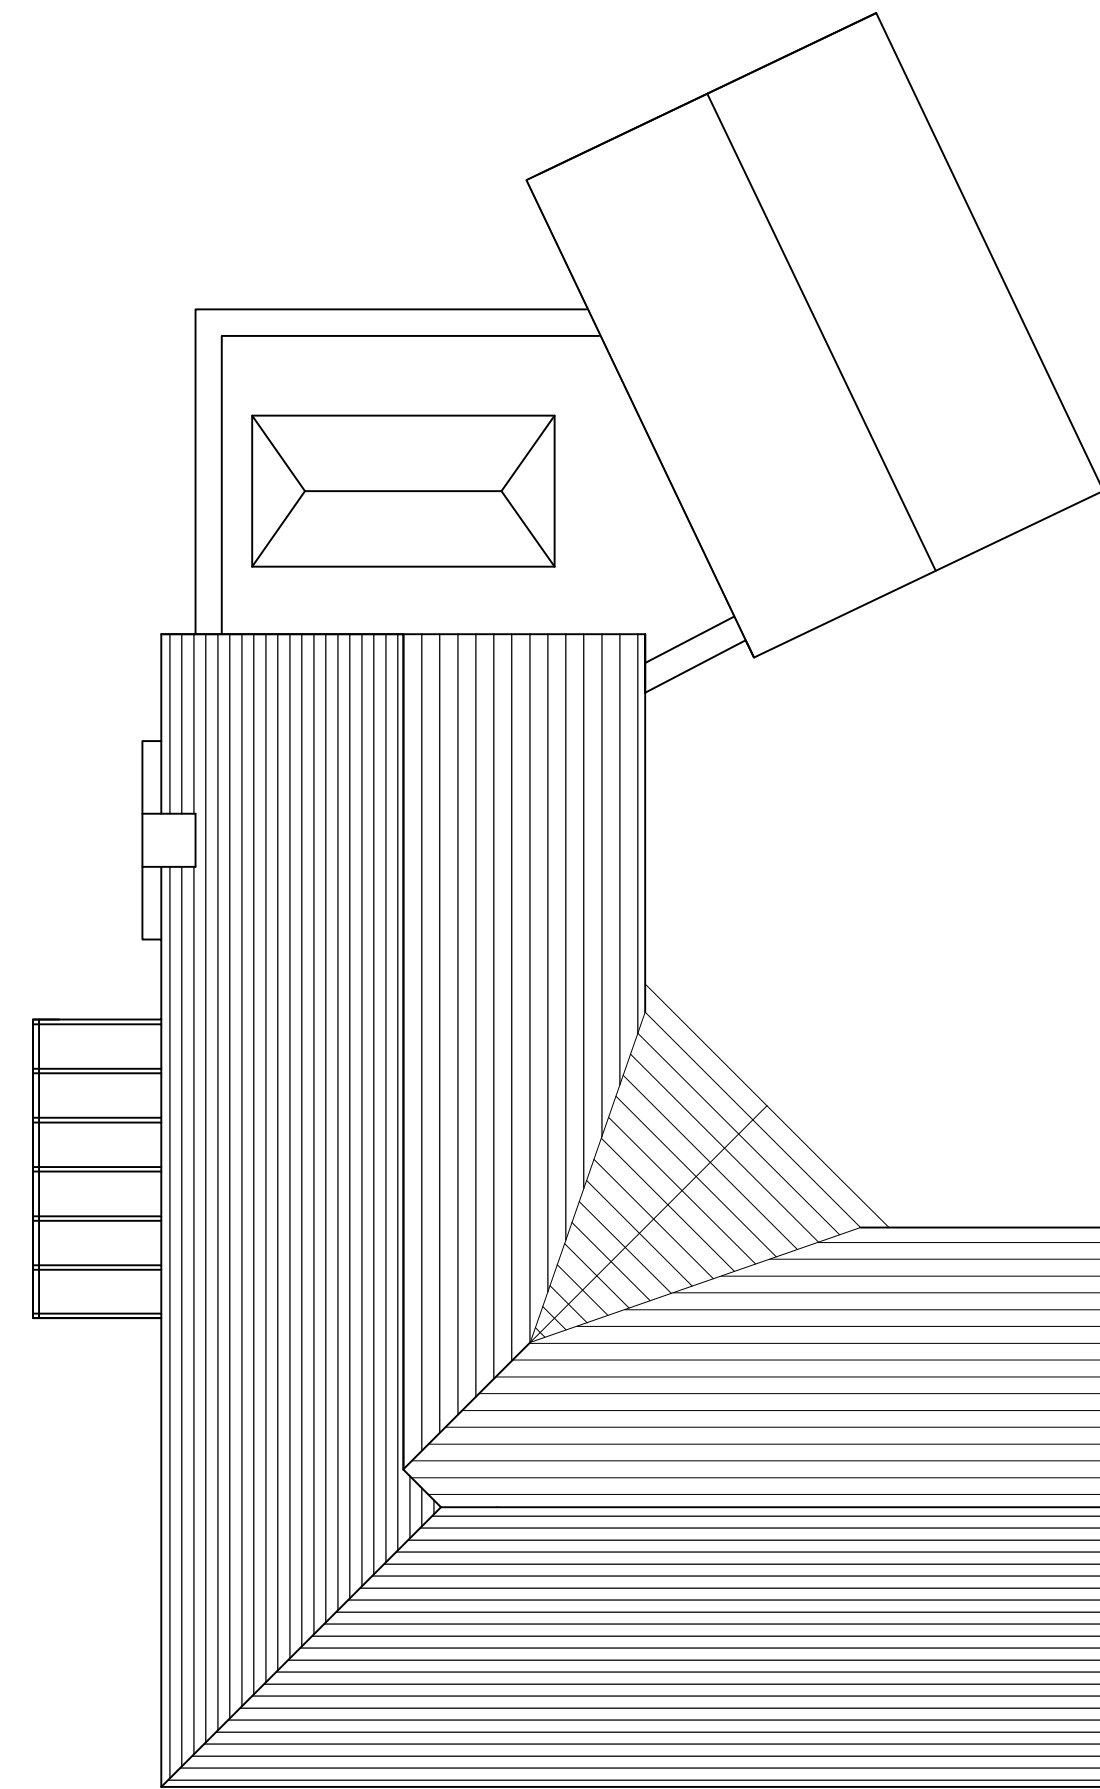

The Sidings, Bryn  
Proposed Roof Plan

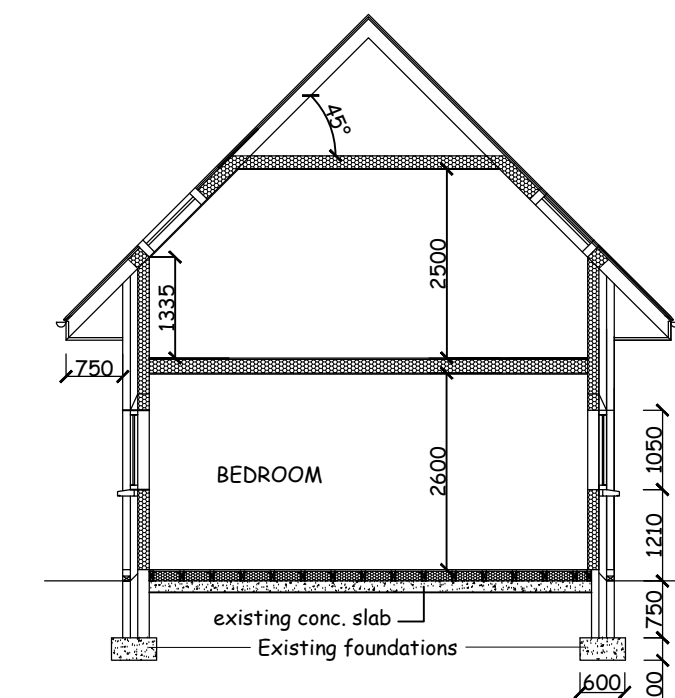


The Sidings, Bryn  
Section A-A

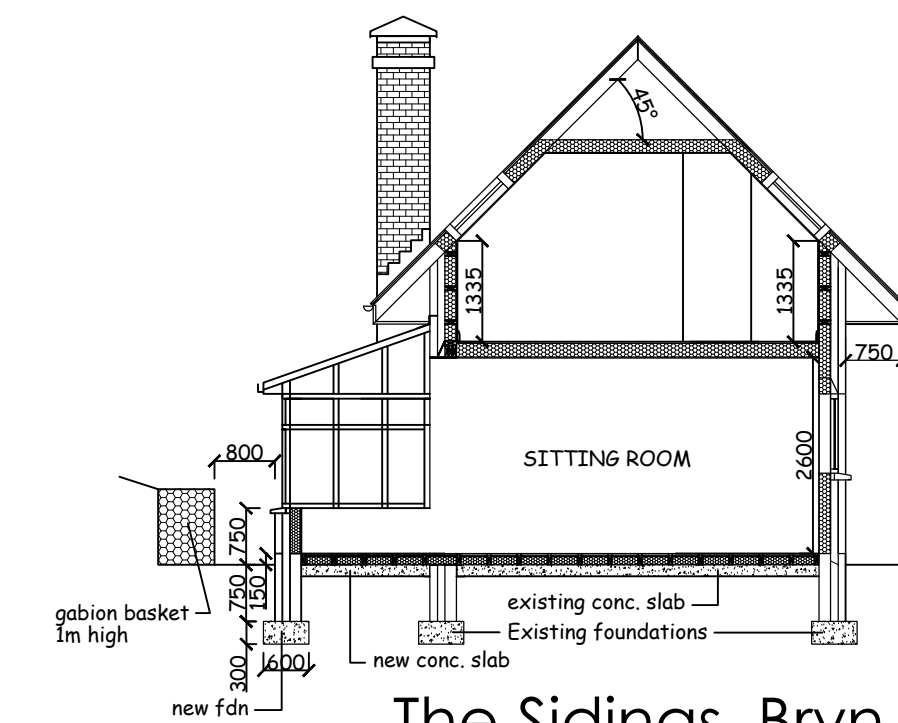

The Sidings, Bryn  
Section B-B



The Sidings, Bryn  
Proposed Rear Elevation

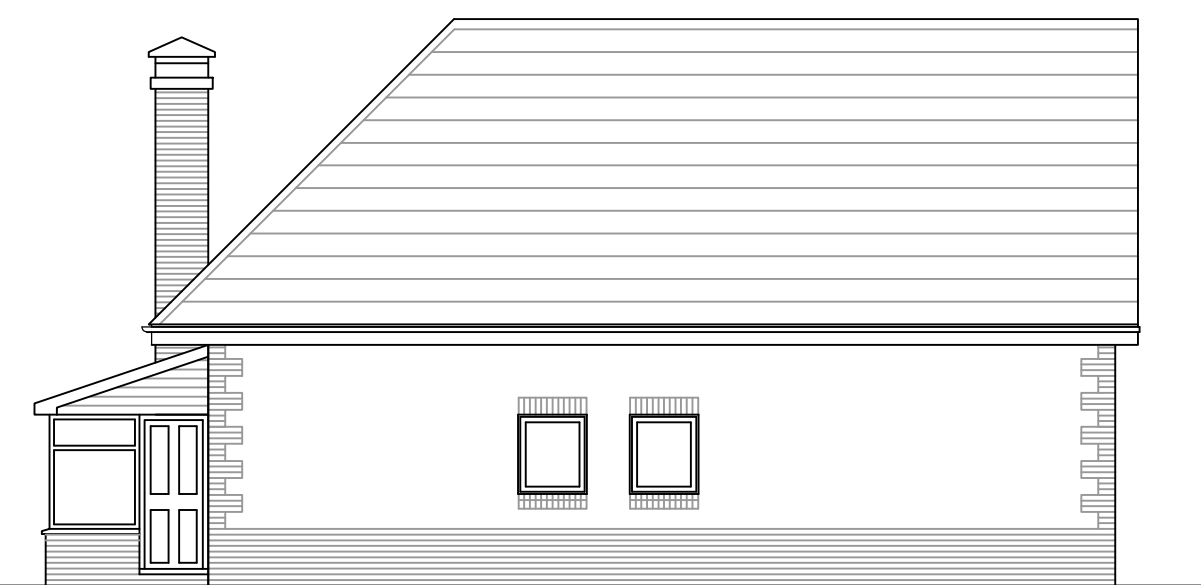

The Sidings, Bryn  
Proposed Right Side Elevation



The Sidings, Bryn  
Proposed Left Side Elevation



The Sidings, Bryn  
Proposed Front Elevation



The Sidings, Bryn  
Proposed Left Side Elevation

General Notes

| No. | Revision/Issue | Date |
|-----|----------------|------|
|     |                |      |

Firm Name and Address

Project Name and Address

FULL PLANS  
& ELEVATIONS  
The Sidings, Bryn  
Port Talbot

Project

jim

Date

14-11-19

Scale

1:100

Sheet

B-03