



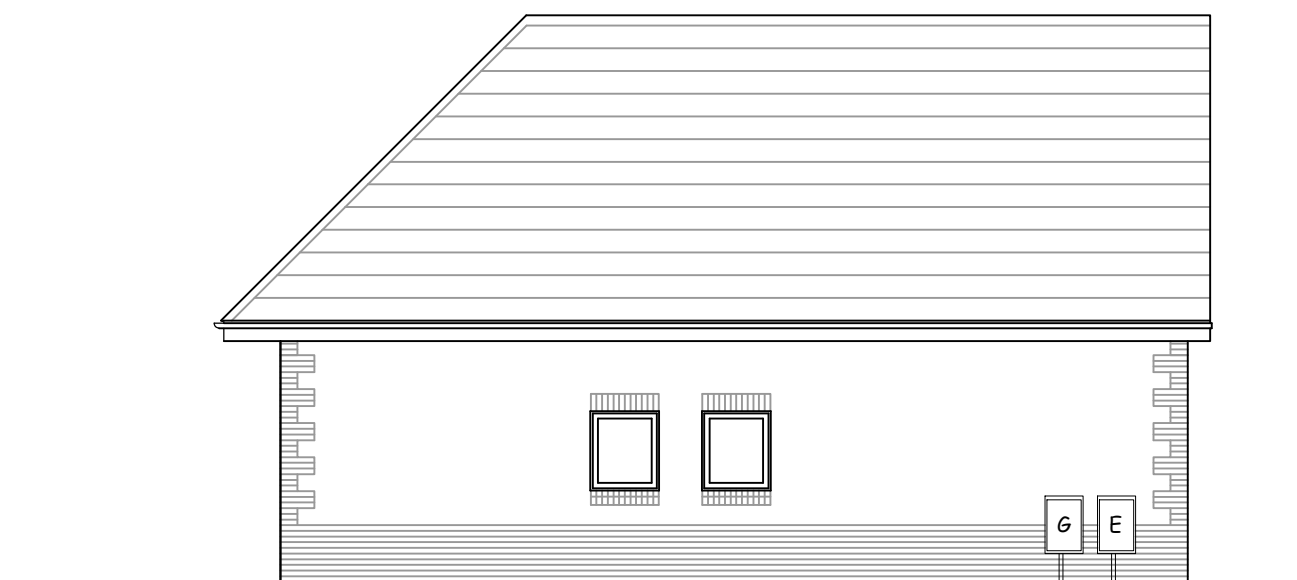


The Sidings, Bryn
Proposed Rear Elevation

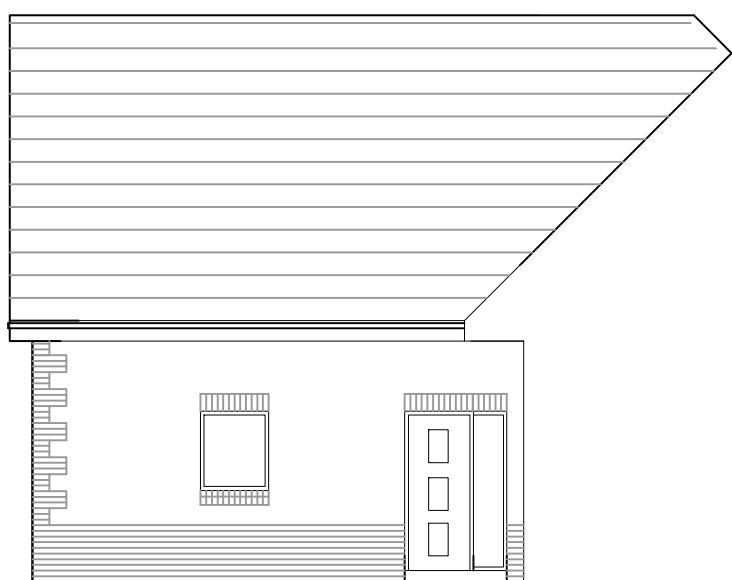

The Sidings, Bryn
Proposed Right Side Elevation




The Sidings, Bryn
Proposed Left Side Elevation

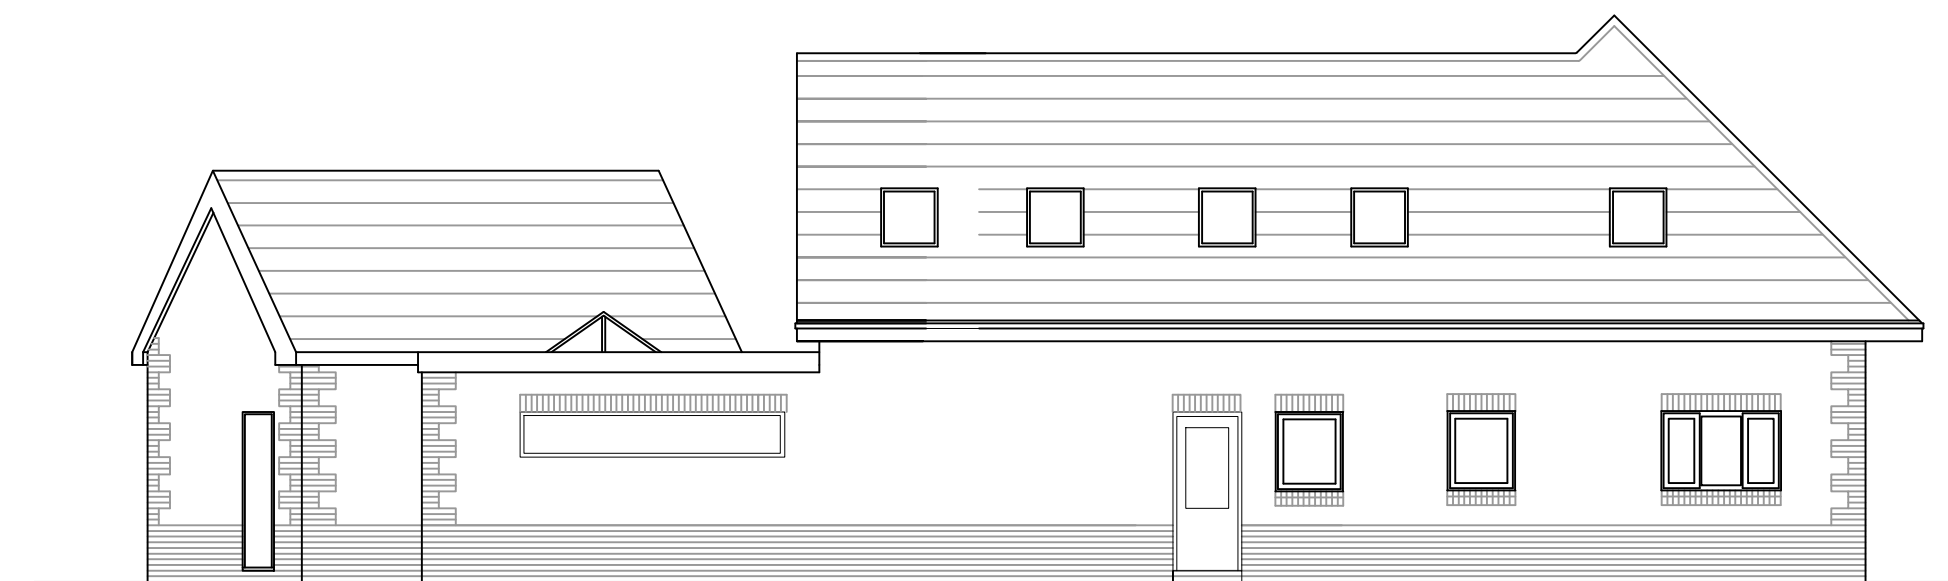


The Sidings, Bryn
Proposed Front Elevation




The Sidings, Bryn
Proposed Left Side Elevation

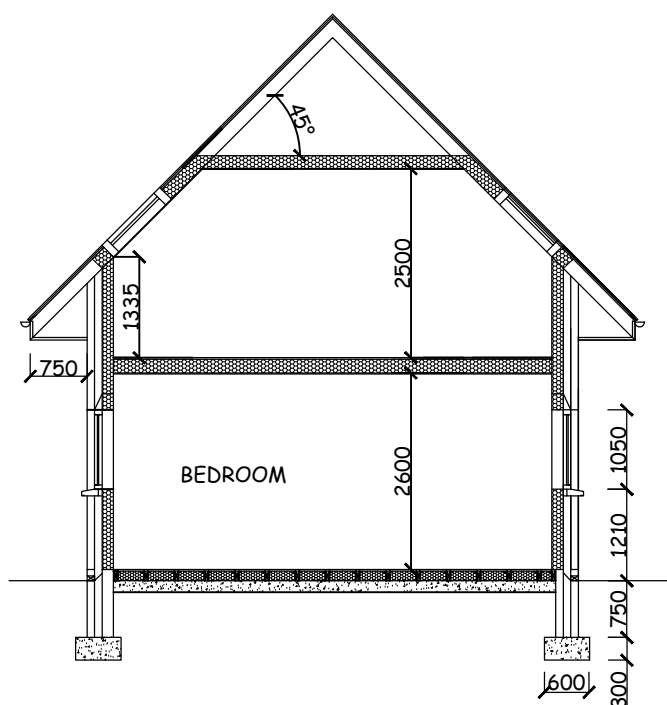


The Sidings, Bryn
Section A-A

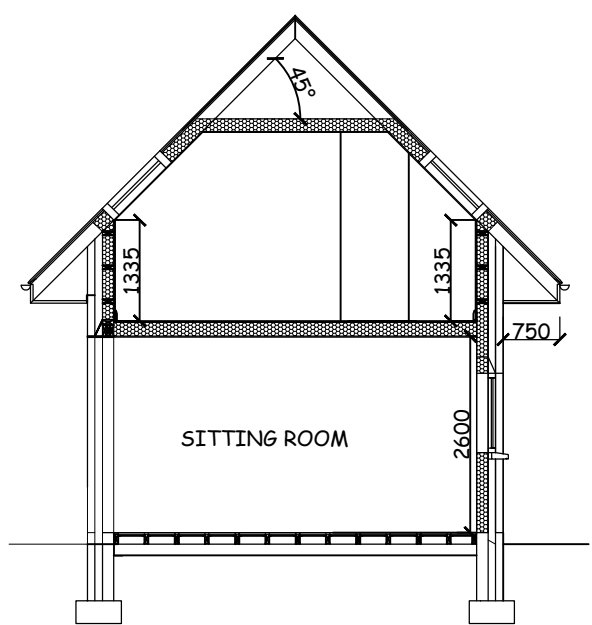


The Sidings, Bryn
Section B-B

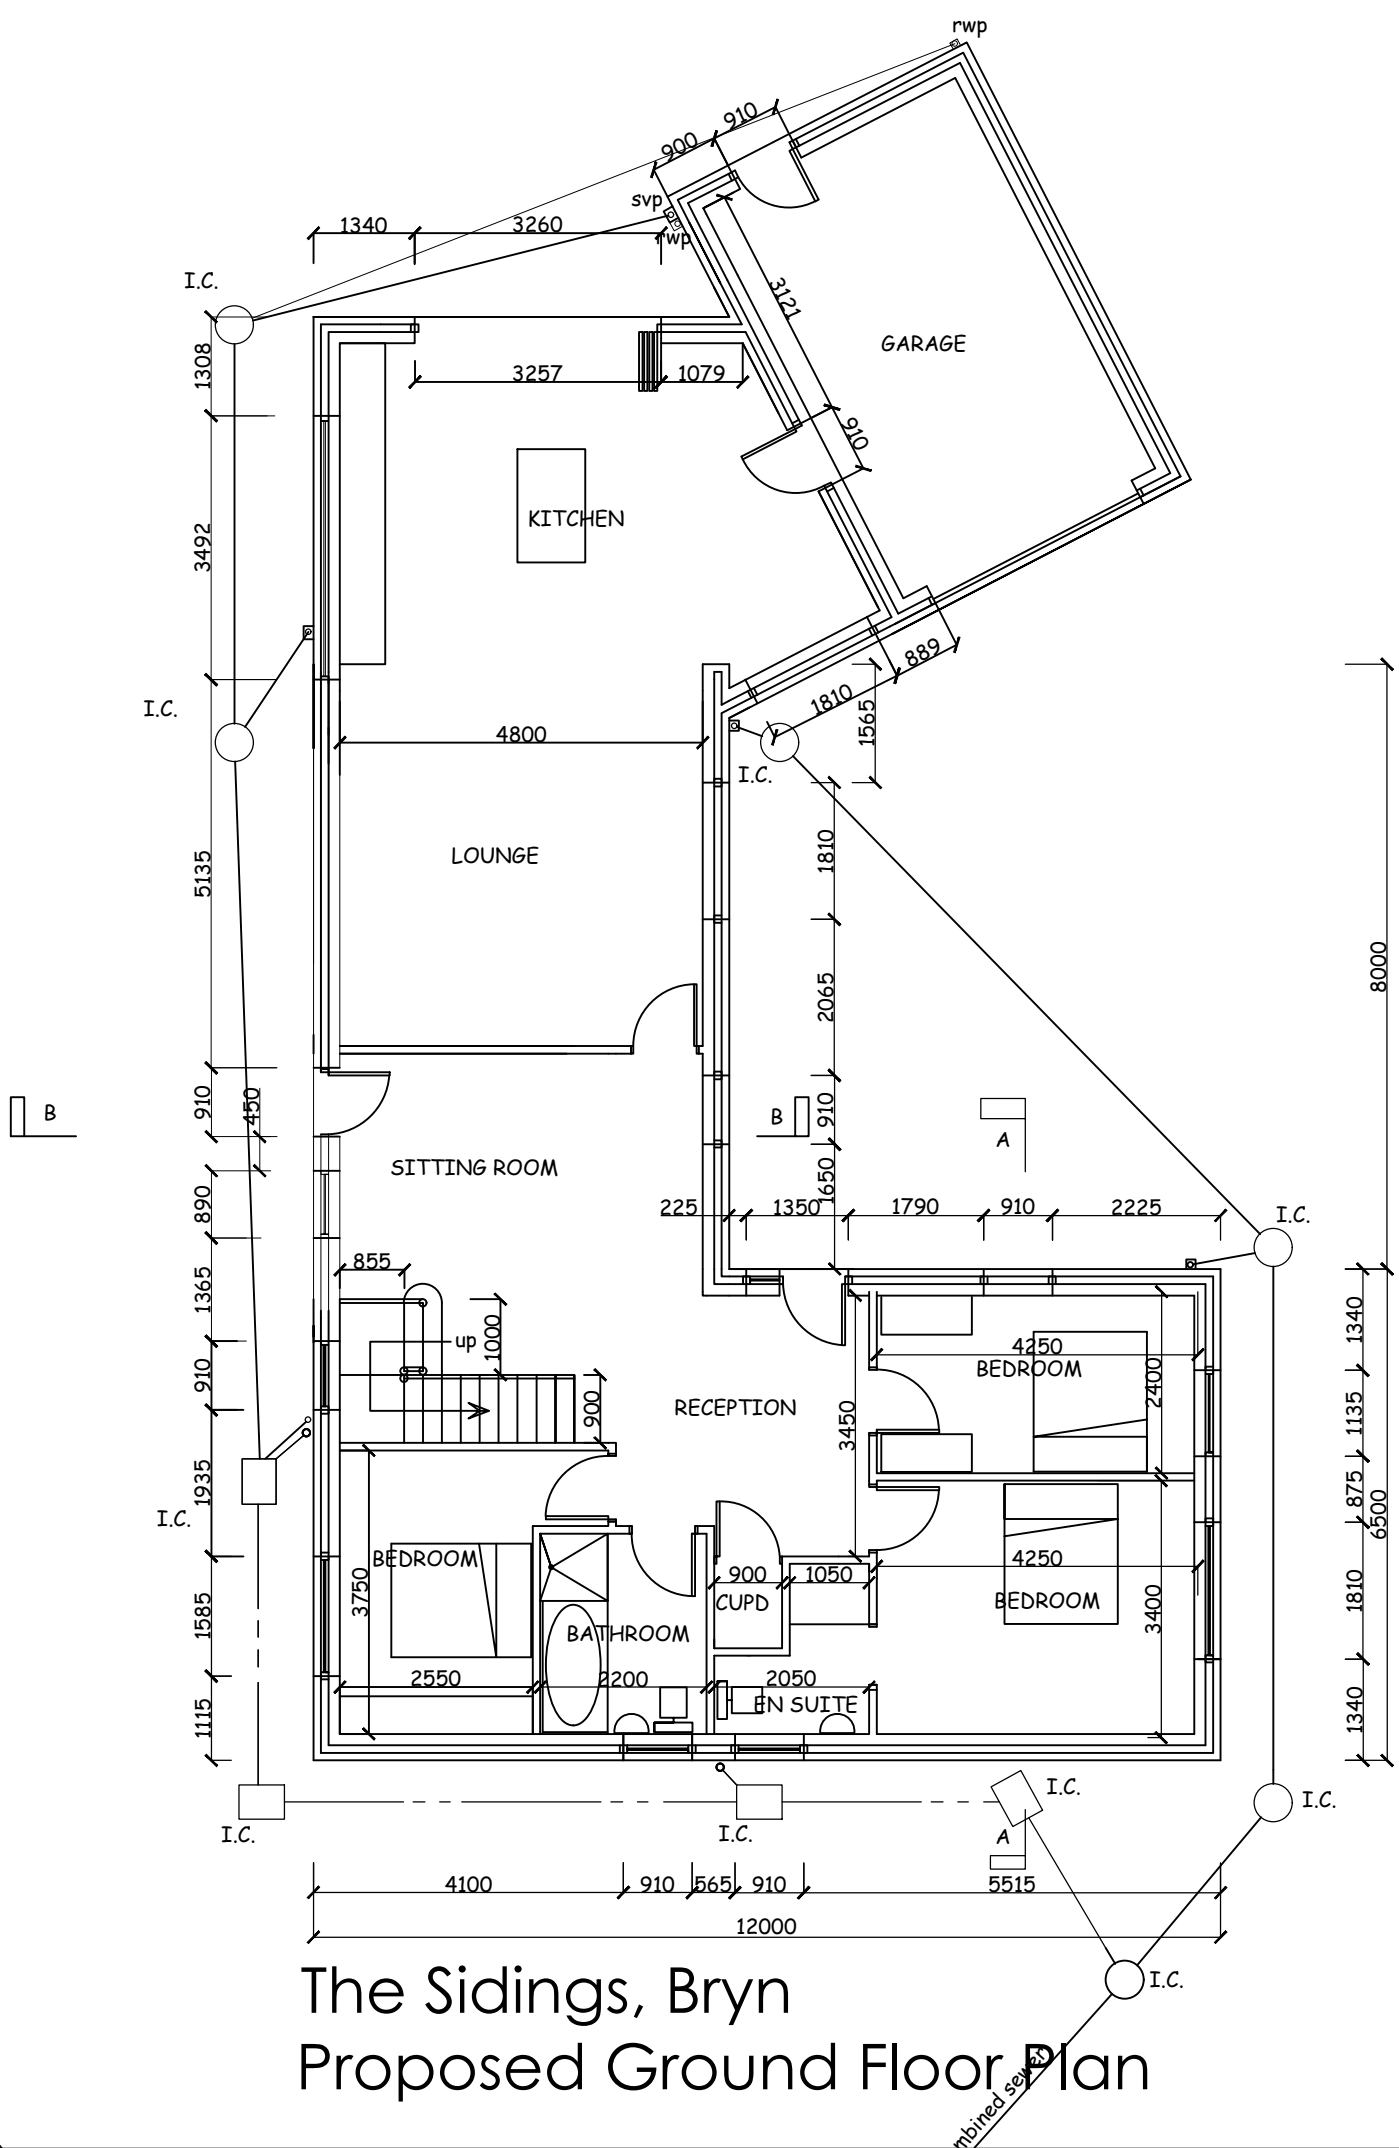

The Sidings, Bryn
Proposed Ground Floor Plan

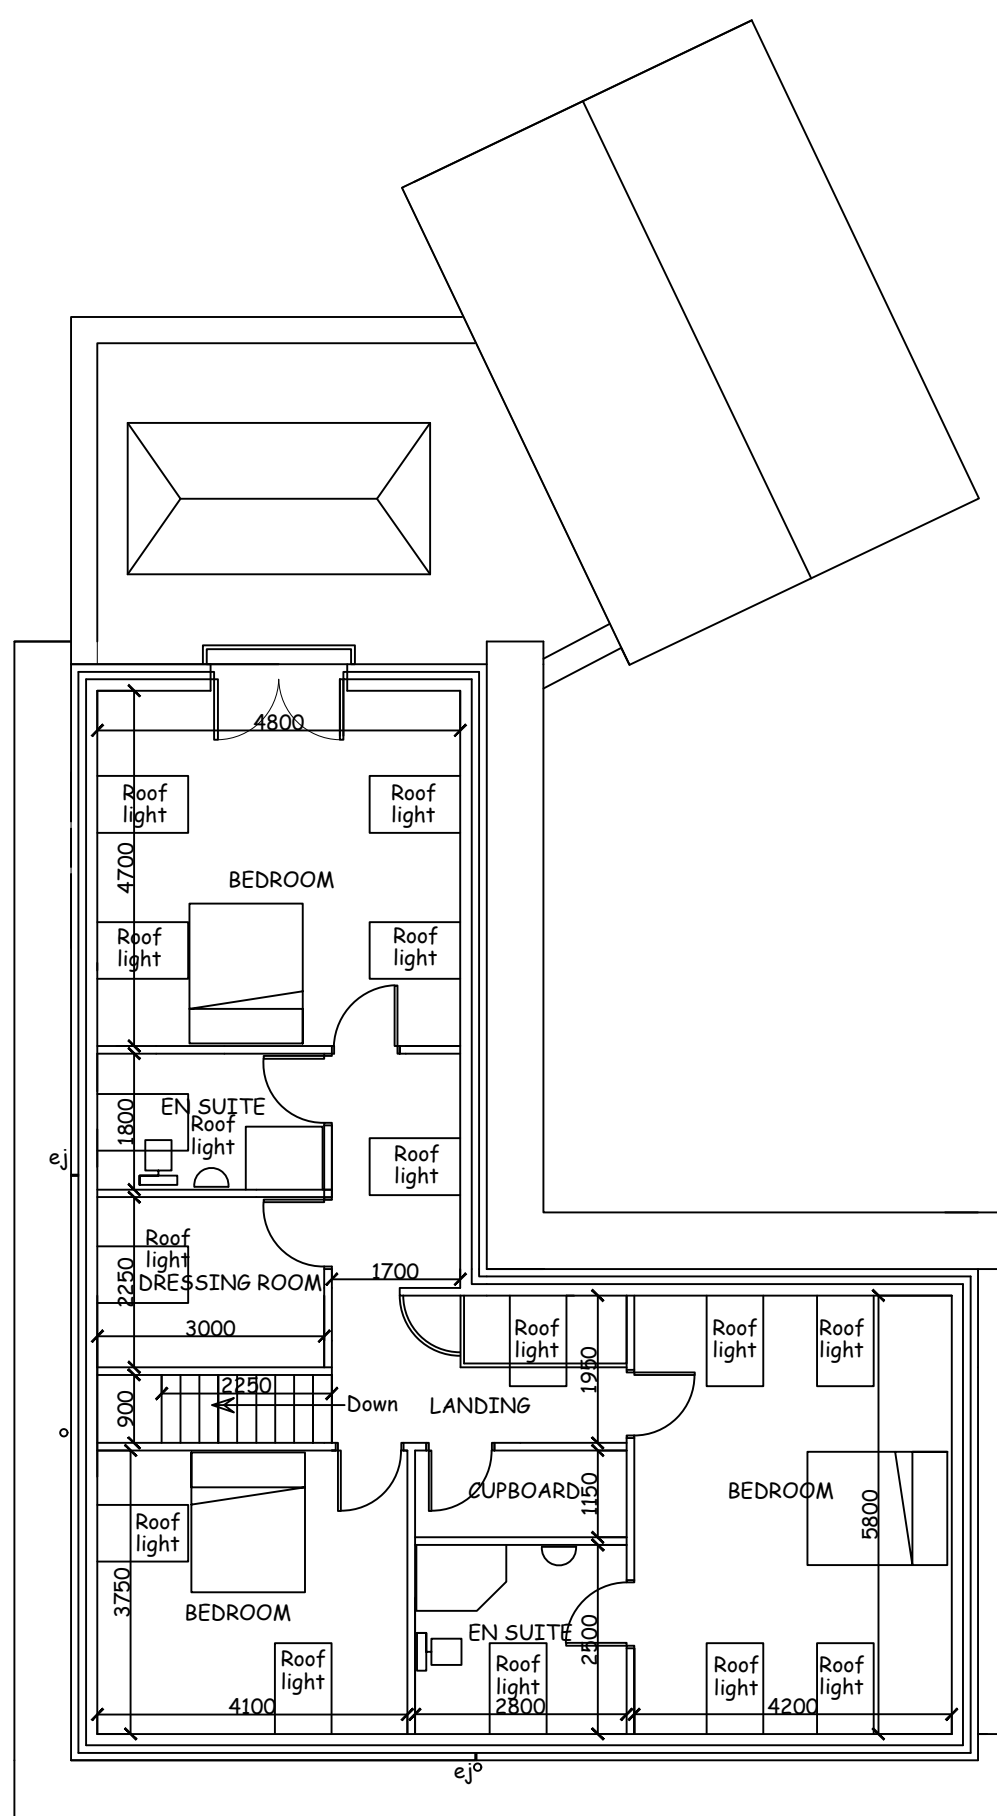

The Sidings, Bryn
Proposed 1st Floor Plan

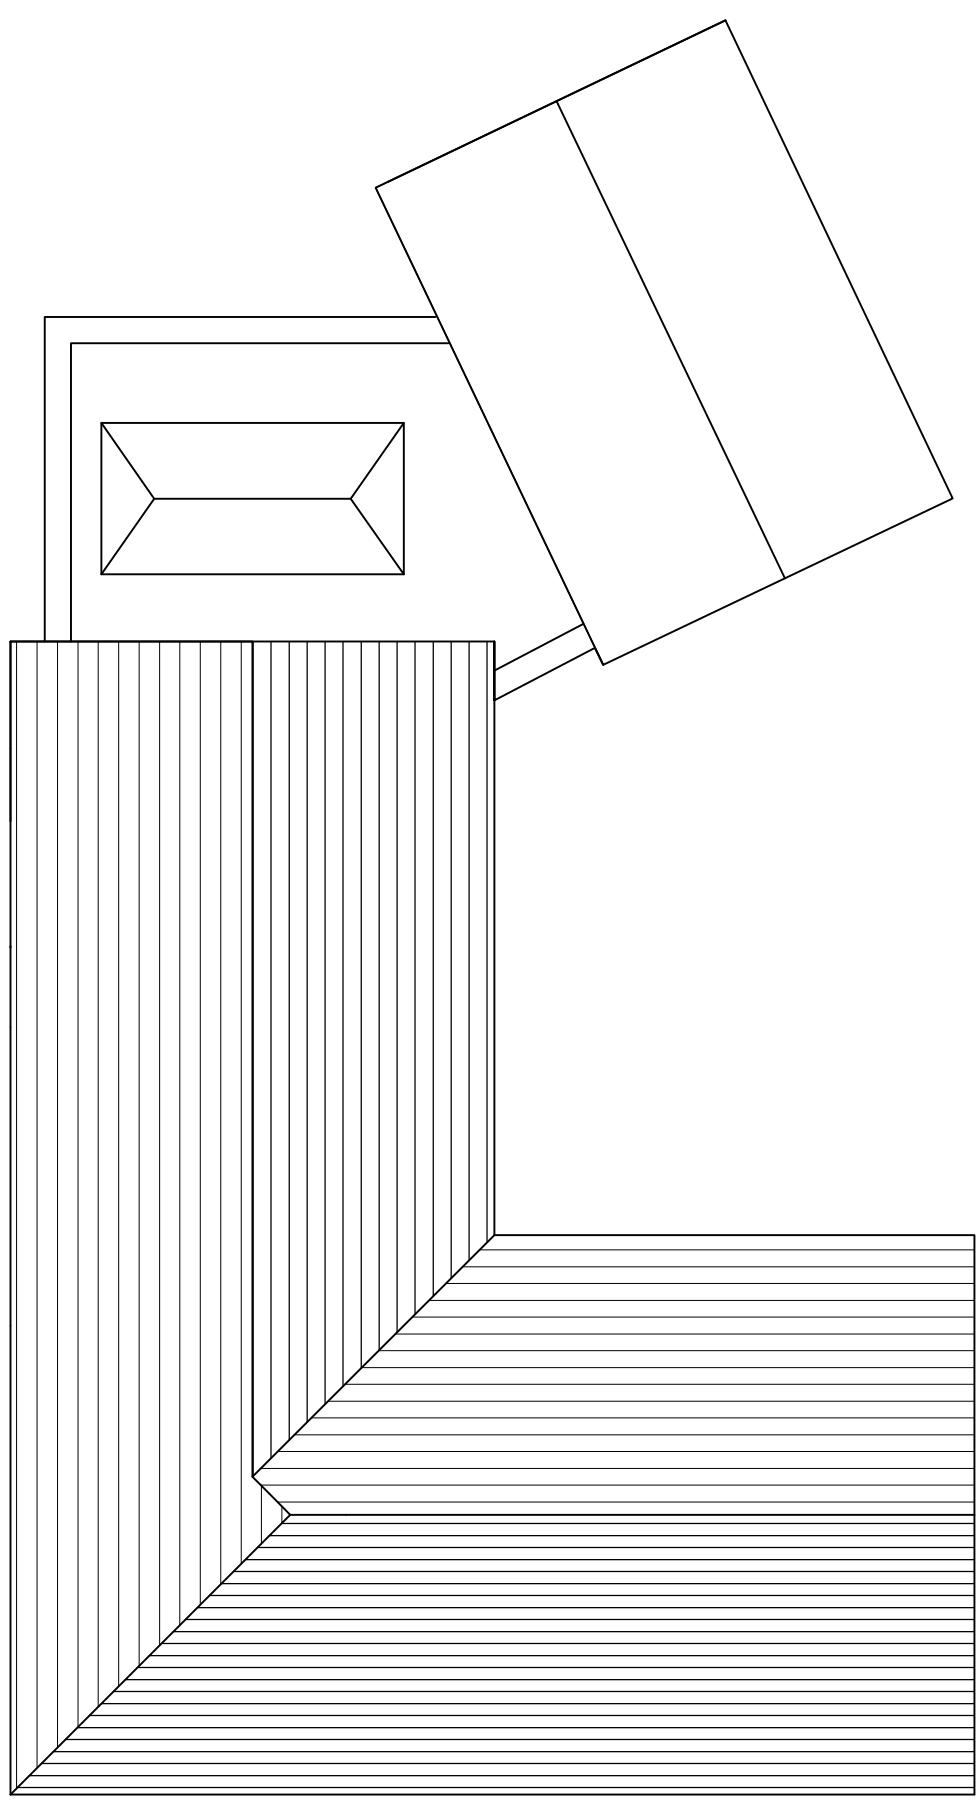

The Sidings, Bryn
Proposed Roof Plan

General Notes

No.	Revision/Issue	Date

Firm Name and Address

Project Name and Address

EXISTING FULL PLANS
& ELEVATIONS
The Sidings, Bryn
Port Talbot

Project	jim	Sheet
Date	14-11-19	B-04
Scale	1:100	