



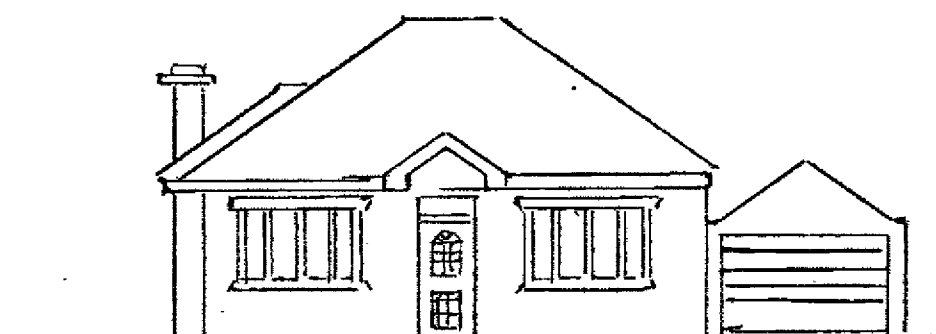


VIEW A


VIEW A

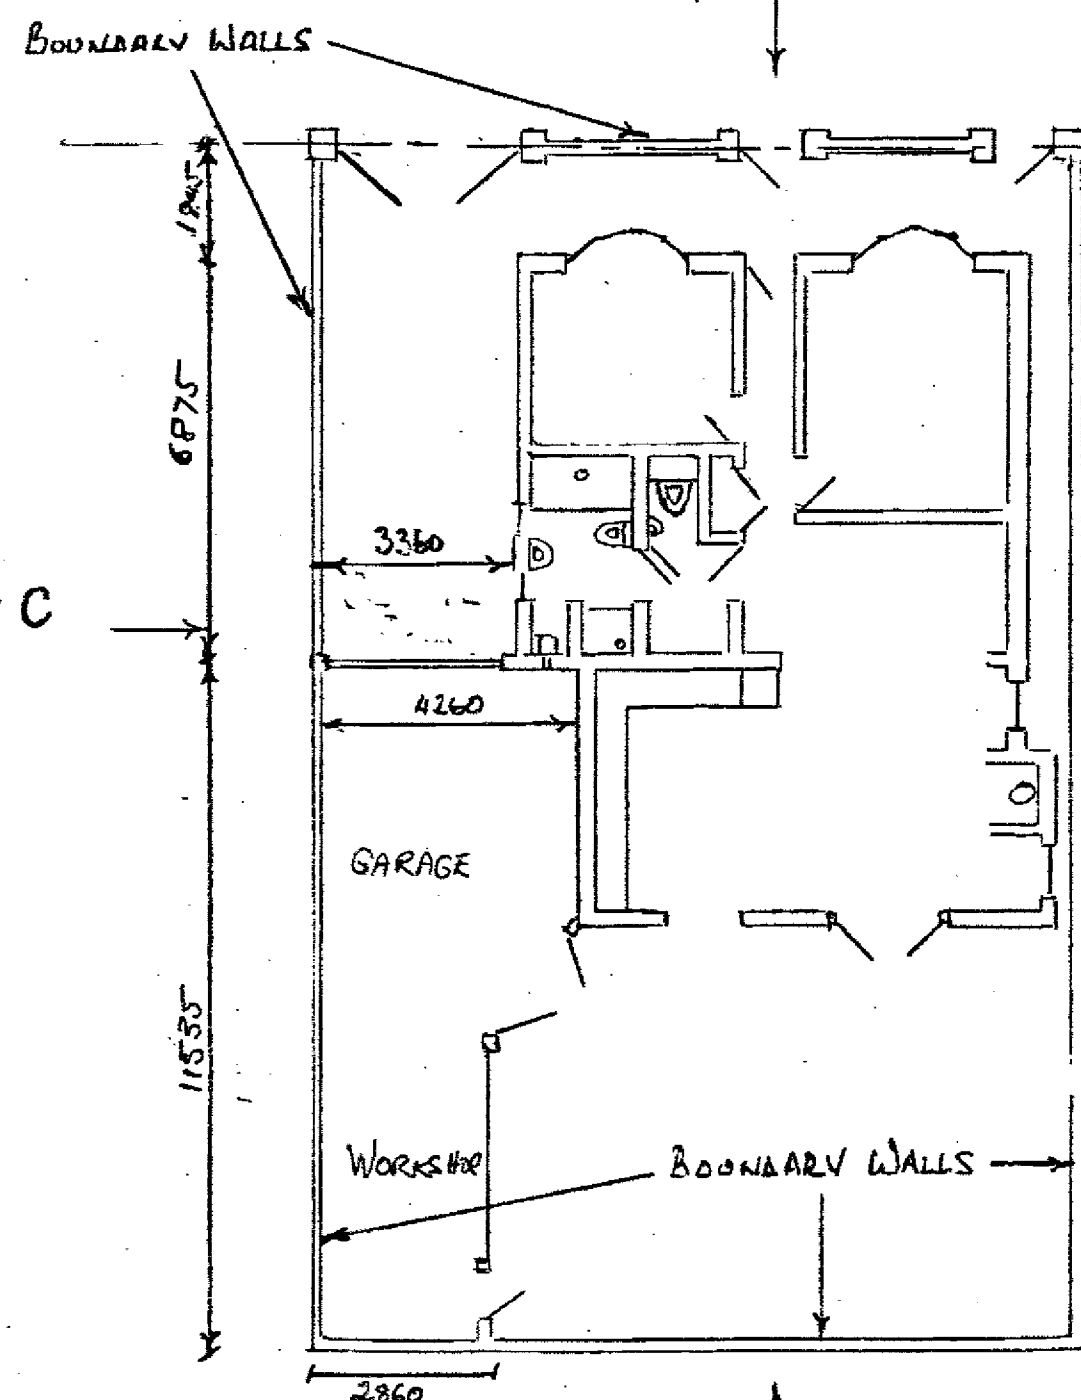

VIEW D

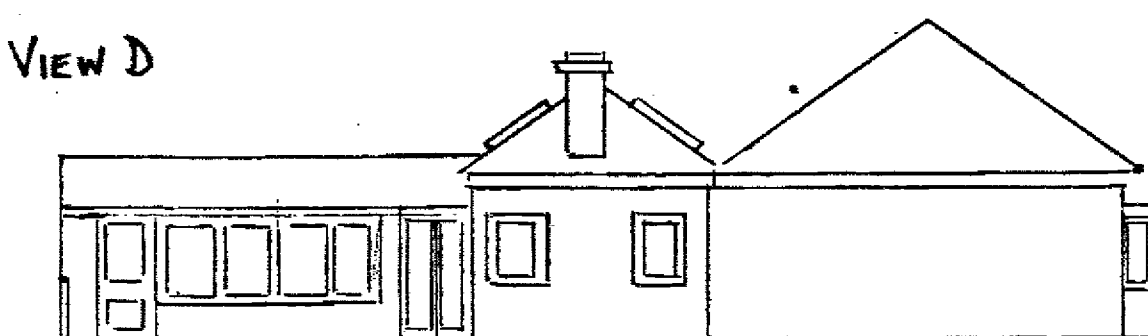


VIEW D

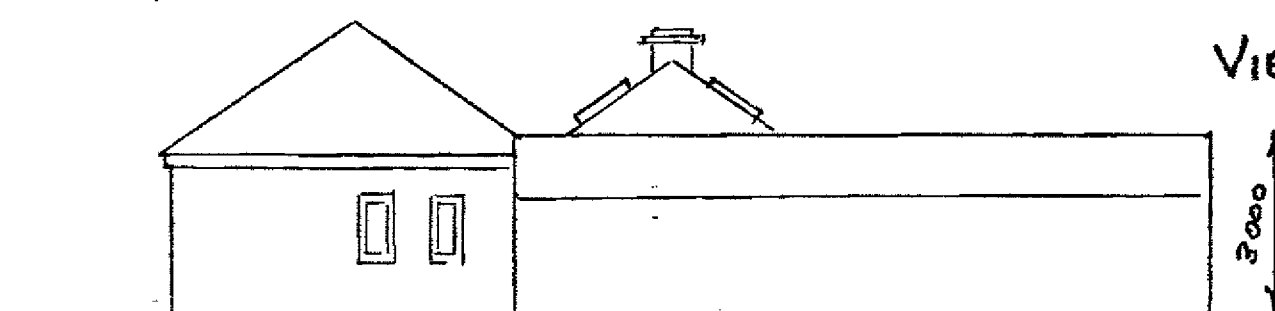

VIEW C

VIEW C

VIEW B

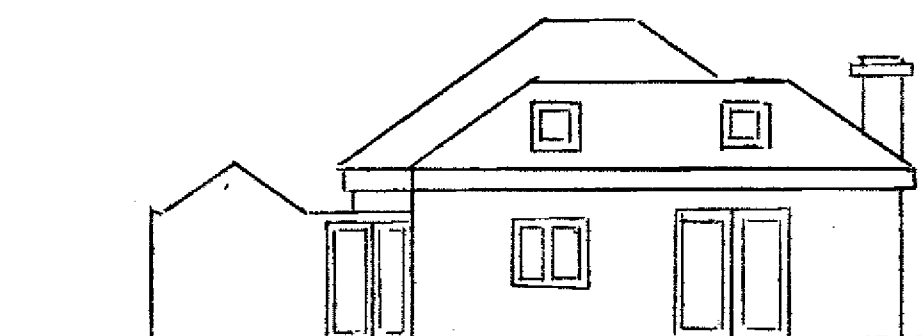

VIEW B

NOTES:

- FRONT OF GARAGE BROUGHT FORWARD BY 1195mm FROM EXISTING POSITION.
- RIDGE @ EXISTING HEIGHT OF 3.0m.
- FLAT ROOF OVER NEWLY BLOCKED IN AREA.
- FRENCH DOORS TO GIVE ACCESS TO GARAGE
- NO ACCESS TO GARAGE/WORKSHOP DIRECTLY FROM HOUSE
- PRESENT PITCHED GARAGE ROOF CONTINUED OVER WORKSHOP AREA.
- ALL GUTTERS ON BOUNDARY WALL TO BE INTERNAL TO ROOF.
- NO ALTERATIONS TO THE HOUSE
- FRONT WALL & PILLARS WILL NEED TO BE REDUCED - GARAGE ENTRANCE PILLAR TO BE REPOSITIONED TO ALLOW BETTER ACCESS PILLAR HEIGHTS TO BE AMENDED TO SUIT HEIGHTS OF NEIGHBOUR WALLS.
- GARAGE ENTRANCE PILLARS TO BE AT EXISTING HT OF APPROX 1140mm
- ALL OTHER THREE PILLARS TO BE REDUCED IN HEIGHT BY APPROX 400mm

PROPOSED GARAGE & WORKSHOP V1.0.
REBUILD AT
24 BRYNDULAIS AVENUE
SEVEN SISTERS
NEATH
SAID 96H

SCALE 1:125