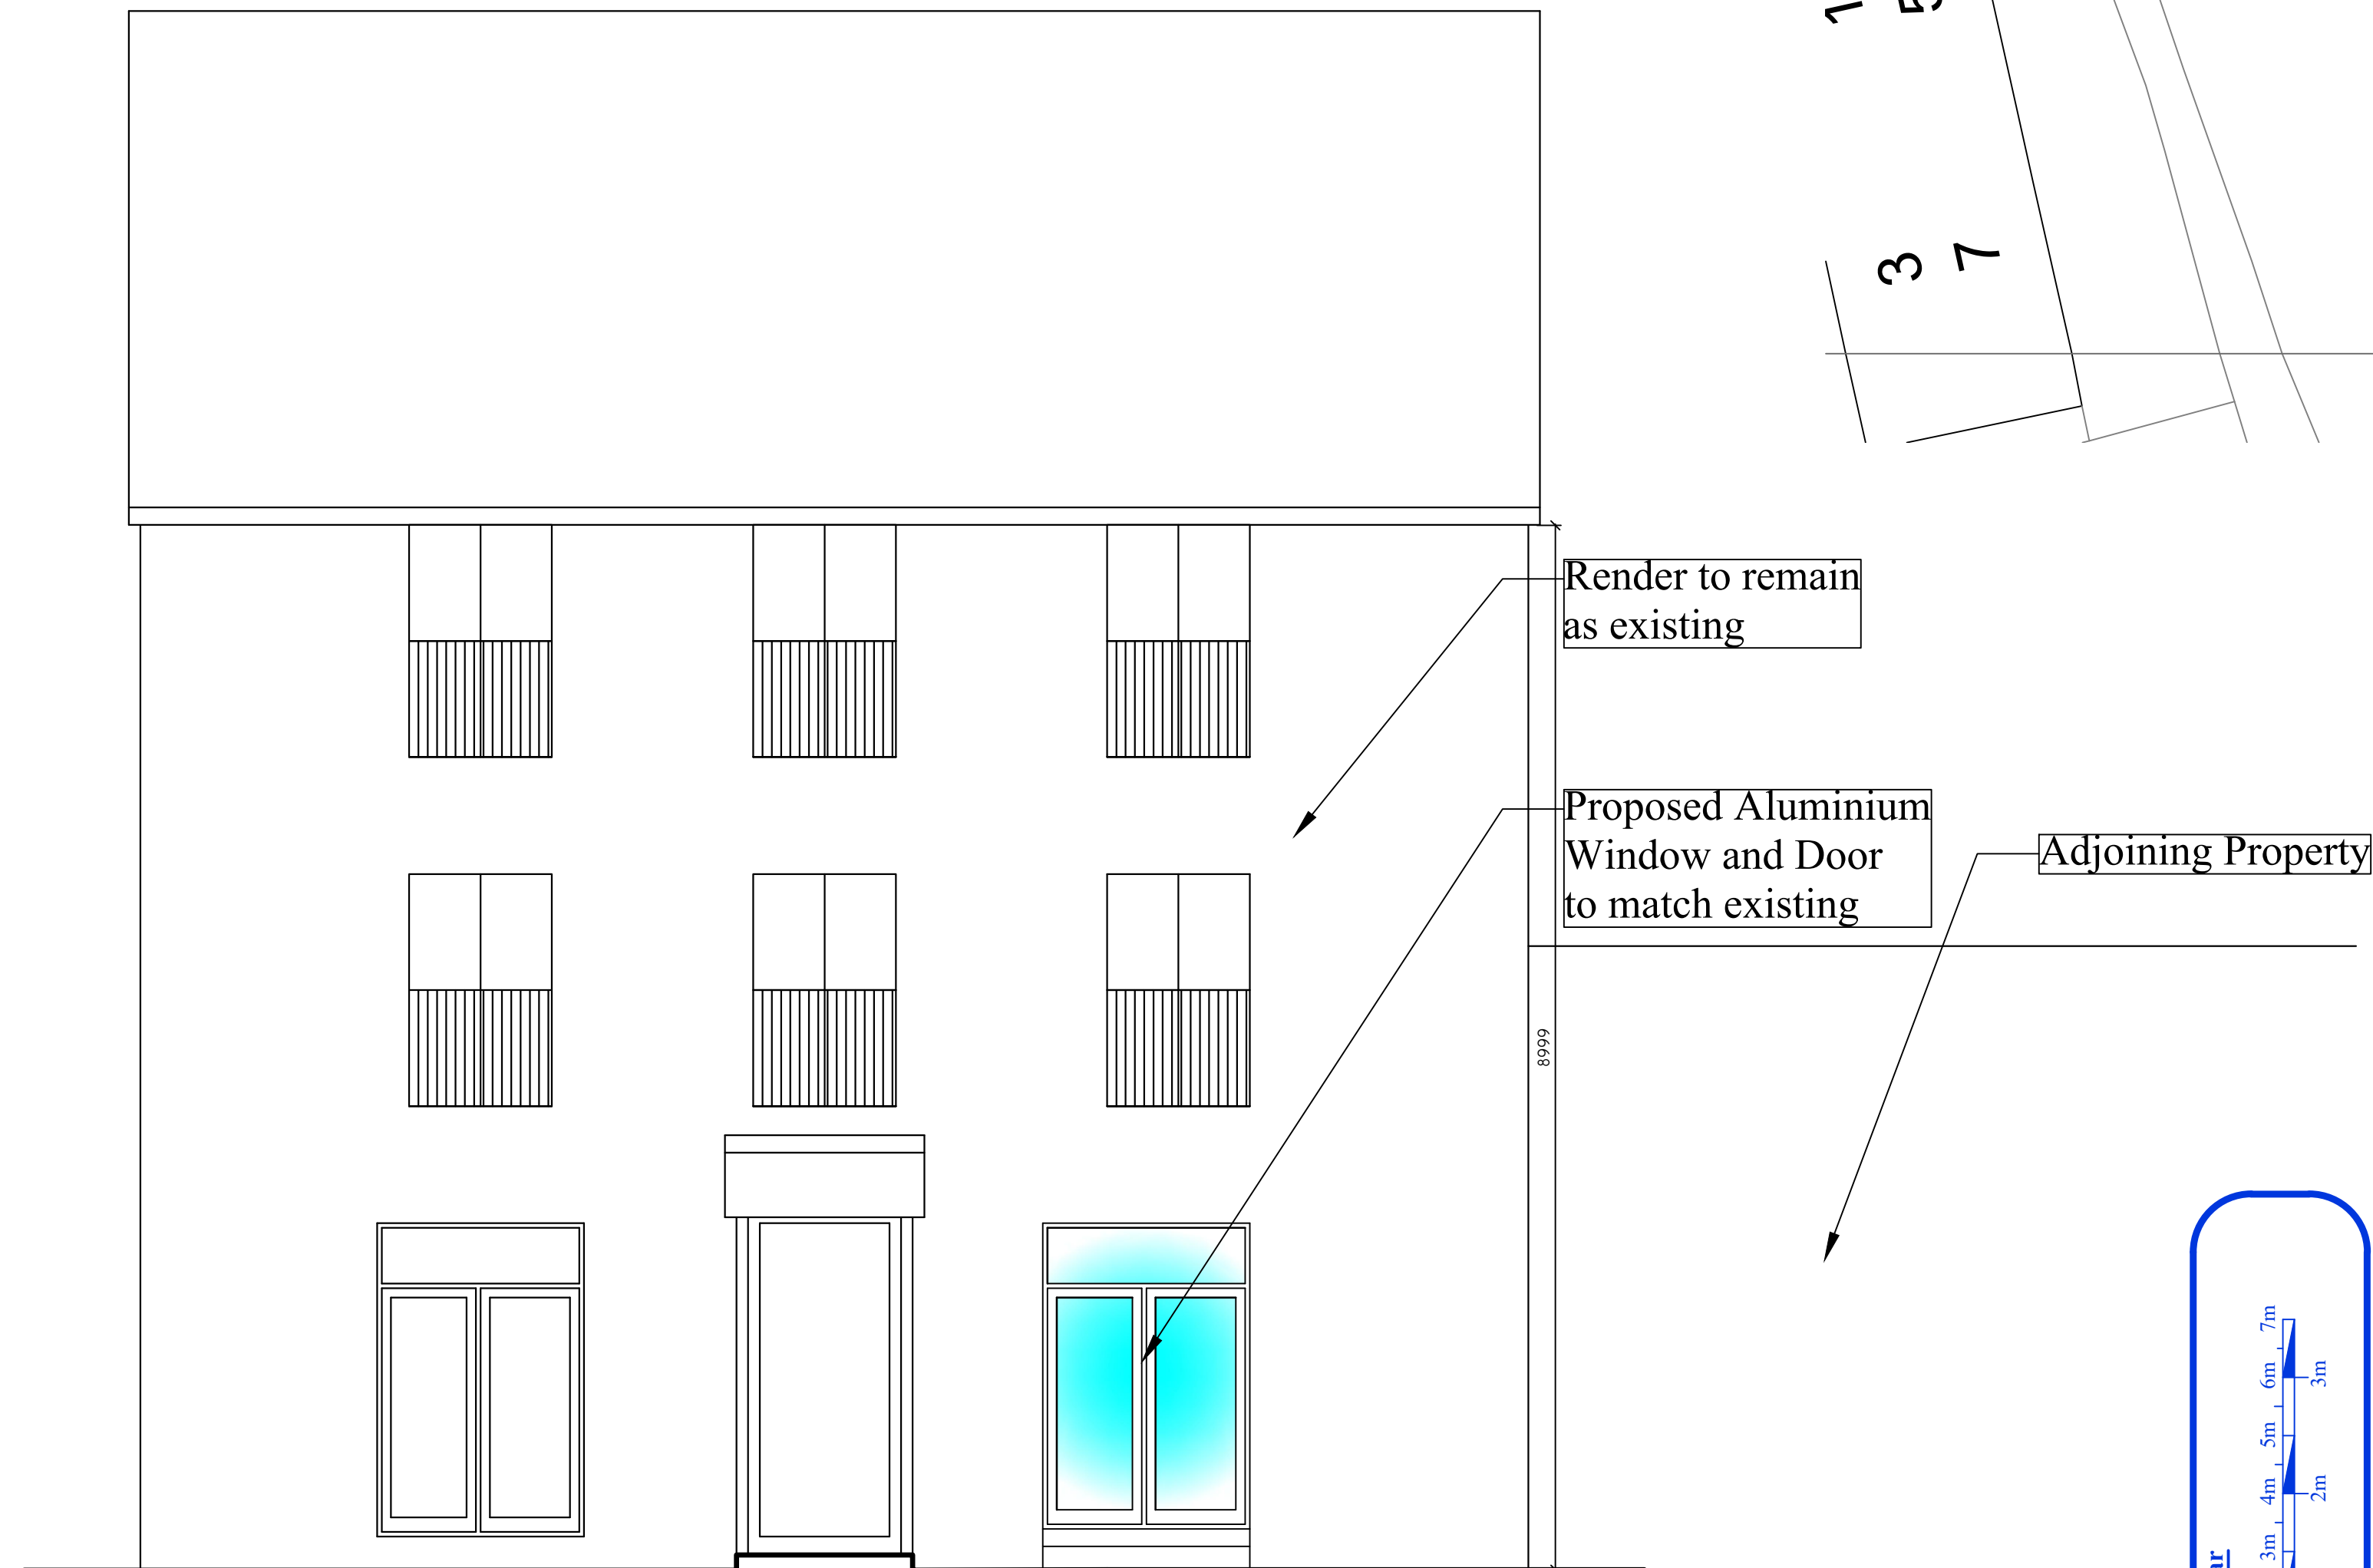
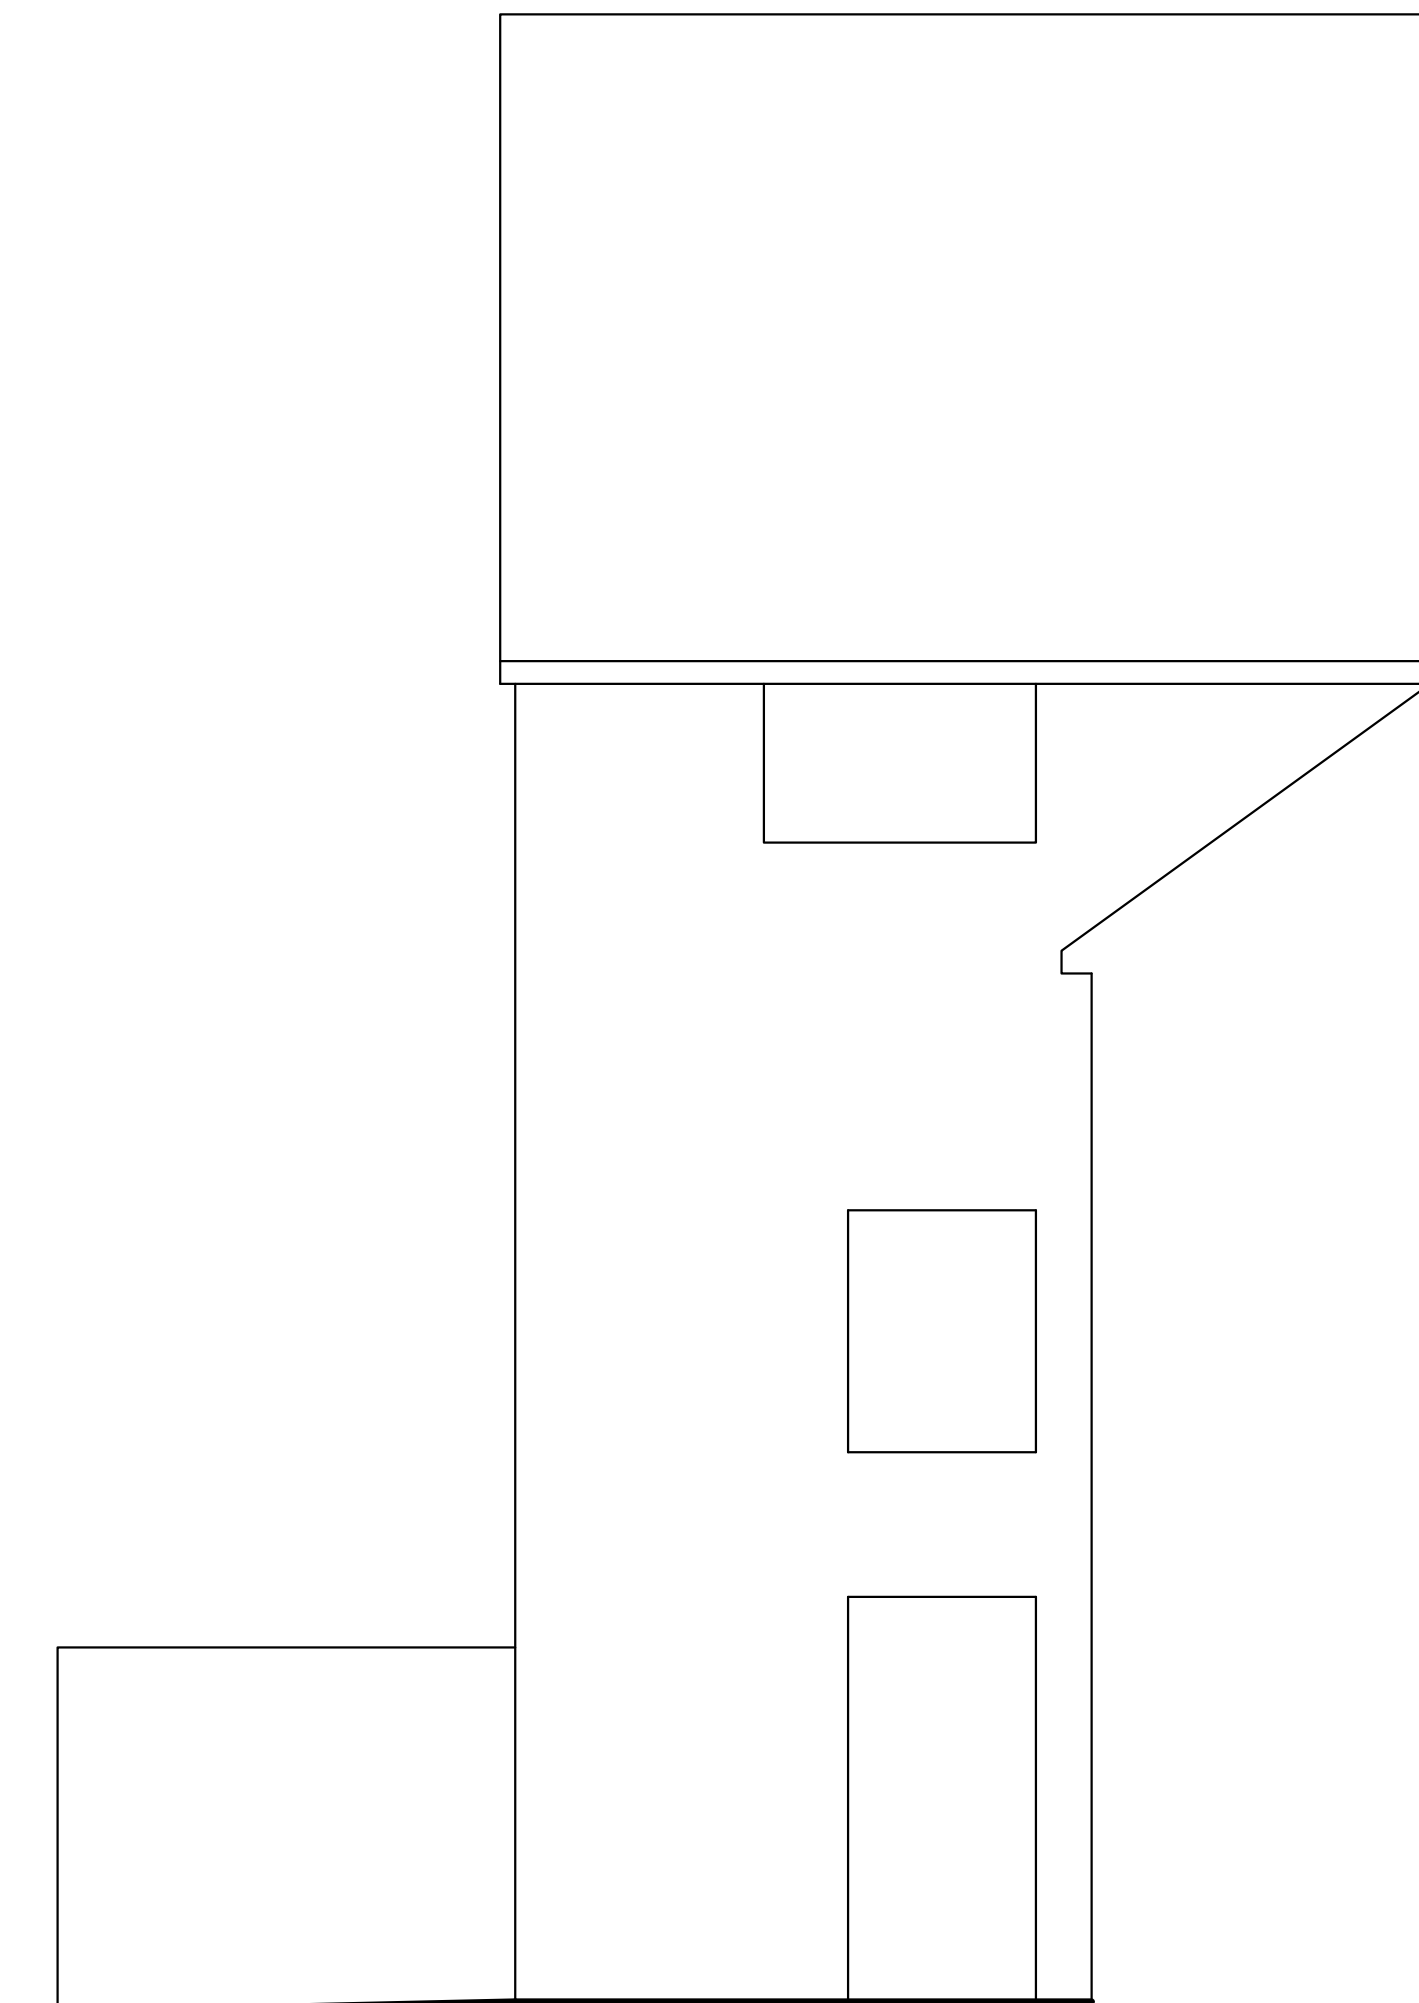
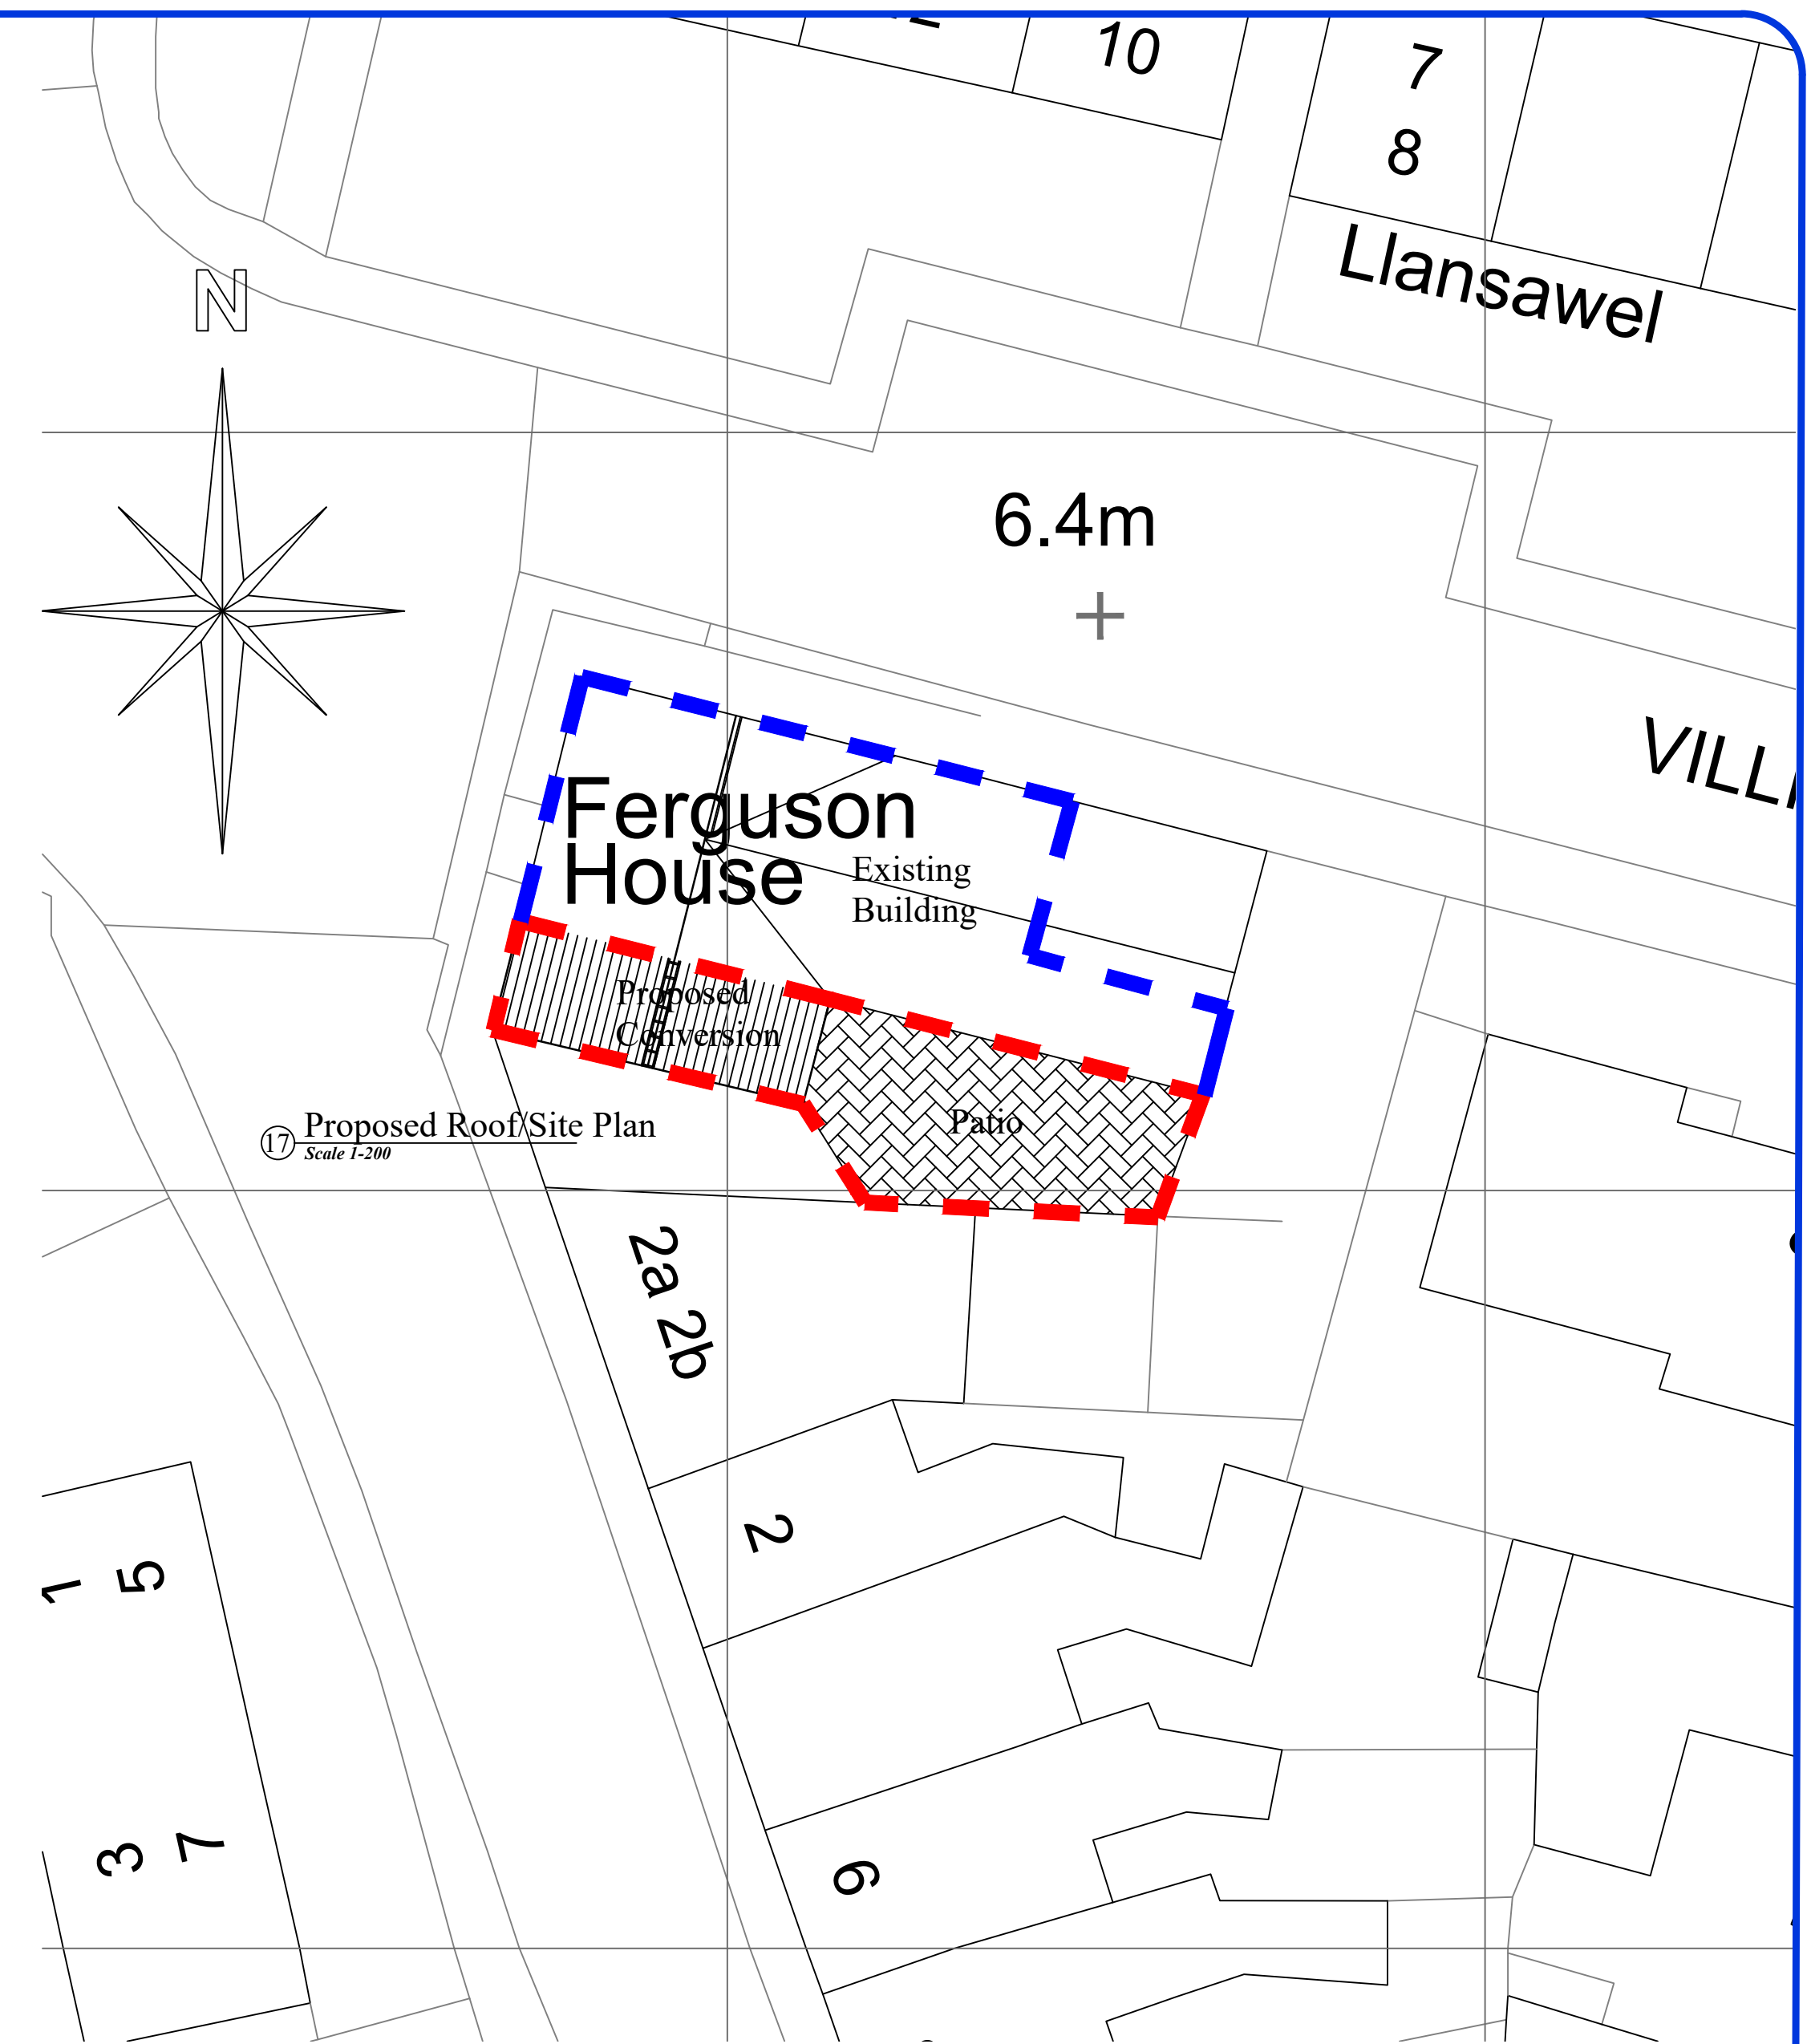
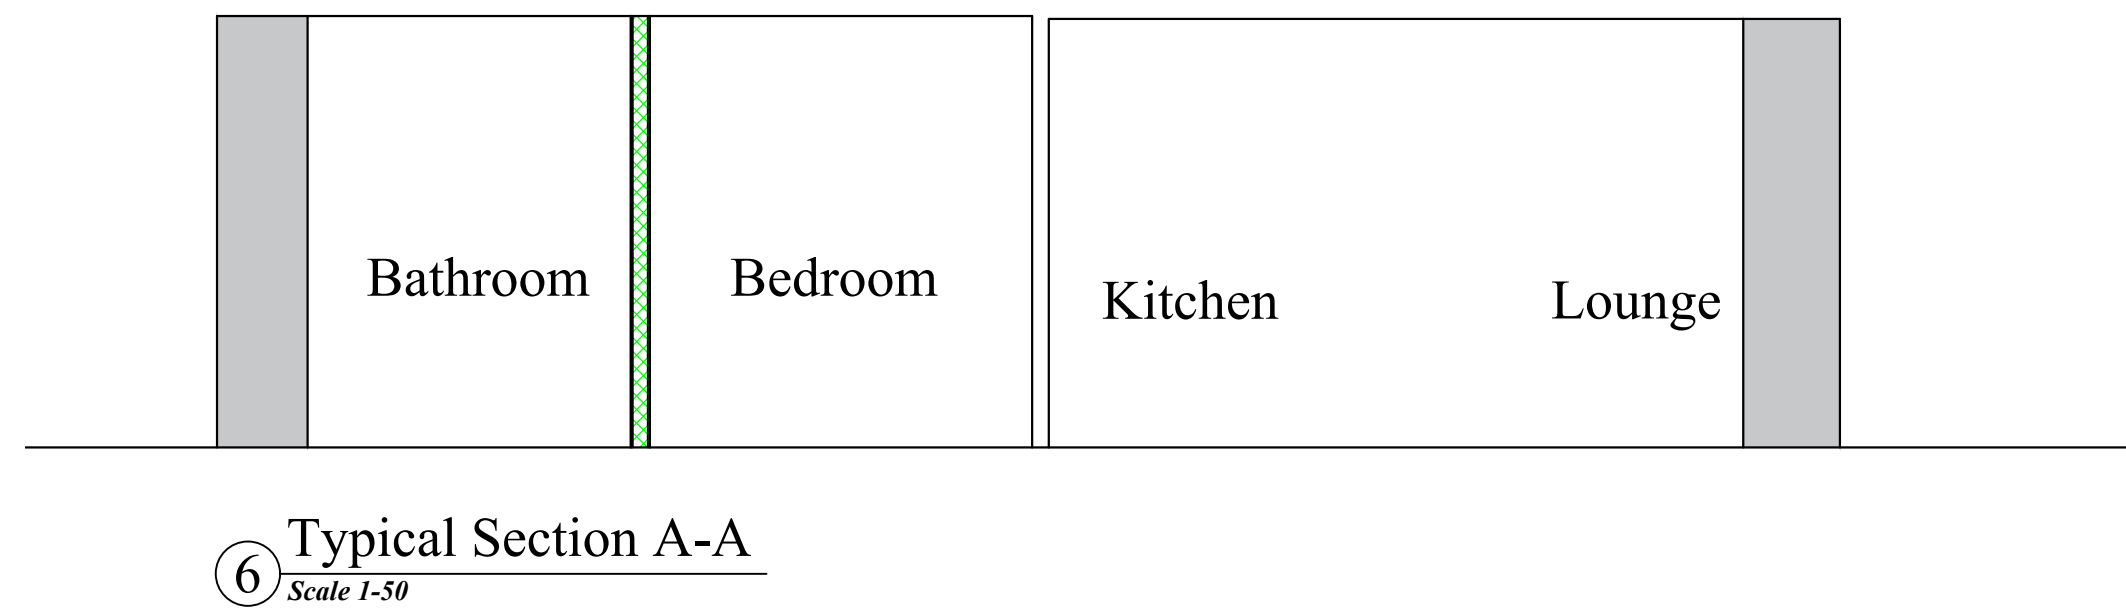
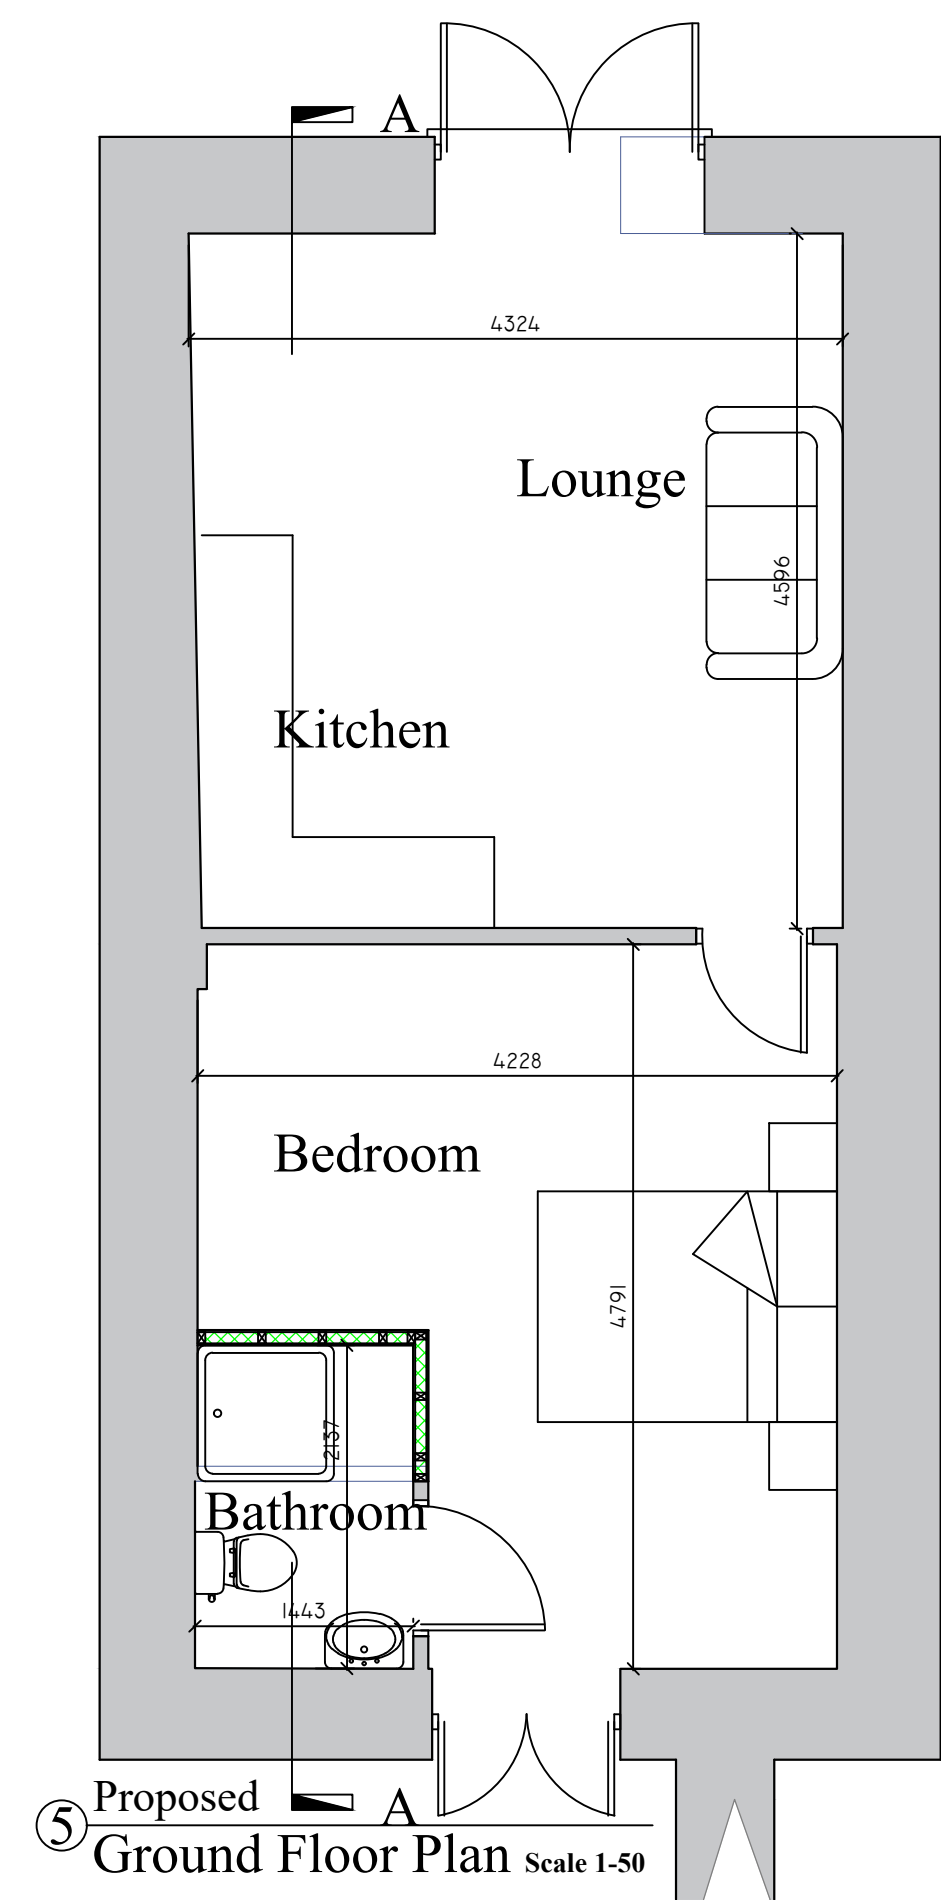


PROJECT Proposed Bethel Street Briton Ferry Neath Port Talbot SA11 2HQ	Drawn By: Created By: Stage: To Be Approved	Paper Size A1	Drg No- CD927-P01
			Scale: 1/100, 1/50. Amended 18th November 2019

Archi-Tech
STEWART CORBETT
ARCHITECTURAL DESIGN & MANAGEMENT.
Workspace 2, Creative Mwdan, Bath House, Cardigan,
Tel: (01239) 622402. Mob: 07968941849. Email: info@architechwales.com
Archi-Tech is the trading name of Stewart J. Corbett Architectural Design & Management

cabe chartered association of building engineers
LABC partner
CI SMARTER PLANNING
CI THE CHARTERED INSTITUTE OF BUILDING