
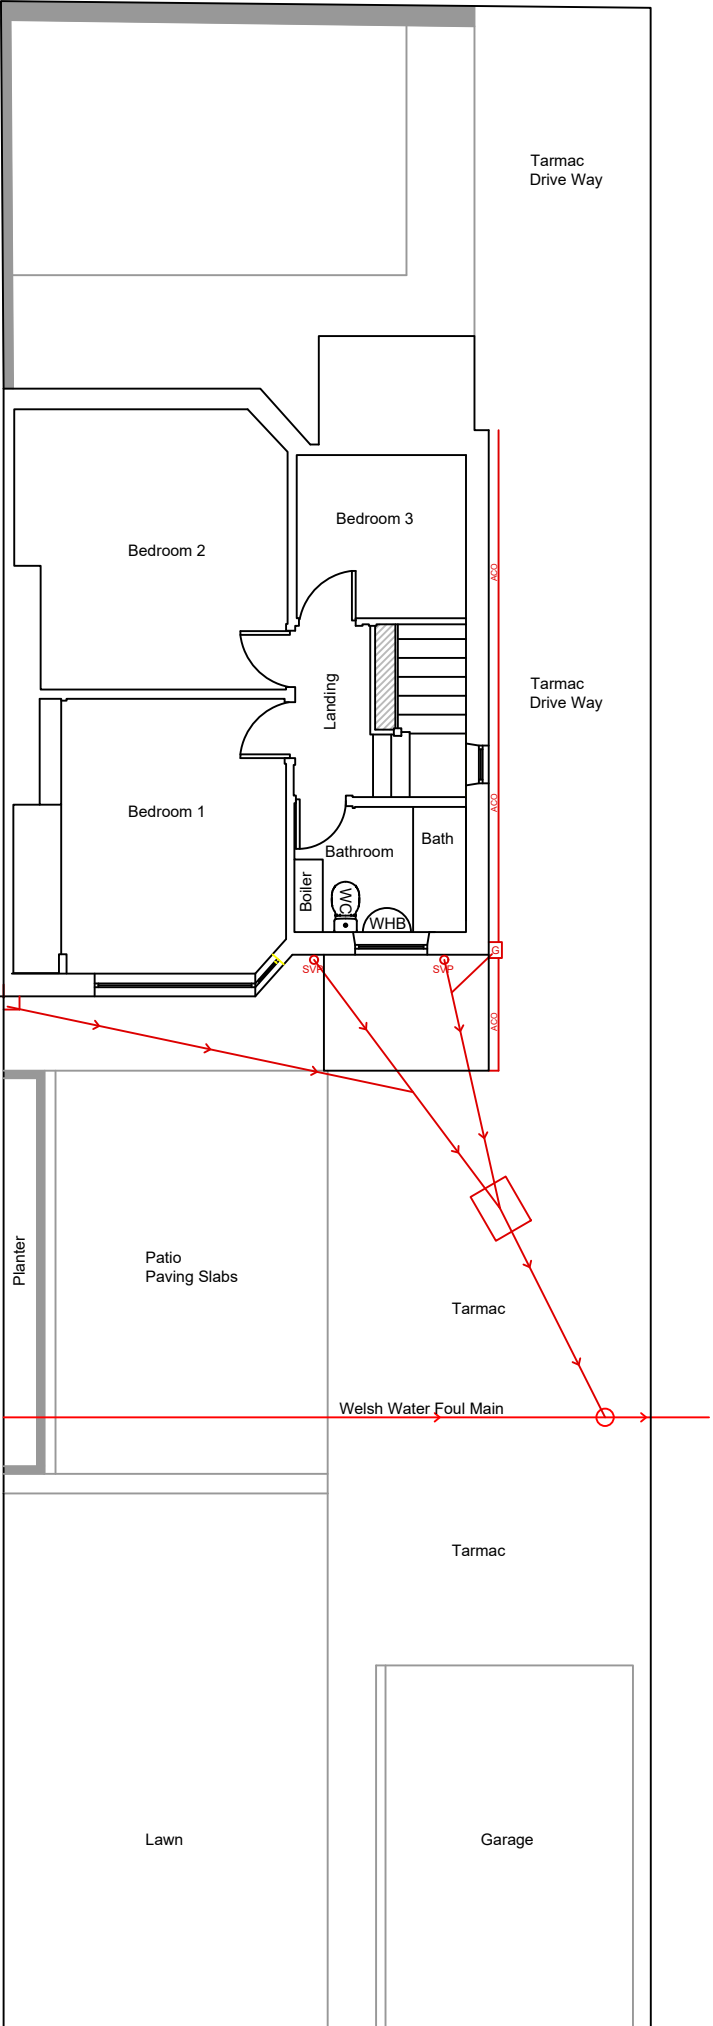


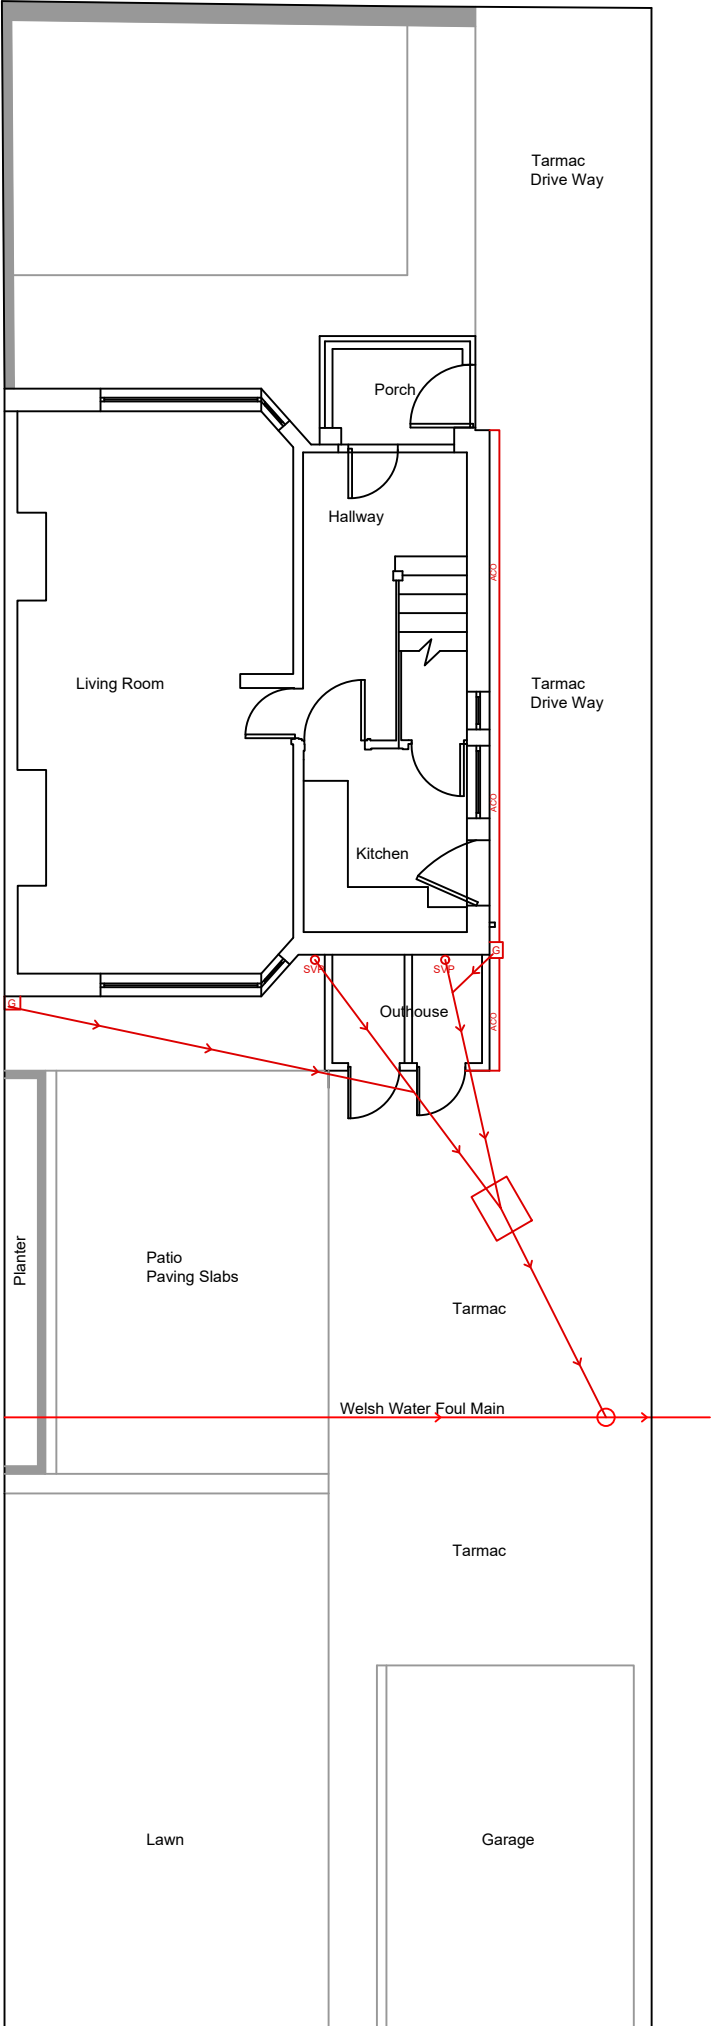

Scale Ruler for 1:100

Address 21_BERTHA_ROAD_MARGAM_PORT_TALBOT_SA132AW				A3				
Notes								
1 THIS IS A C.A.D. PRODUCED DRAWING AND SHOULD NOT BE AMENDED BY HAND								
2 All dimensions in millimetres unless otherwise stated								
3 Do not scale off this drawing - all dimensions and levels to be checked and verified on site.								
Drawn	GST-M	Date	02/01/19	Scales	AS_SHOWN	Drawing No.	PL_004	
PROPOSED_REAR_EXTENSION_EXISTING_PLAN_LAYOUTS								

PERMITTED_DEVELOPMENT