



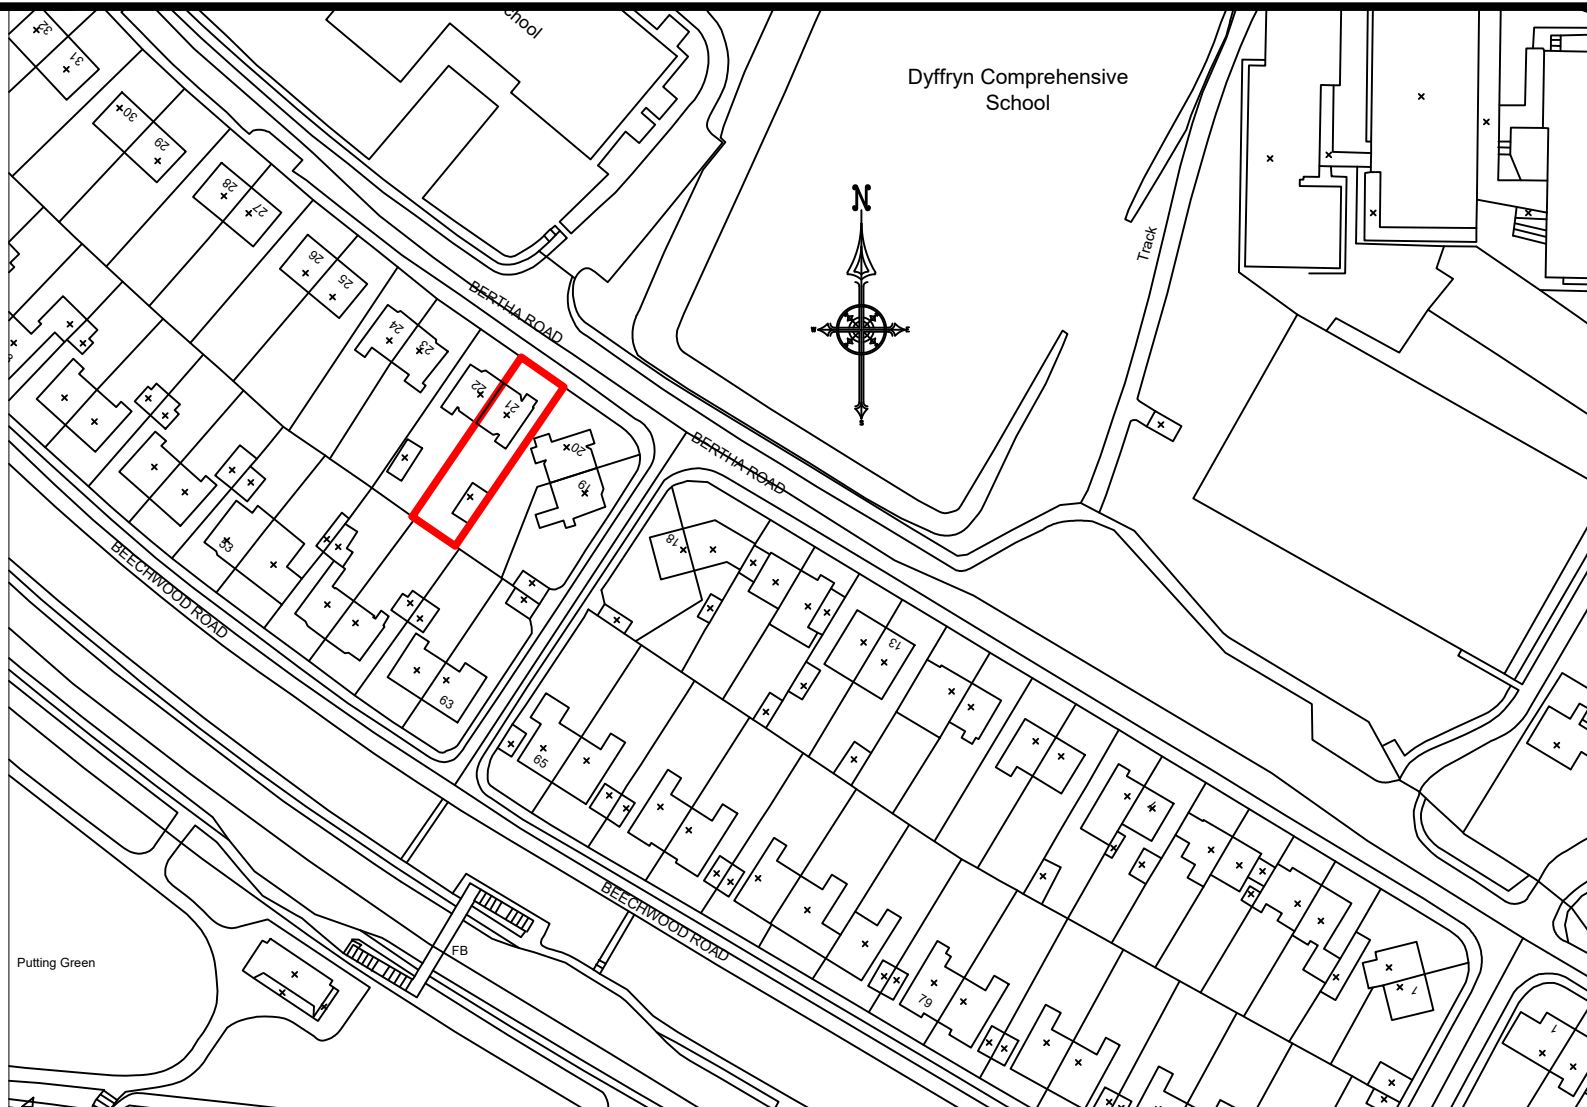

Location Plan 1:1250

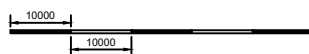

|                                                                                                 |               |                 |                    |    |
|-------------------------------------------------------------------------------------------------|---------------|-----------------|--------------------|----|
| Address 21_BERTHA_ROAD_MARGAM_PORT_TALBOT_SA132AW                                               |               |                 |                    | A4 |
| Notes                                                                                           |               |                 |                    |    |
| 1 THIS IS A C.A.D. PRODUCED DRAWING AND SHOULD NOT BE AMENDED BY HAND                           |               |                 |                    |    |
| 2 All dimensions in millimetres unless otherwise stated                                         |               |                 |                    |    |
| 3 Do not scale off this drawing - all dimensions and levels to be checked and verified on site. |               |                 |                    |    |
| Drawn GST-M                                                                                     | Date 02/01/19 | Scales AS_SHOWN | Drawing No. PL_001 | A  |
| PROPOSED_REAR_EXTENSION_LOCATION_PLAN                                                           |               |                 |                    |    |