



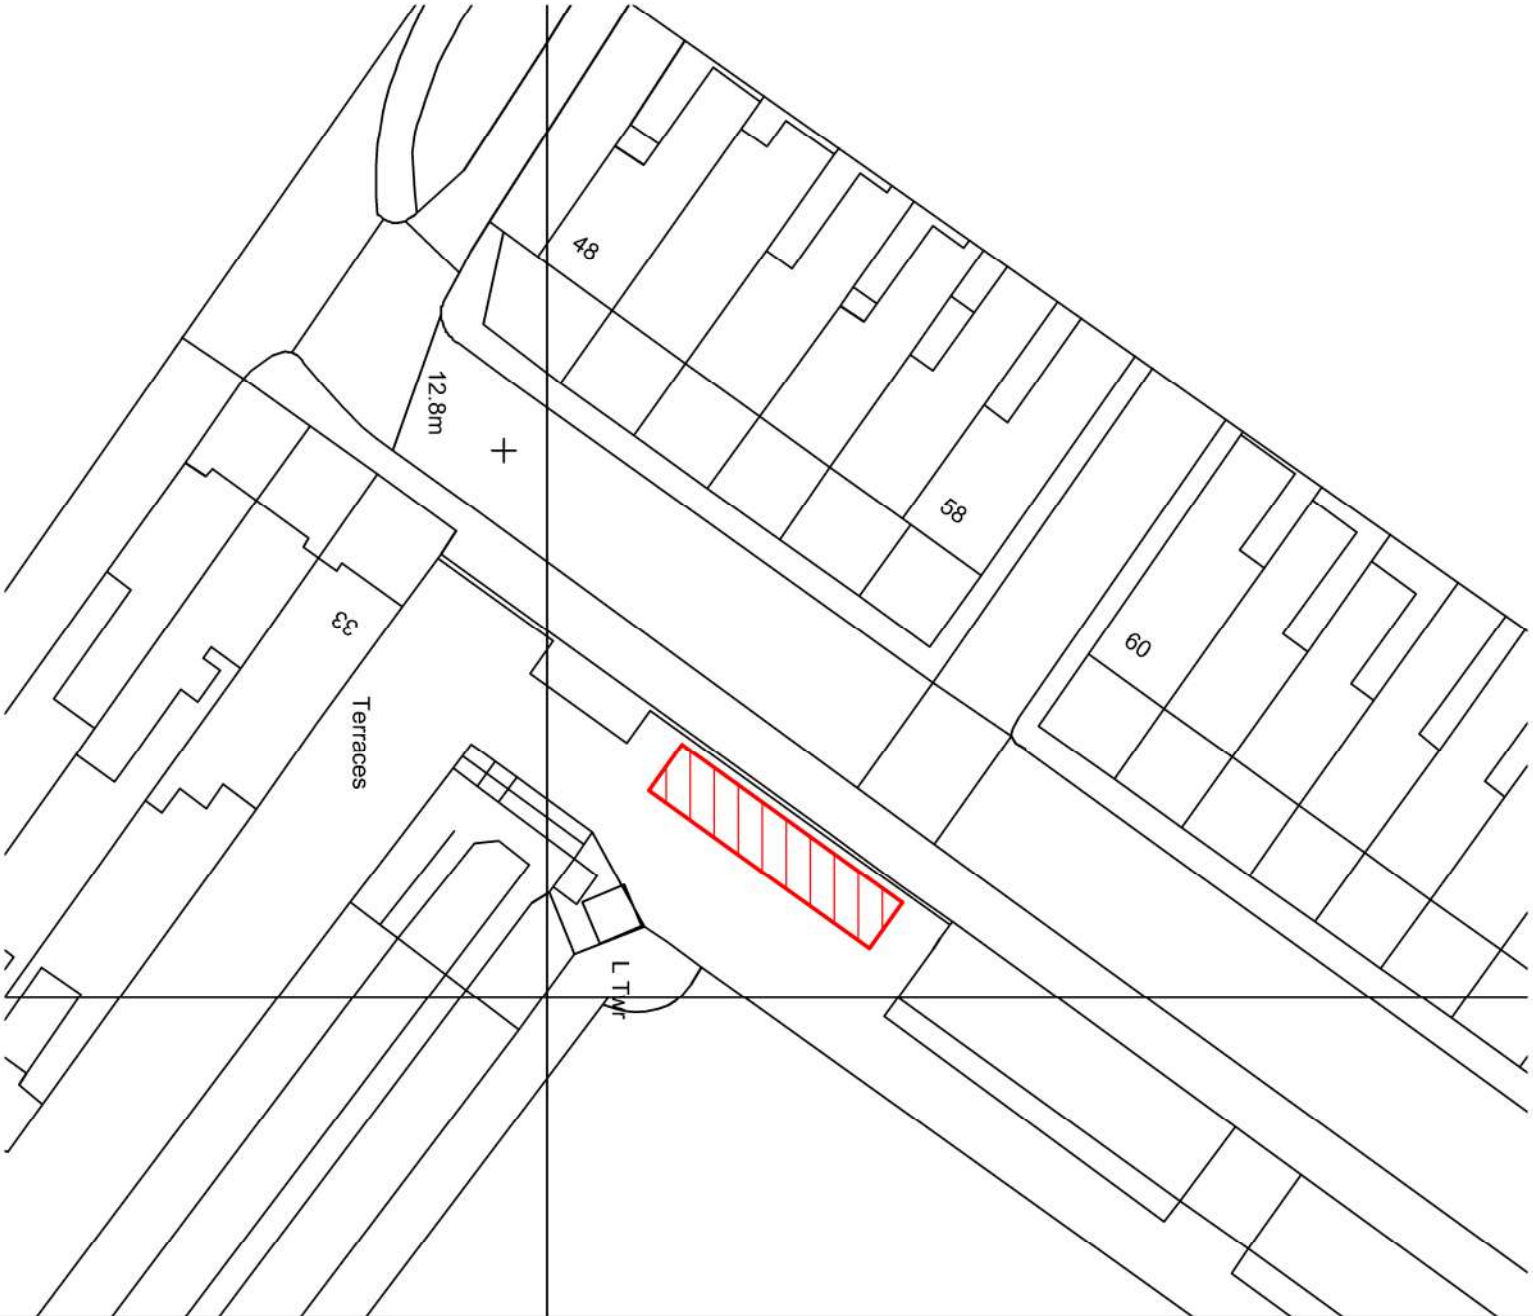

**Block Plan 1-500**

**Location Plan 1-1250**

This drawing is copyright ©  
NOTE: All dimensions to be checked on  
site and not scaled from the drawing.

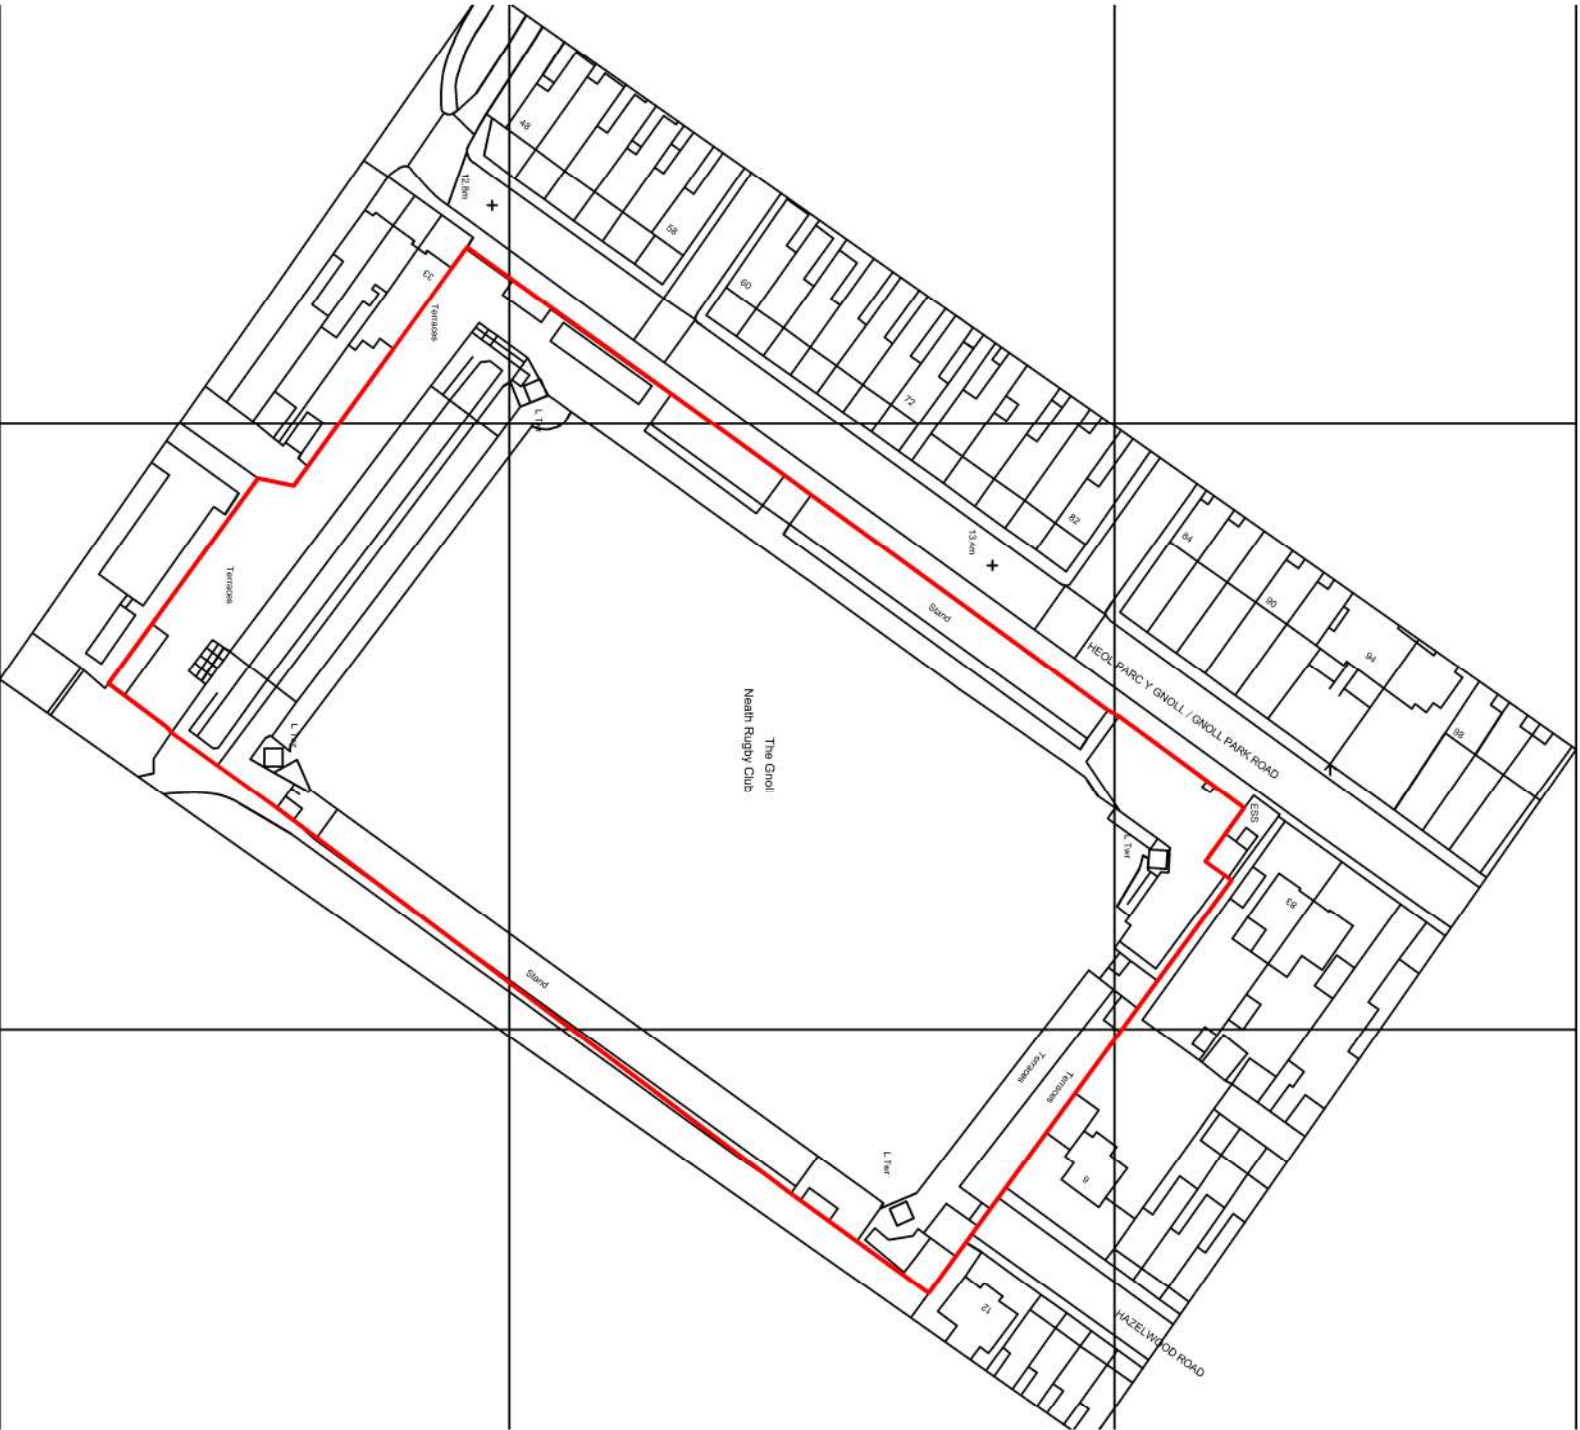

| CLIENT                 | JOB TITLE                            | DRWG. TITLE          |
|------------------------|--------------------------------------|----------------------|
| Neath RFC              | Replacement building at<br>Neath RFC | OS Extract           |
| DATE:<br>November 2019 | SCALE:<br>As Shown                   | DRWG. NO.:<br>A3     |
|                        |                                      | REV.:<br>---         |
|                        |                                      | PURPOSE:<br>Planning |

Ferndale Architectural Solutions LTD  
98 Neath Road, Resolven, Neath, SA11 4AN Tel:07970808768 Email:owen@ferndaleas.co.uk