
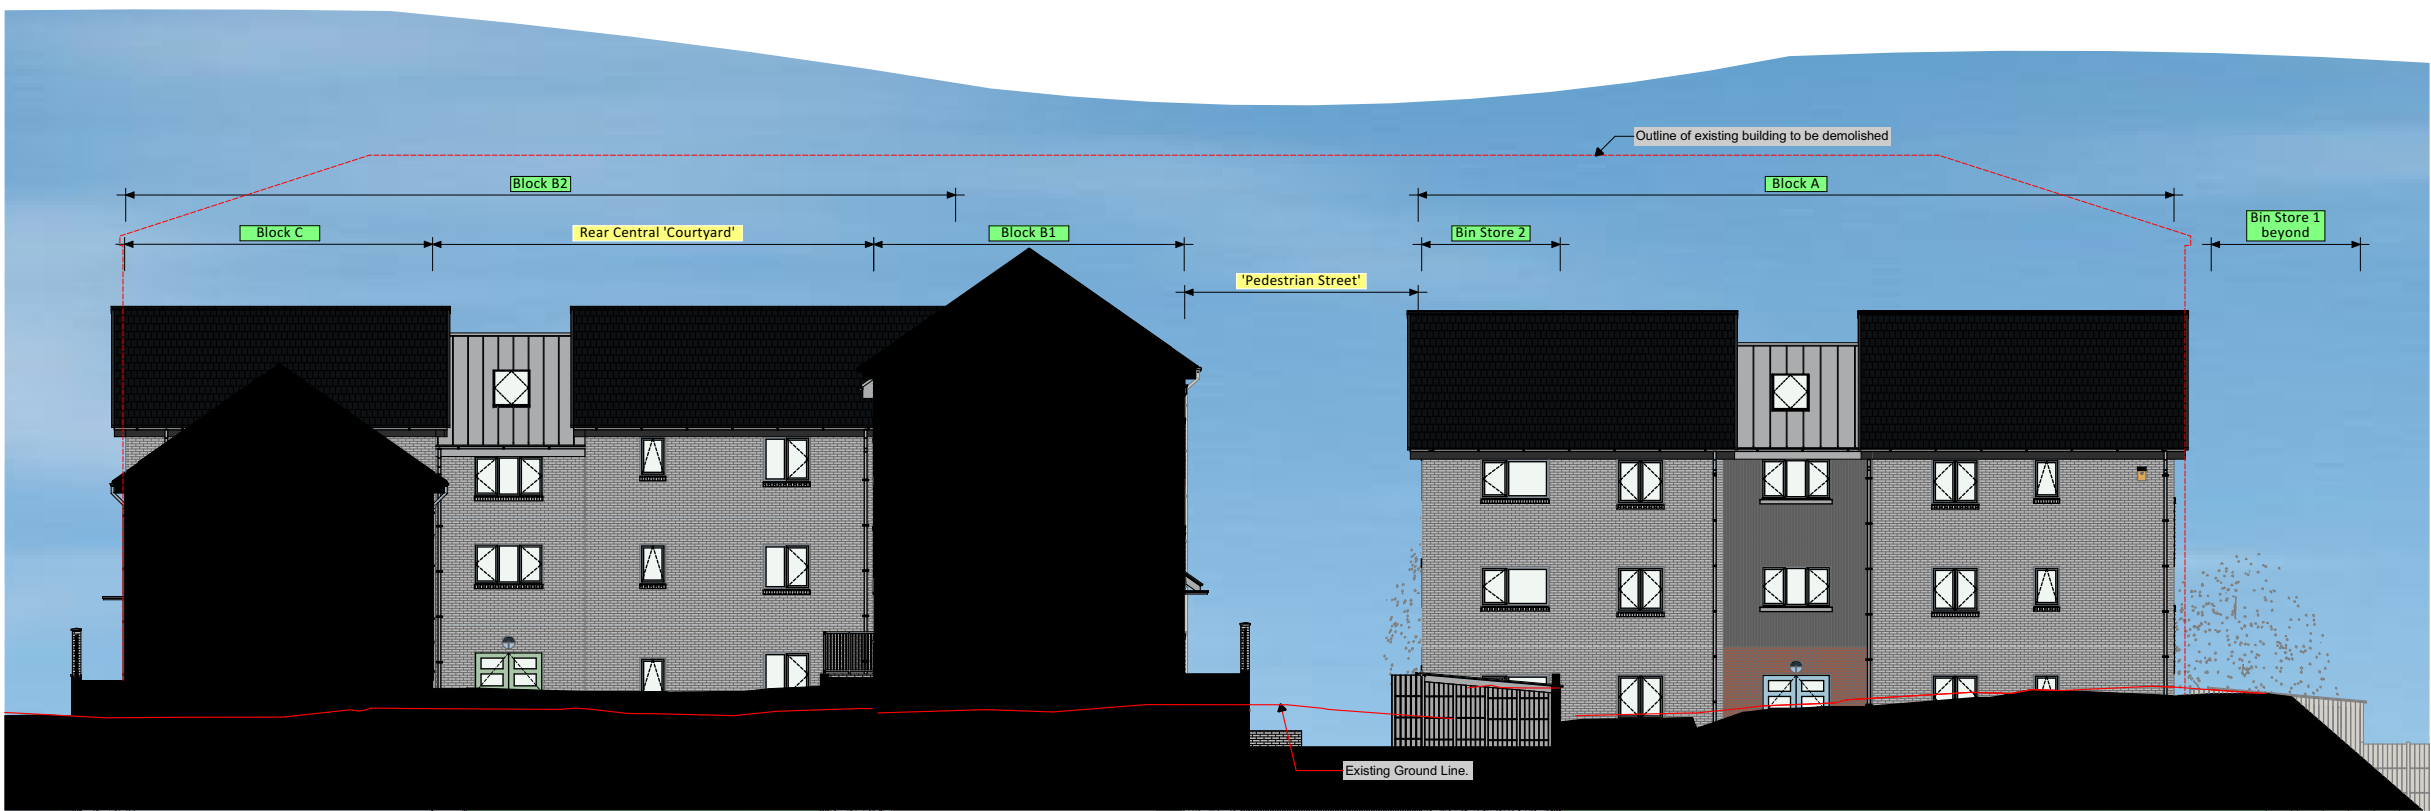
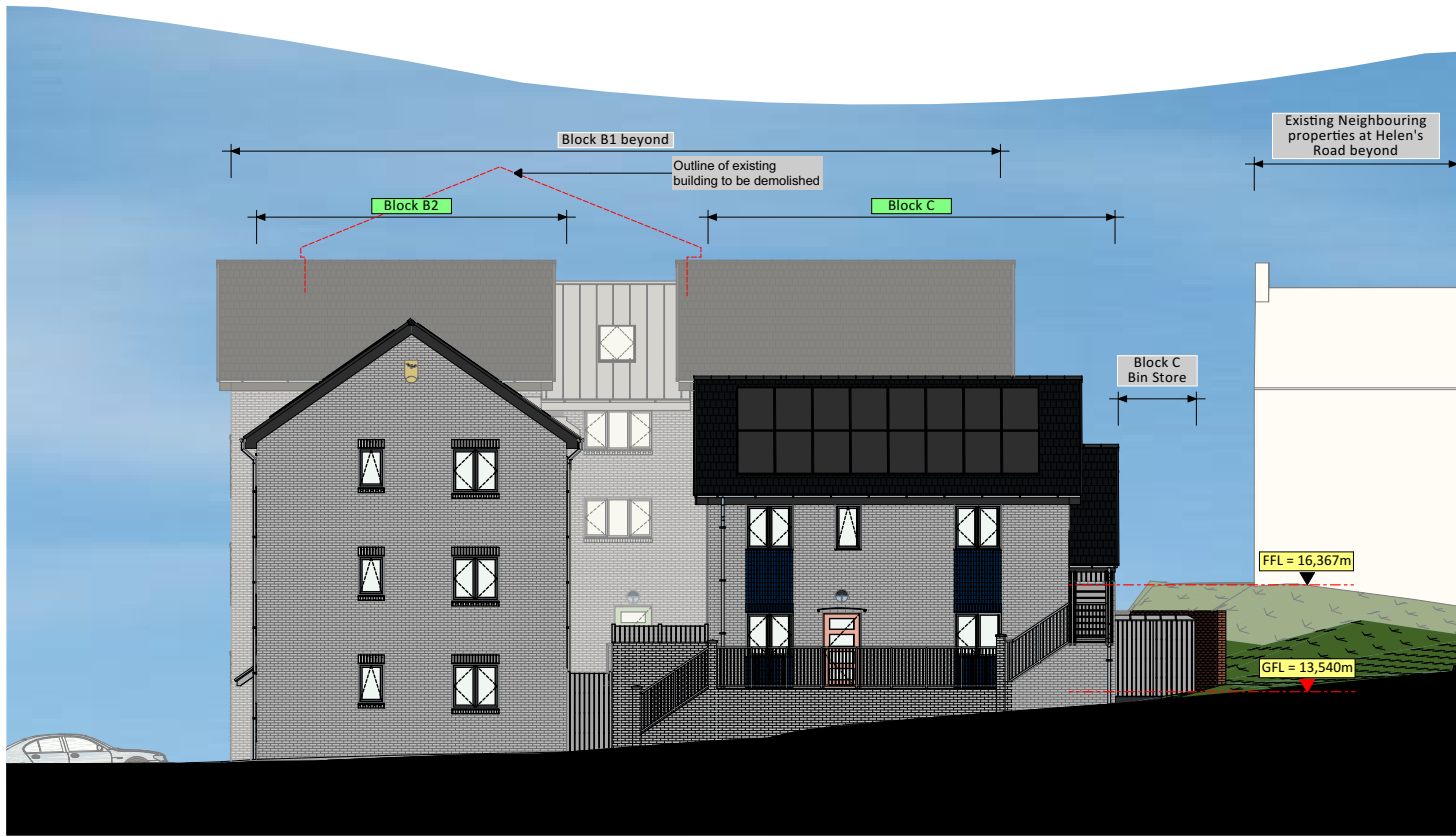
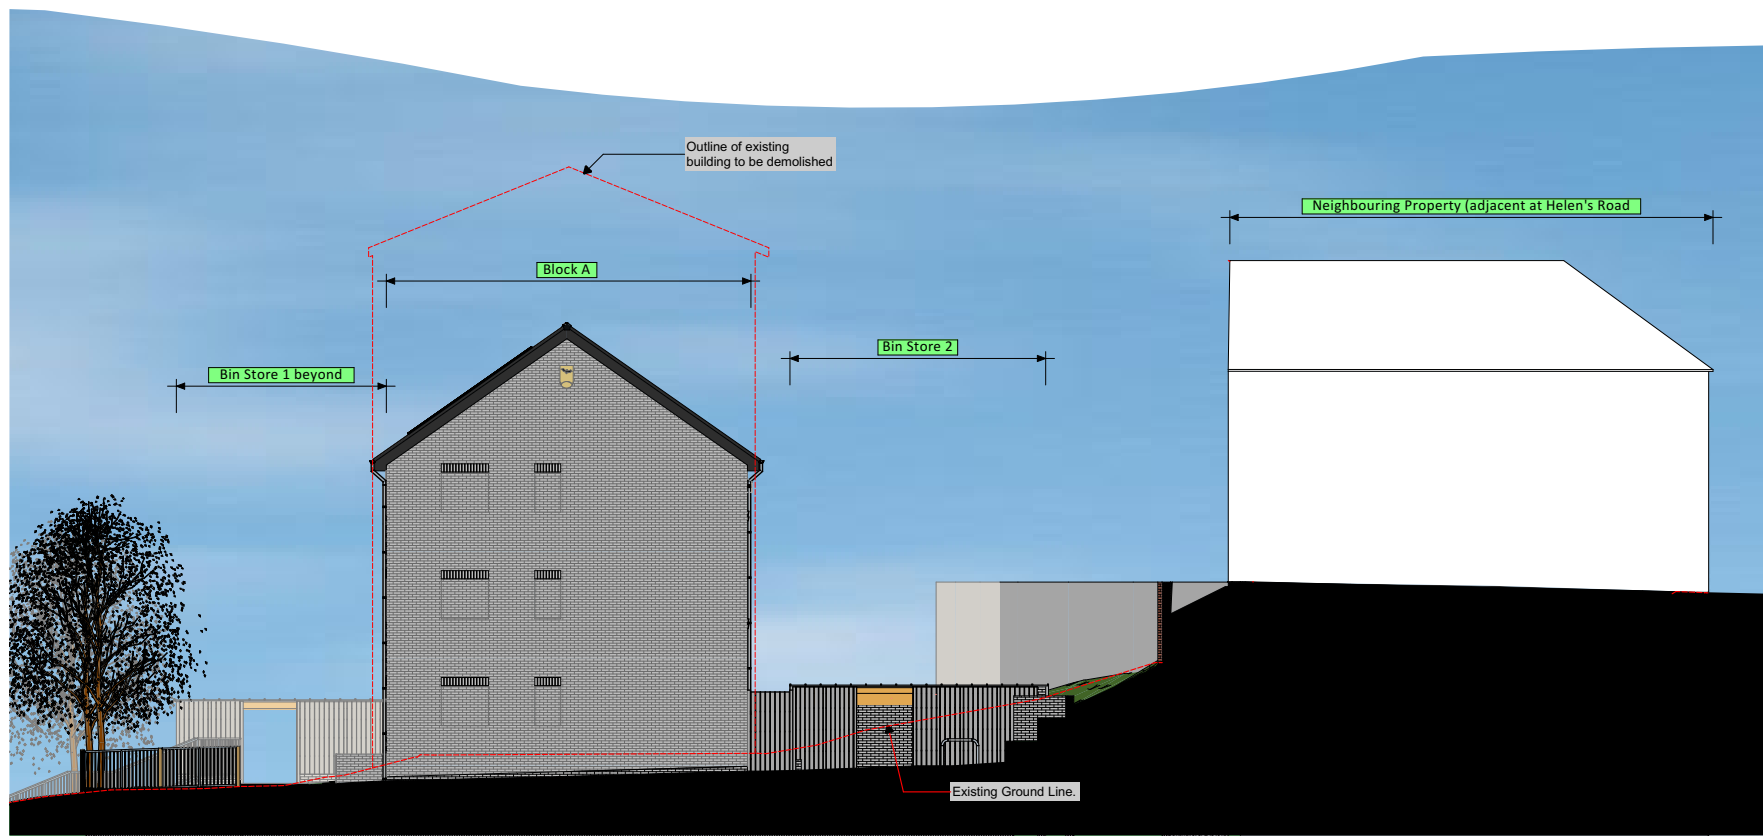


Proposed Affordable Housing Development, Melyn Close, Neath, SA11 2DH

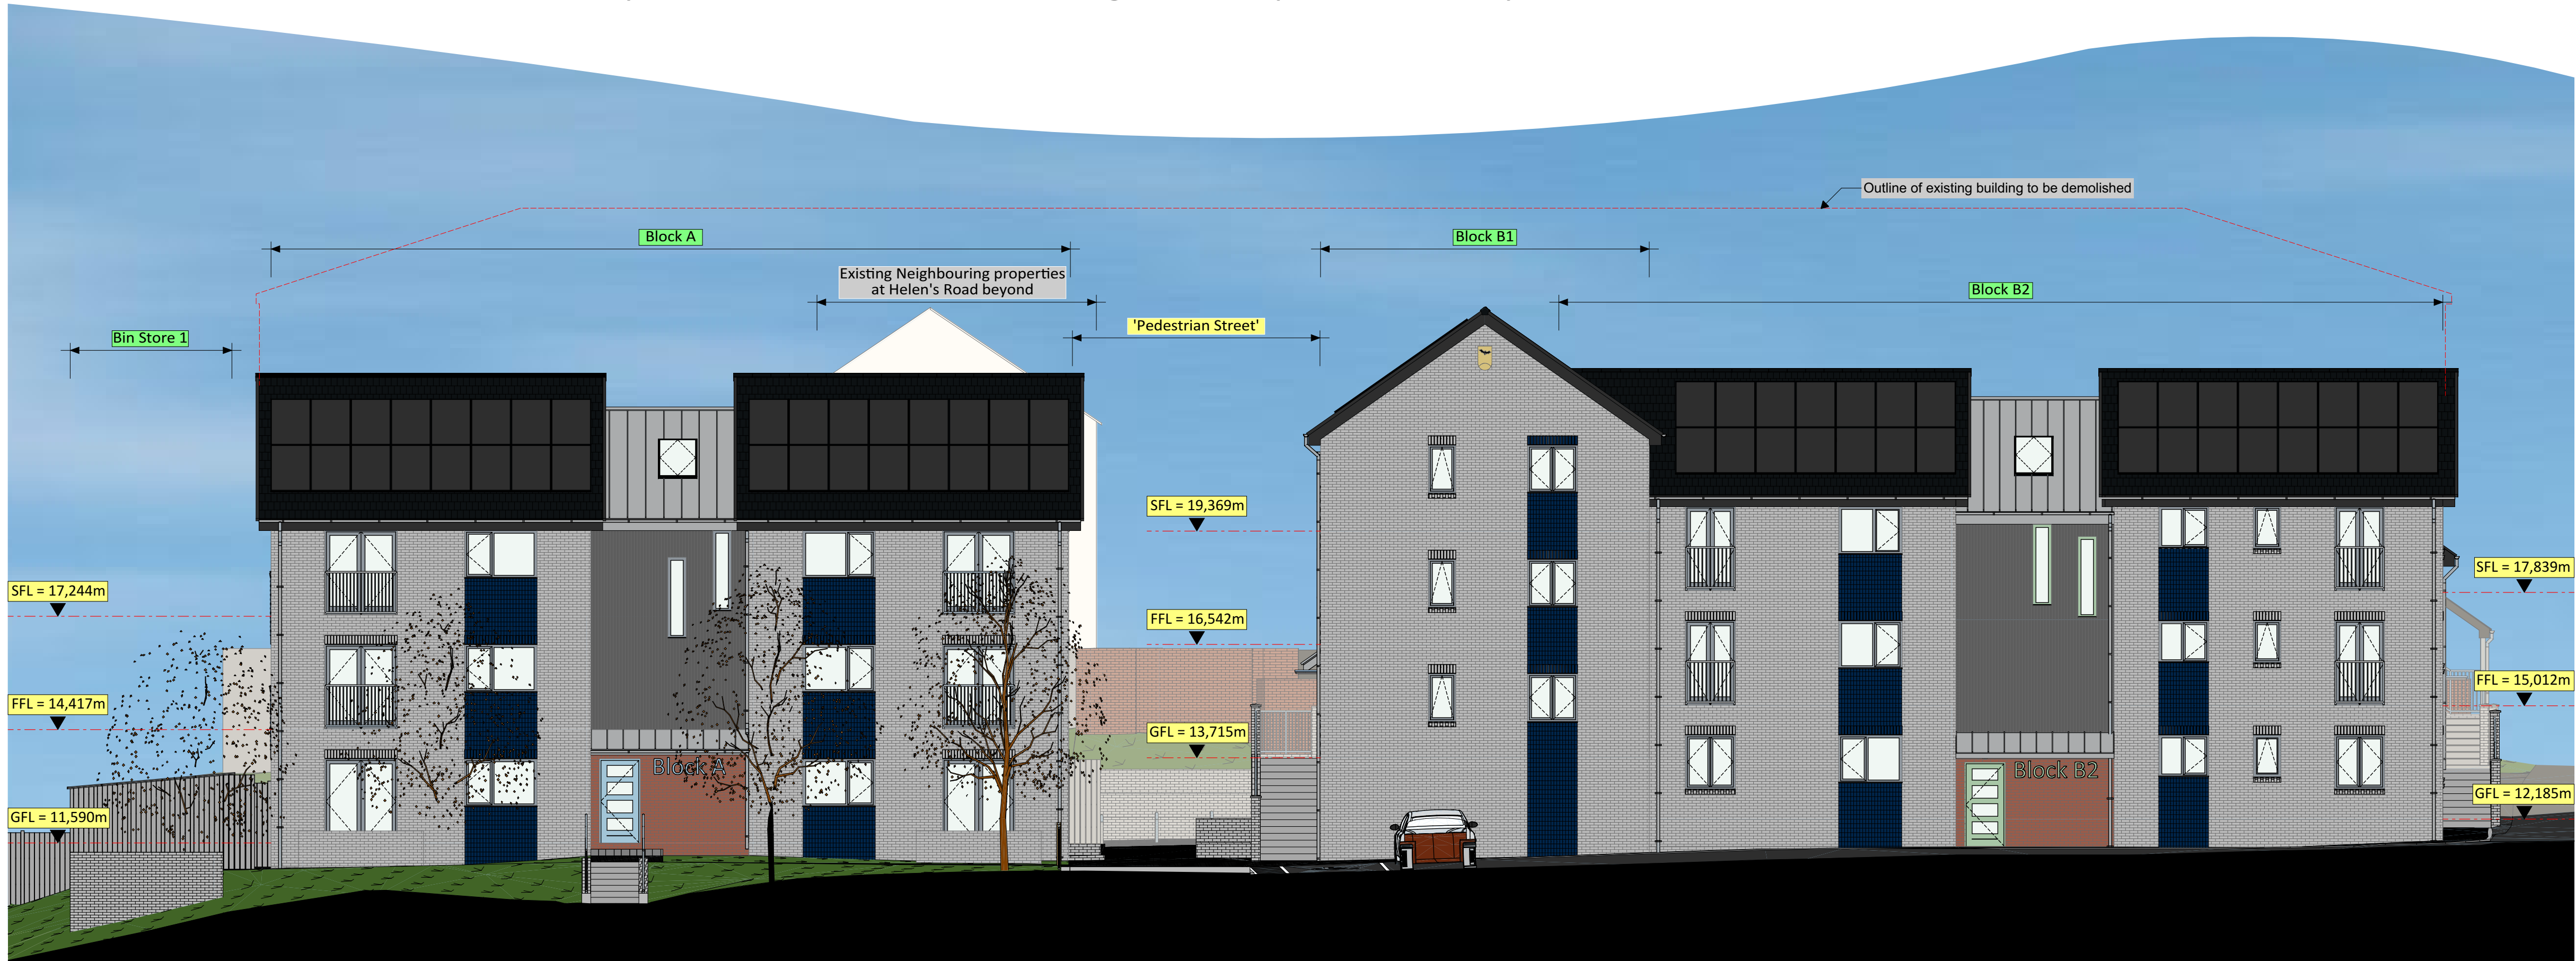

Revision:	Date:	Updated by:
A - Updates to brick feature patterns, window and door colours & porch detail. Block C Bin Store added.	11th Sept 19	SP/MG
B - FFL's to Block A, B1, B2 & C revised, minor changes to paving and planter areas to Block B1, B2 & C.	12th Nov 19	MG
C - Formal Planning Issue		

Notes:

Formal Planning Issue

RLH
architectural

16 Main Street,
Ffringford,
Pembrokeshire,
SA45 9HJ
01348 435004/06
design@rlharchitectural.com
www.rlharchitectural.com

Tai Tarian

Client:
Tai Tarian Ltd

Scale: Noted
Date: Sept 2019
Drawn: SE/SP/MG

Job Title:
Proposed Affordable Housing Development,
Melyn Close, Neath, SA11 2DH

Drawing Title:
PLANNING DRAWINGS -
Site Sections / Street Elevations

R481_P-05B