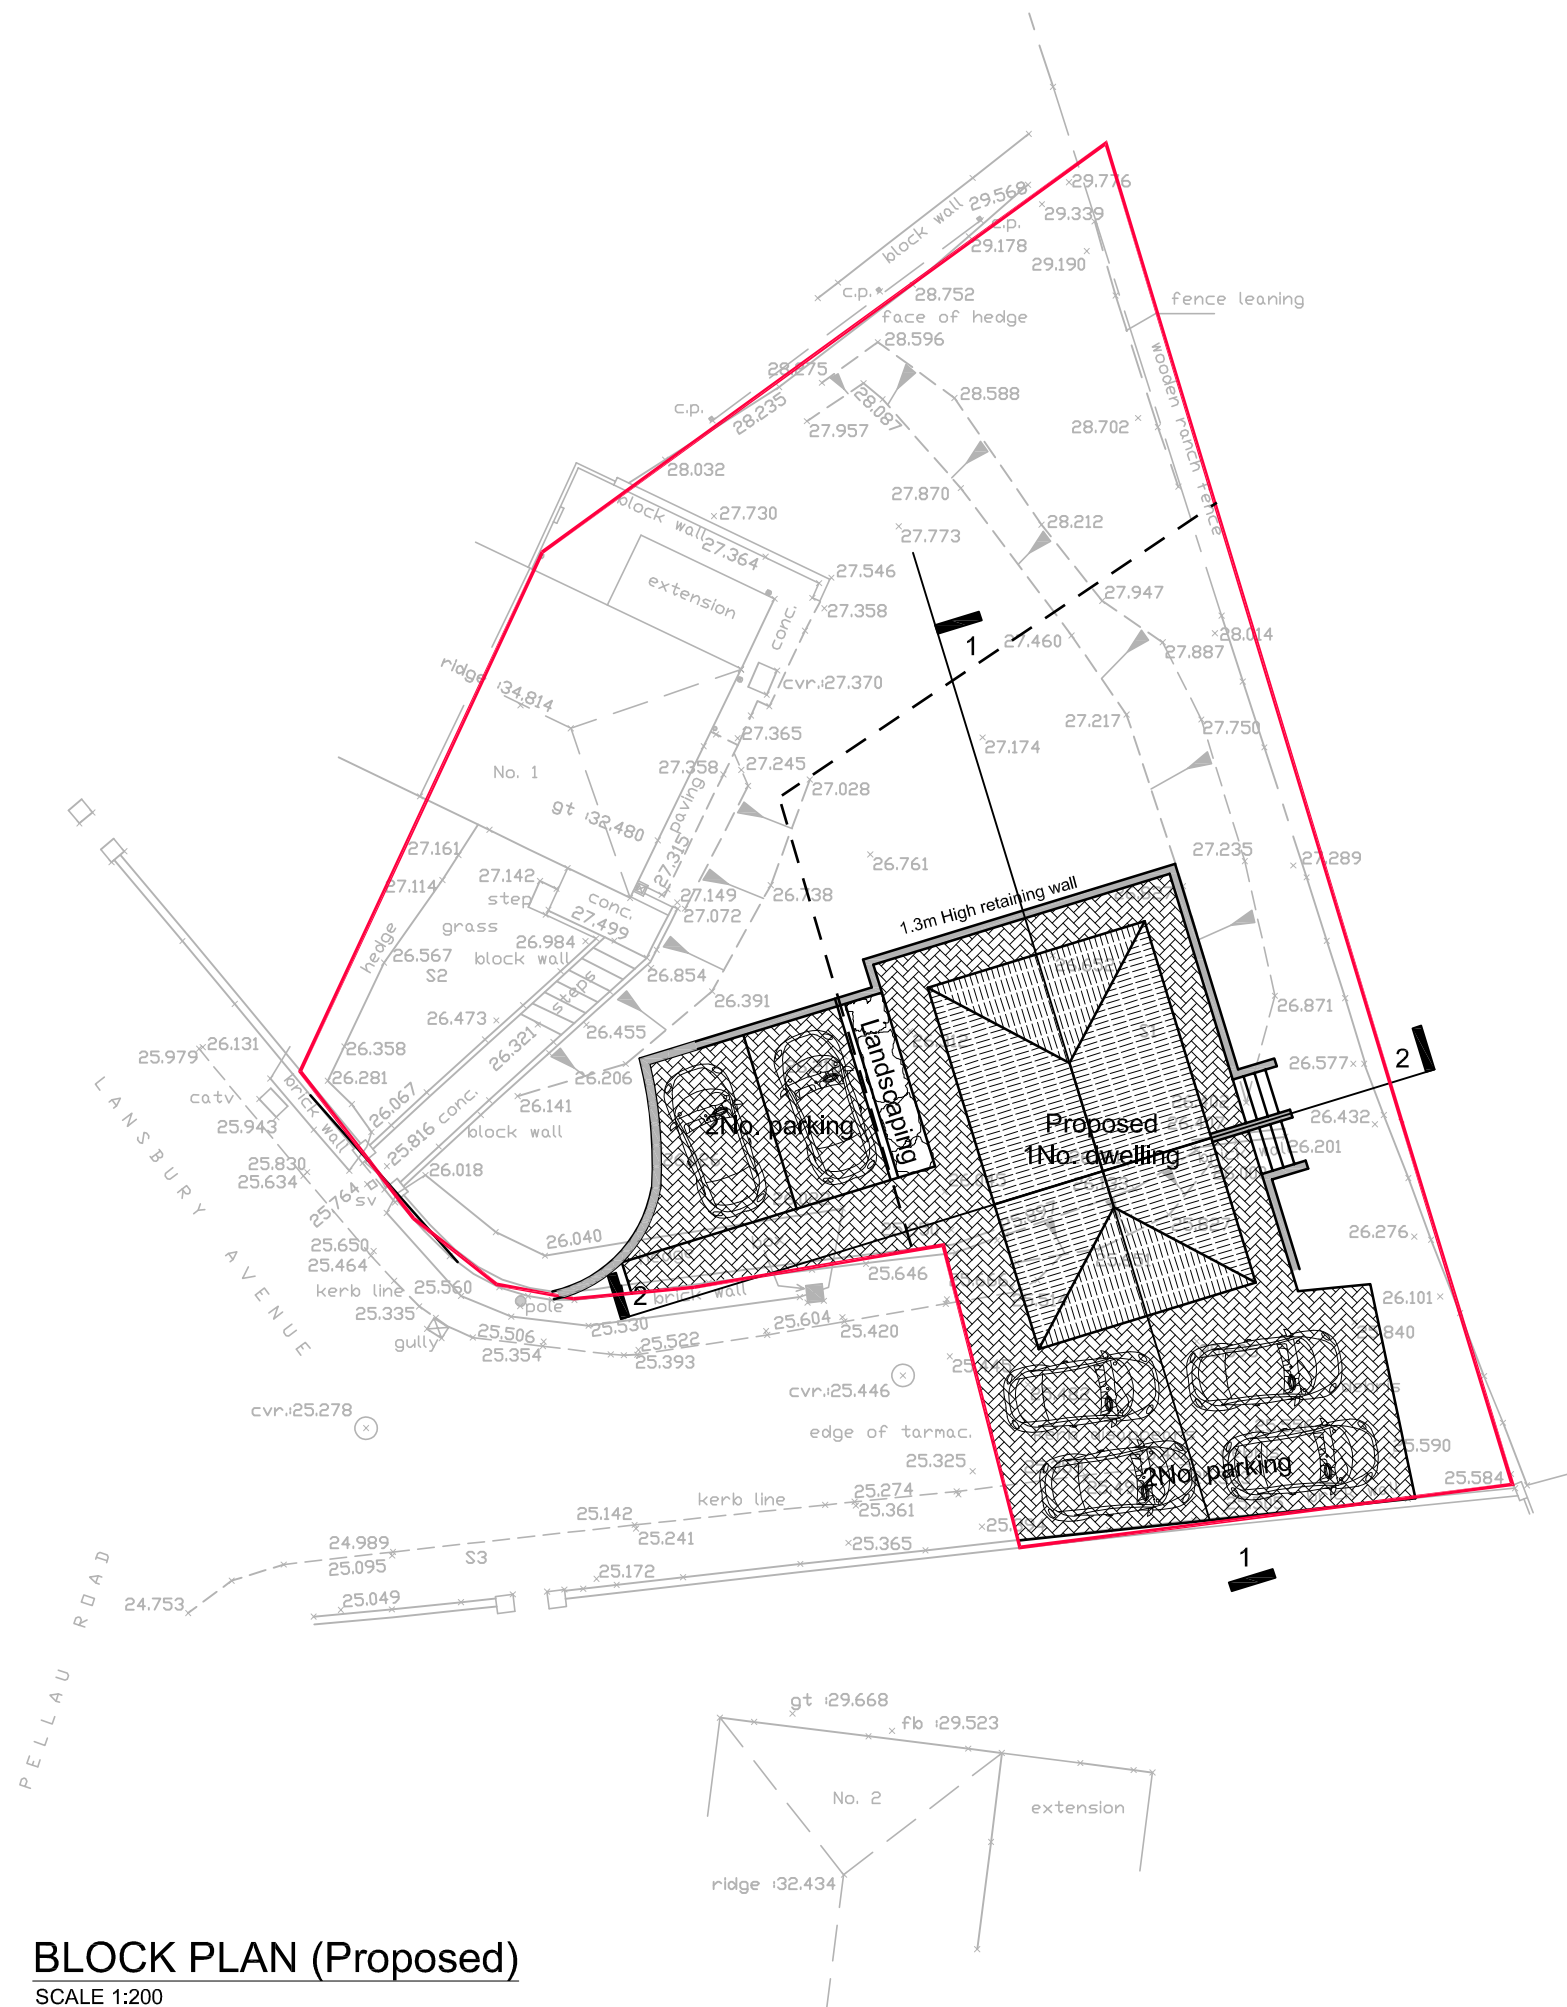


Scale Parameters		
	Min	Max
Height	7.5m	8m
Width	9m	10m
Depth	5.5m	6m

BLOCK PLAN (Proposed)
SCALE 1:200

Proposed property at
1 Landsbury Avenue,
Port Talbot SA13 2LE

434-003 rev B
Outline plans

Planning May '19 As shown JM