



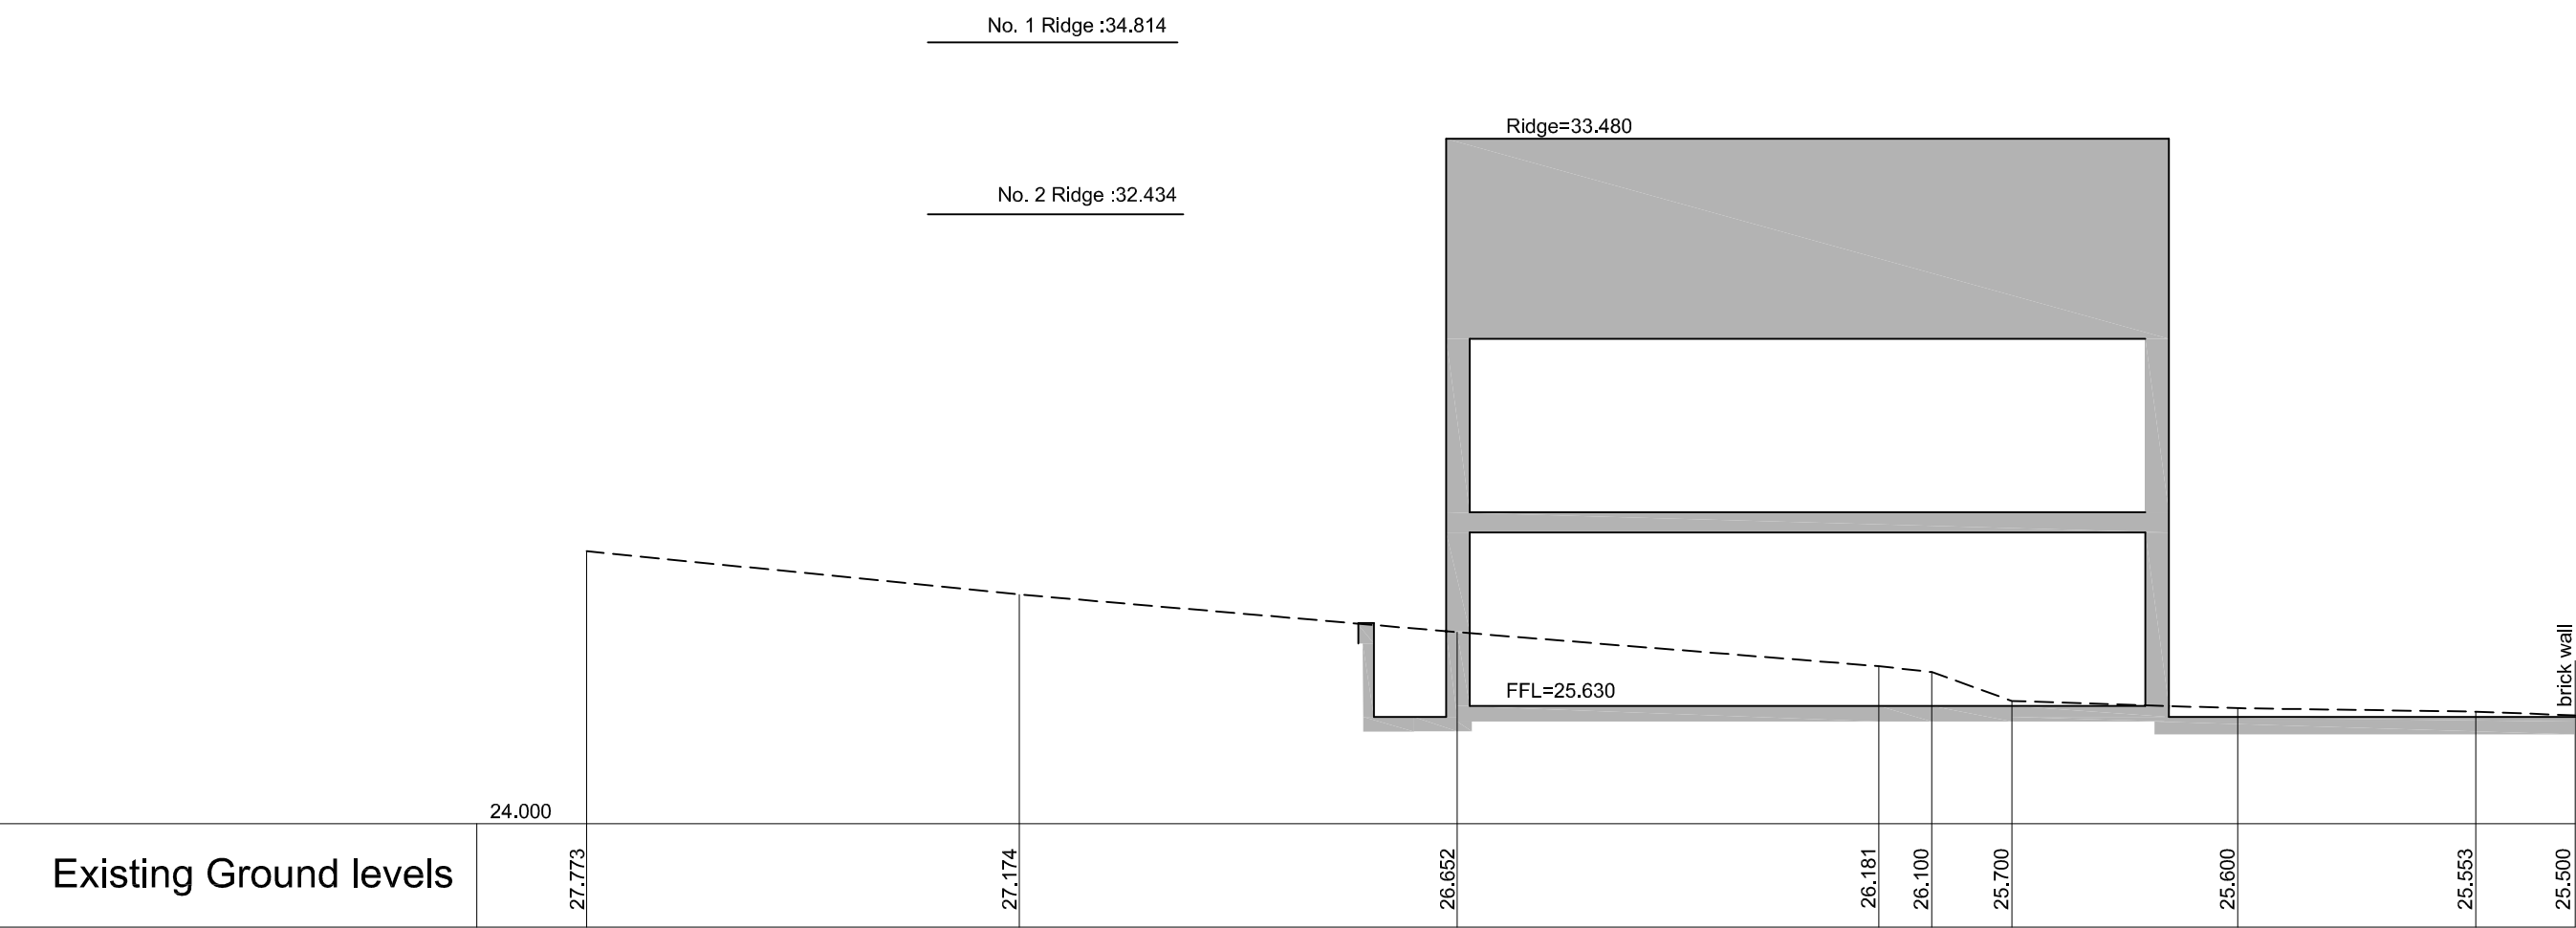

SECTION 1-1
SCALE 1:100

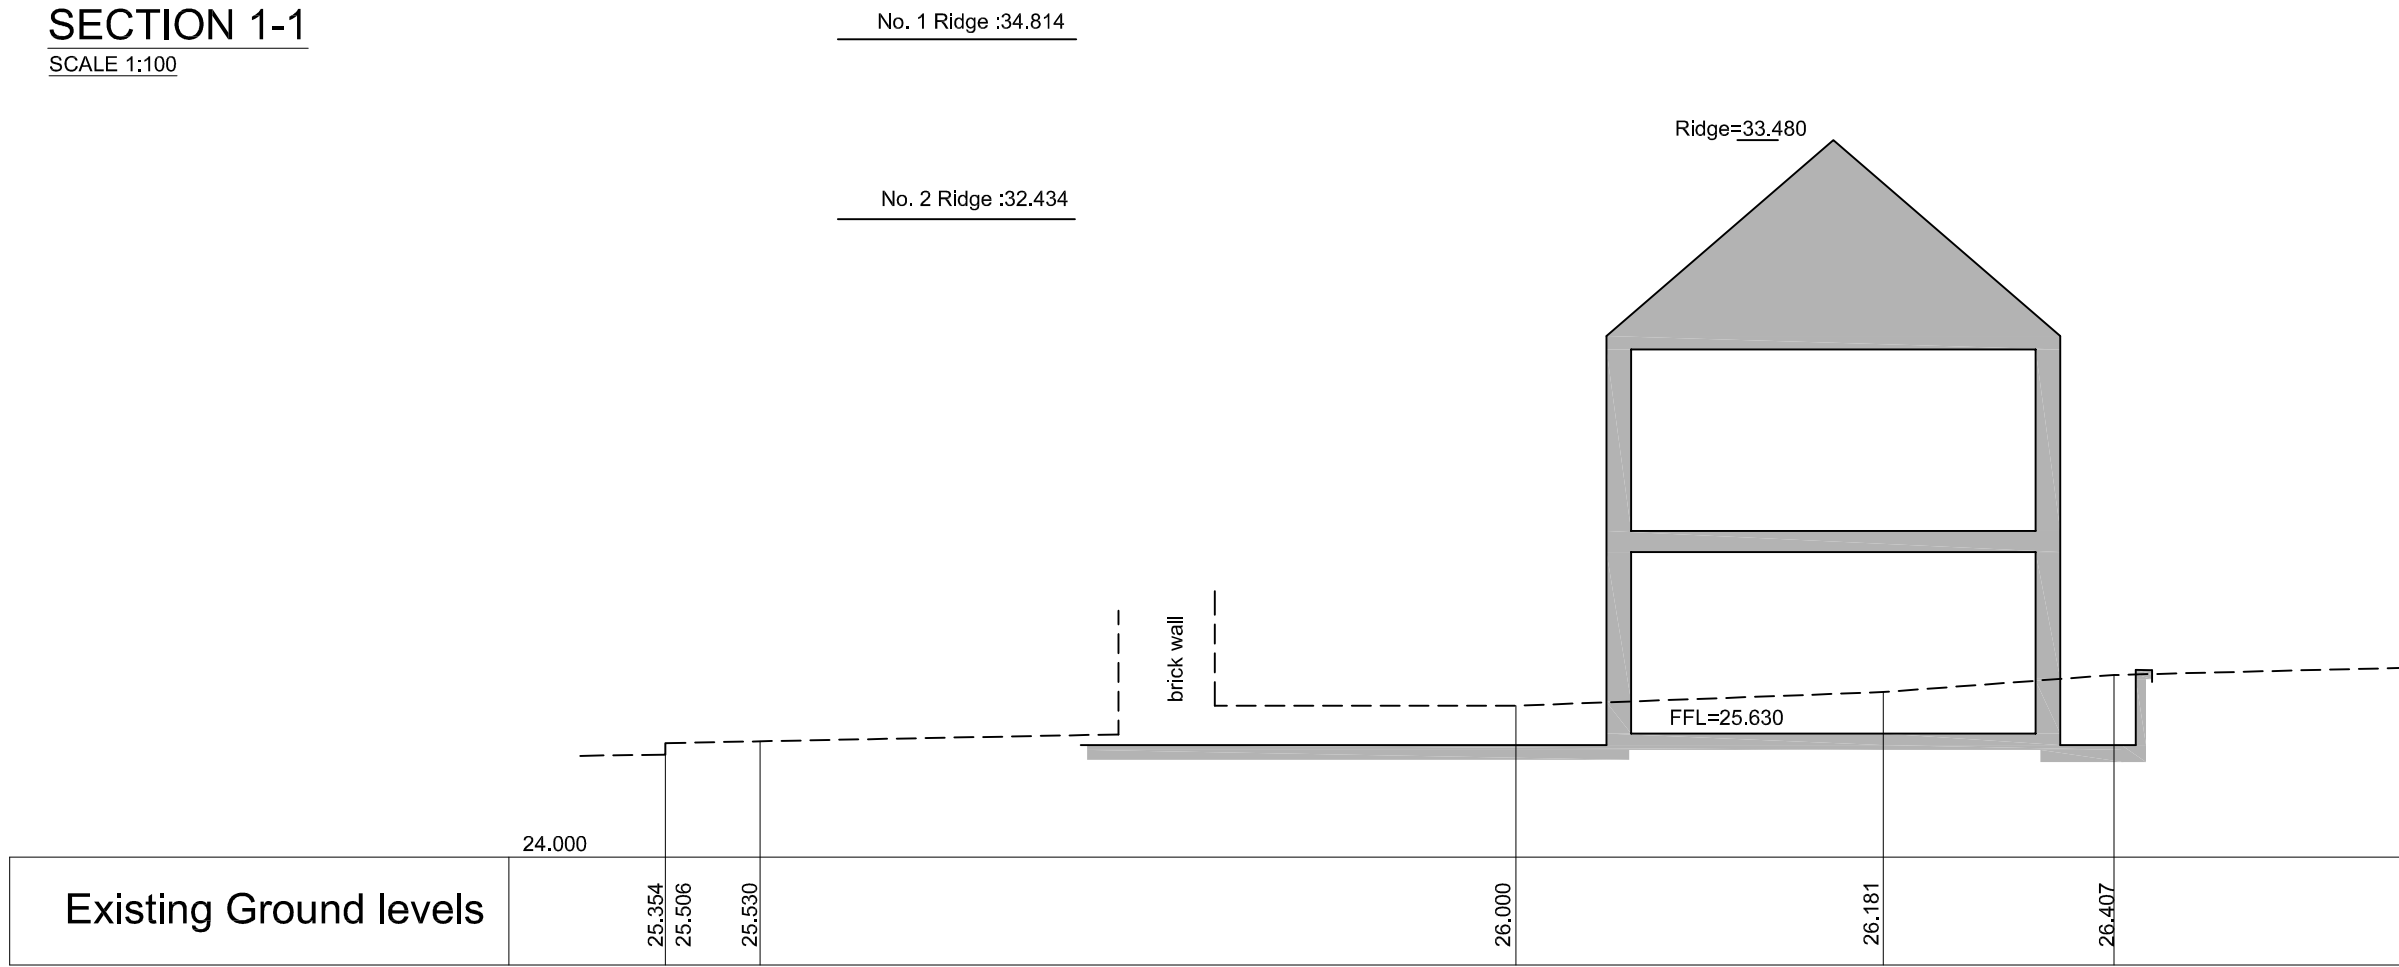

SECTION 2-2
SCALE 1:100

Proposed property at
1 Landsbury Avenue,
Port Talbot SA13 2LE

434-004 rev A
Outline plans

Planning May '19 As shown JM