


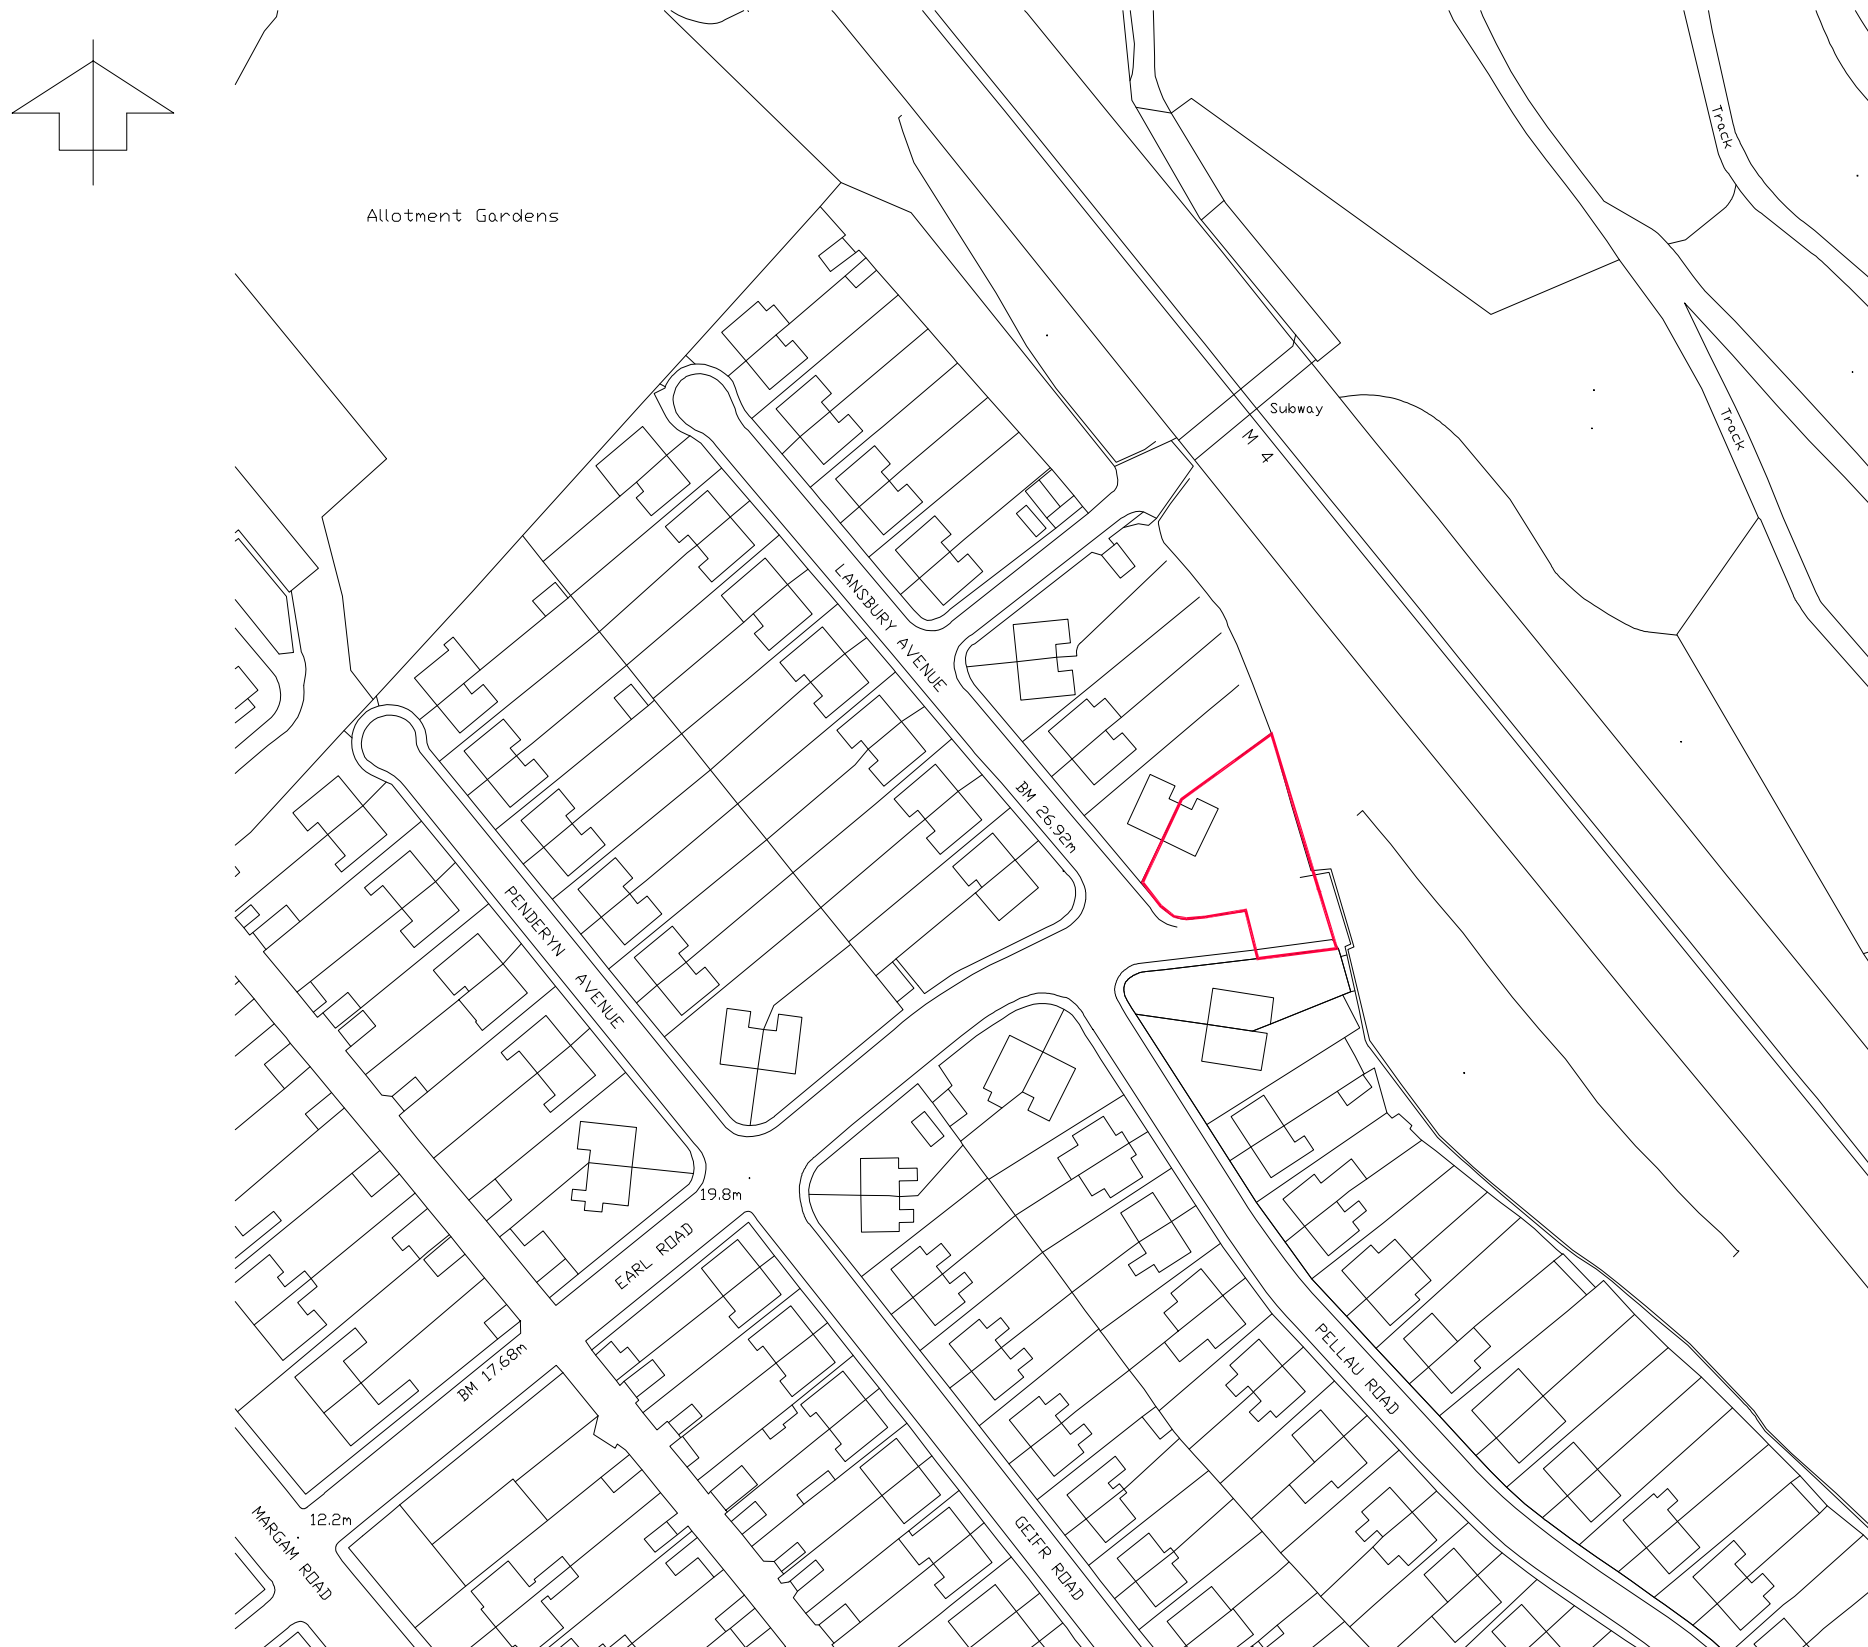

LOCATION PLAN
SCALE 1:1250

Proposed property at 1 Lansbury Avenue, Port Talbot SA13 2LE
434-001 rev A Outline plans
Planning May '19 As shown JM