




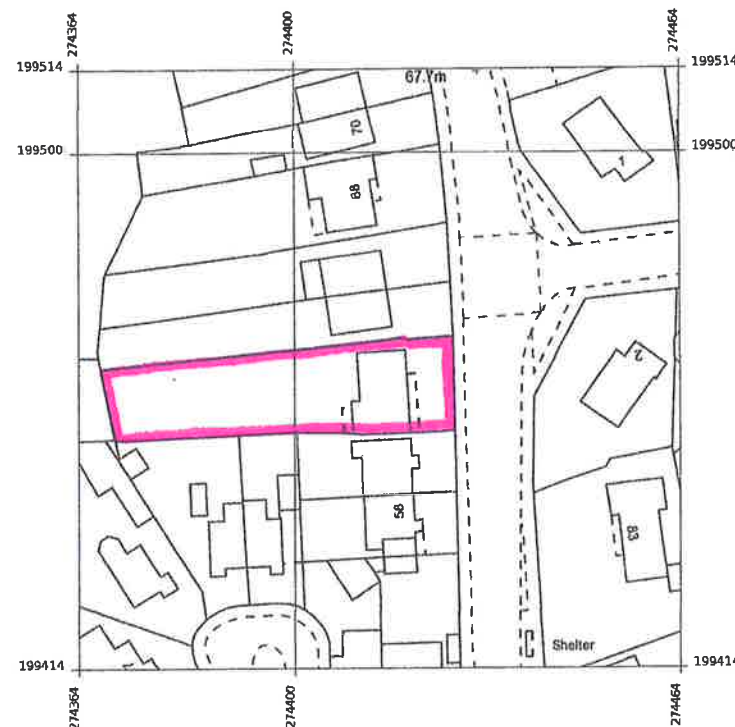

LOCATION PLAN

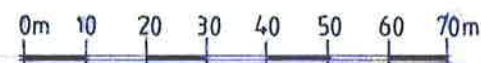

Scale 1:1250

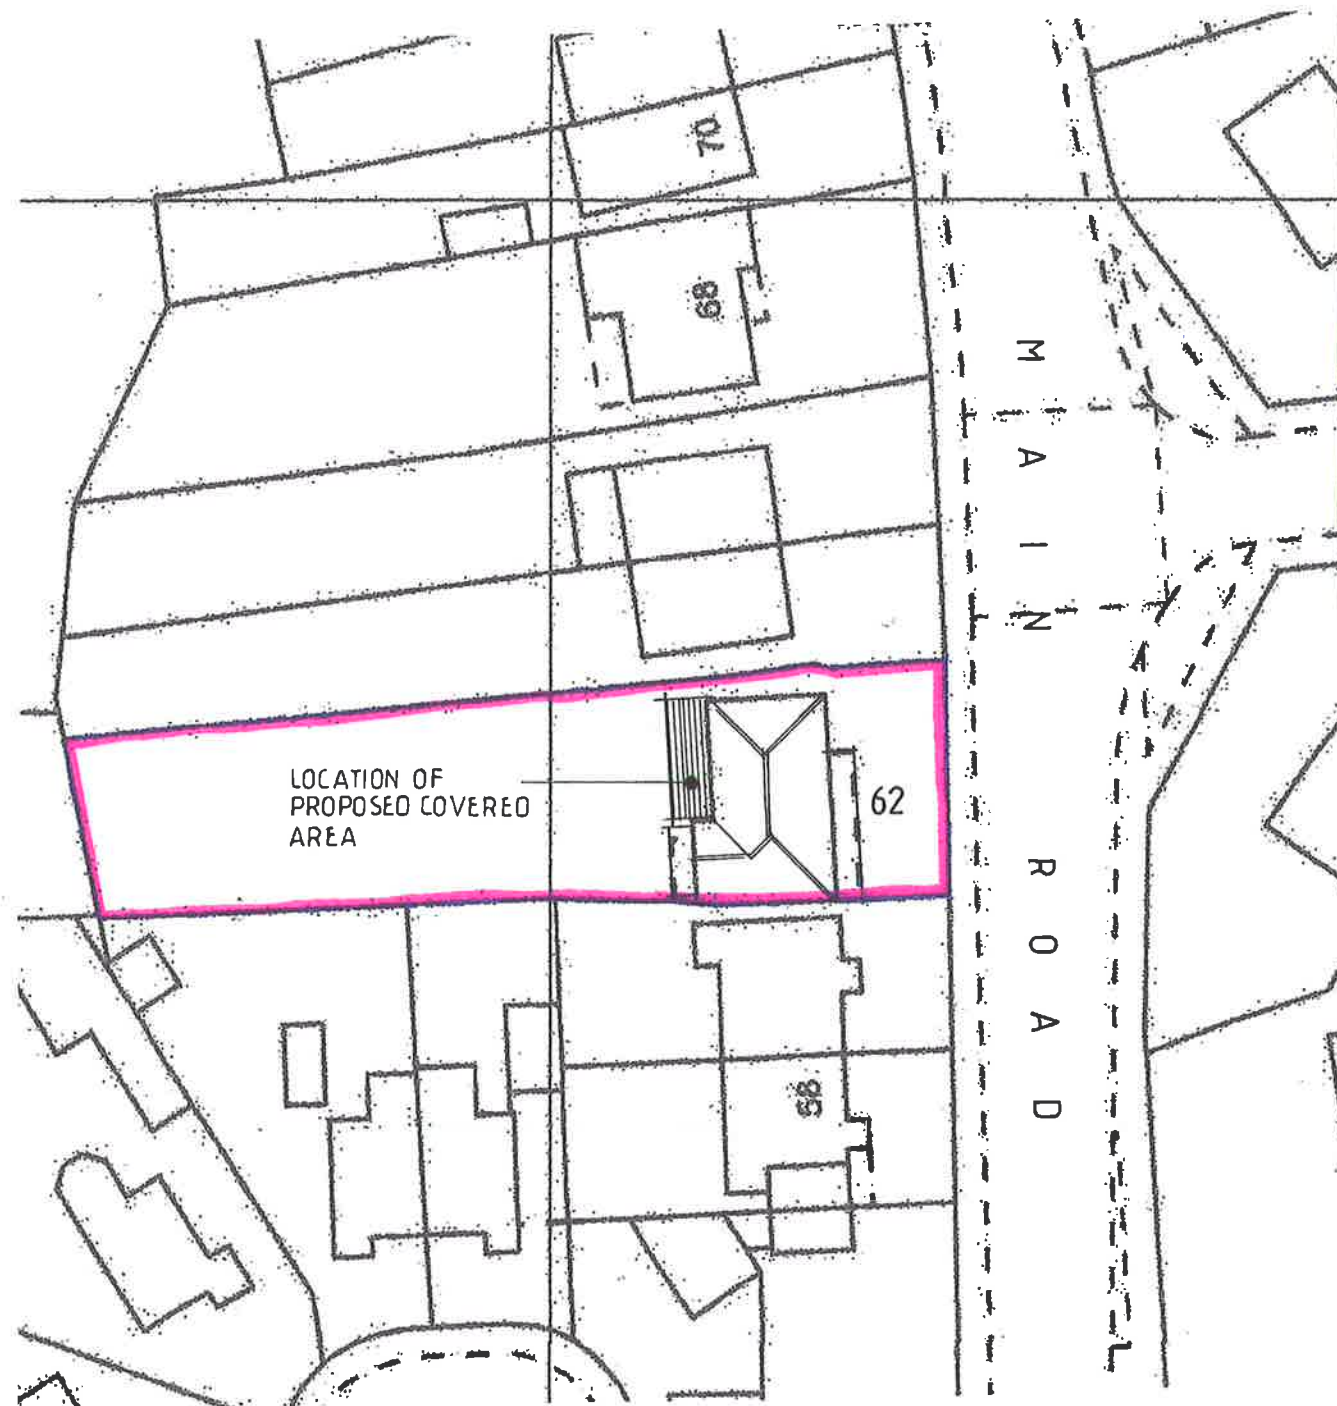

BLOCK PLAN



Scale 1:500

mjs designs (cymru) ltd
architectural design-project management
01639 643392 07530 134442

NOTES:

REPRODUCED UNDER LICENCE 100052435

All dimensions must be checked on site and
not scaled from this drawing.

Client

Mr Eamonn Davies

Job Title

62, Main Rd. Bryncoch, SA107TL

Scale

As Noted@ A3

Drawn by

Date 11.2019

Drawing Title

LOCATION/BLOCK PLANS

Drg No.

192018.LBP

Rev