


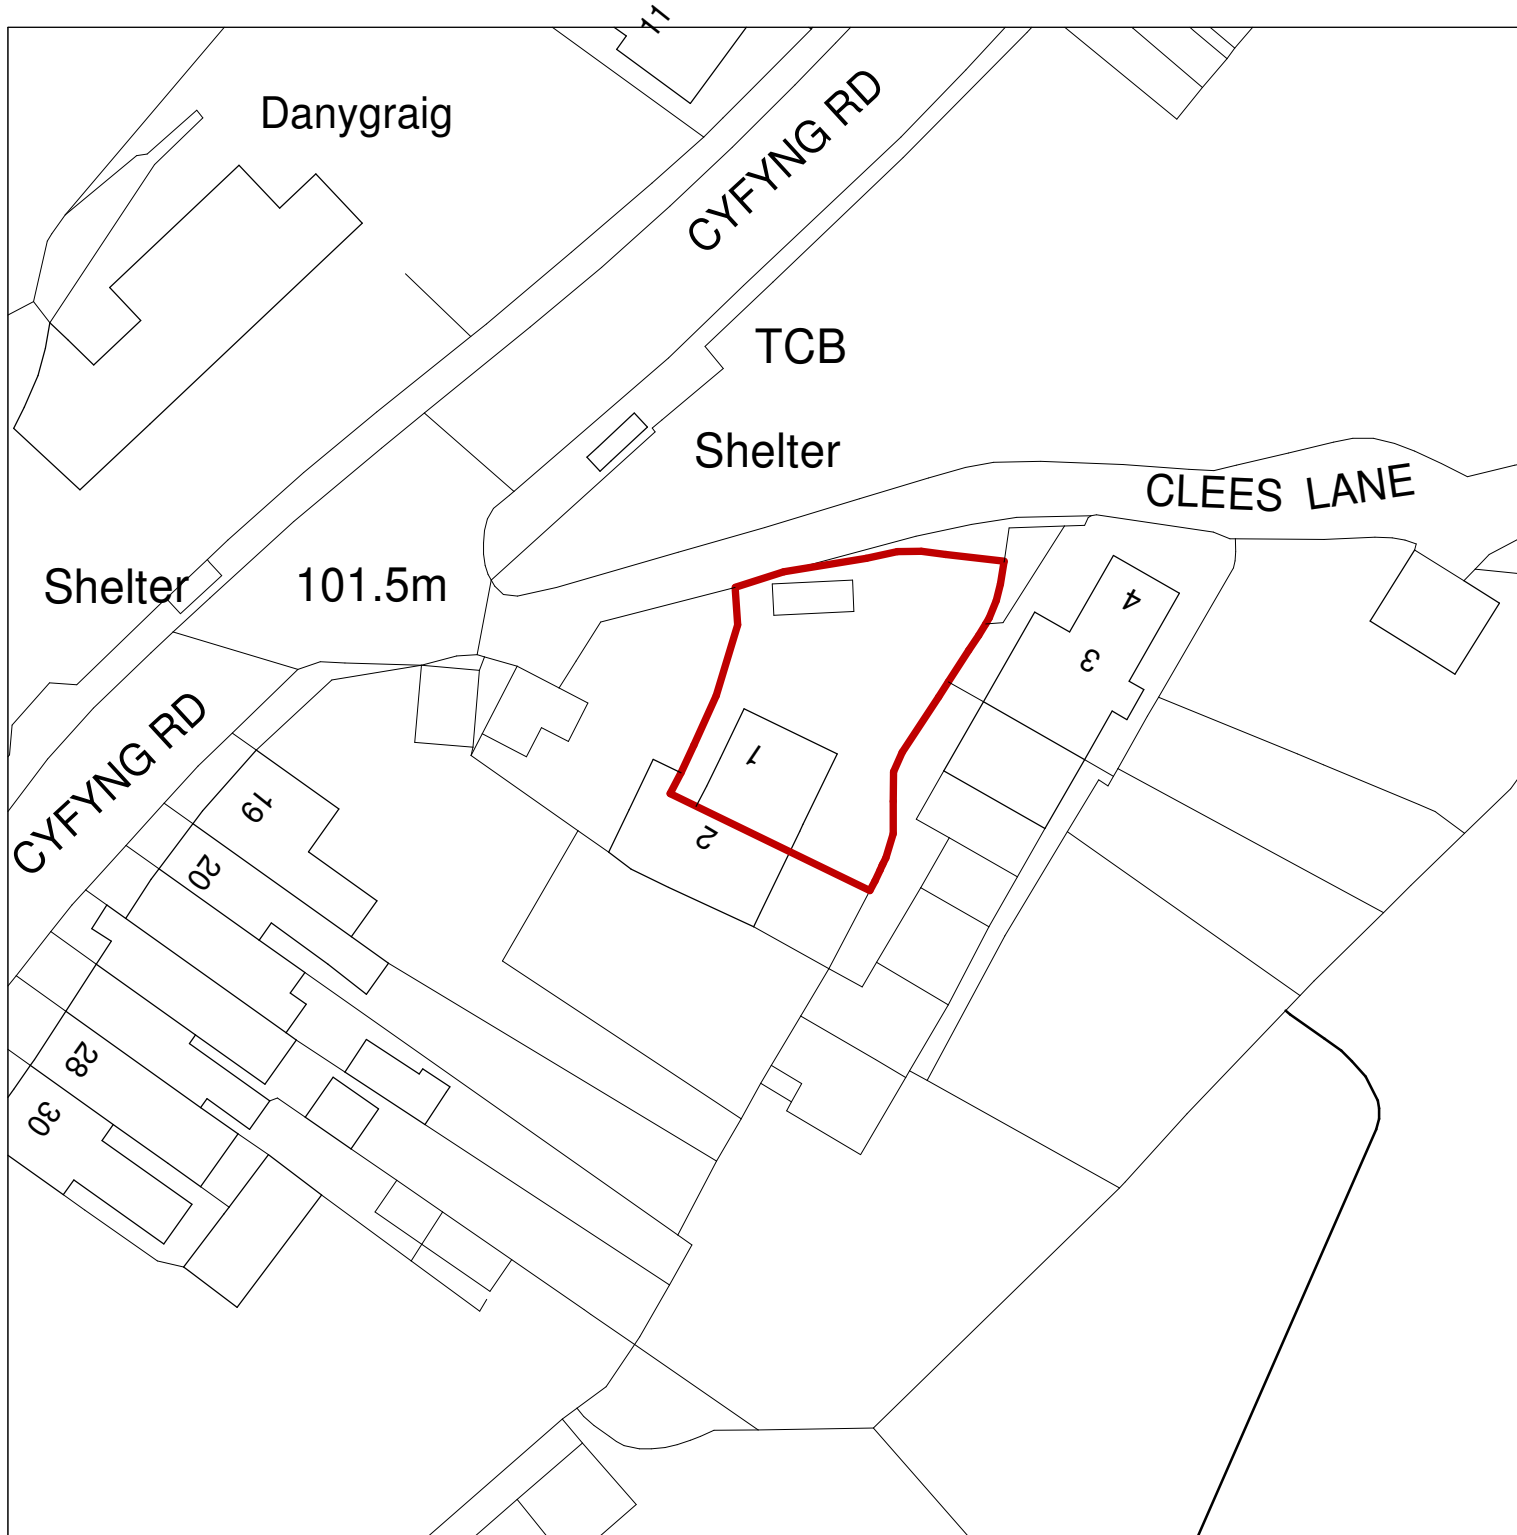

©Crown Copyright and database rights 2019 OS Licence no. 100051661



Stephen Waldron Architects Ltd

07584 056 714: 01685 647 616 enquiries@stephenwaldronarchitects.com: www.stephenwaldronarchitects.com

client	Mr & Mrs Chesterman				project	1 Clees Lane, Ystalafera, SA9 2BX			
title	Site location plan				drawing no.	scale	1,500	date	signed
					1912.SLP	@ A4		1.11.19	SNBW