
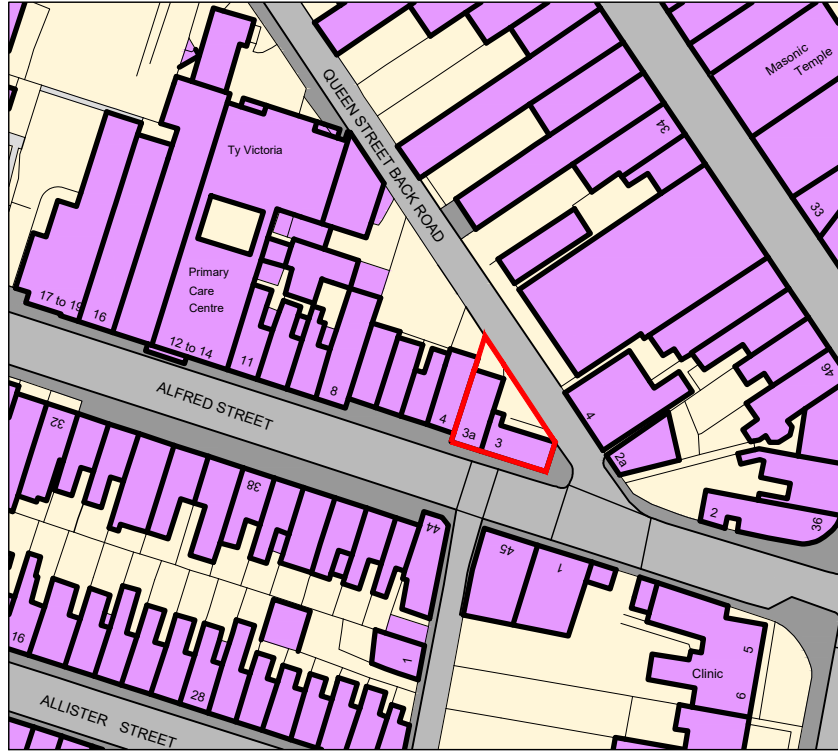


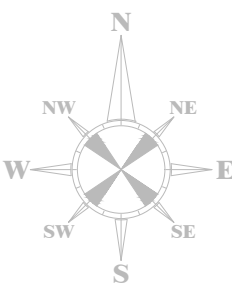

Notes	REVISIONS Rev Comment By Date	Client: Joseph Alba				
Ordnance Survey, (c) Crown Copyright 2019. All rights reserved. Licence number 100022432 	THIS DRAWING IS THE COPYRIGHT OF DARKIN ARCHITECTS AND MAY NOT BE COPIED, ALTERED OR REPRODUCED IN ANY FORM OR PASSED TO A THIRD PARTY WITHOUT THEIR CONSENT. DIMENSIONS MUST BE CHECKED AND VERIFIED ON SITE AND ANY DISCREPANCIES SHOULD BE REPORTED TO THE ARCHITECT. THIS DRAWING MUST NOT BE SCALED AND SHOULD BE READ IN CONJUNCTION WITH ALL OTHER CONSULTANT'S DRAWINGS. IF IN DOUBT ASK FOR CONFIRMATION.	Project Title: Commercial Refurb				A4
		Project Address 1: 3 Alfred Street, Neath				Checked by DLD
		Project Address 2: SA11 1EF				Approved by DLD
		Drawing Title: Site Location Plan				
		Date: 08.11.2019 Scale: 1:1250 Drawn By: SJC Ref: RC191 Drawing No: 001 Rev: -				
		143 Clifton Street, Cardiff, CF24 1LZ 16 Queen Victoria Road, Llanelli, SA15 2TL 02921 197 196 01554 778 730 info@darkinarchitects.com © Copyright Darkin Architects 2019 RIBA  Chartered Practice				
						