


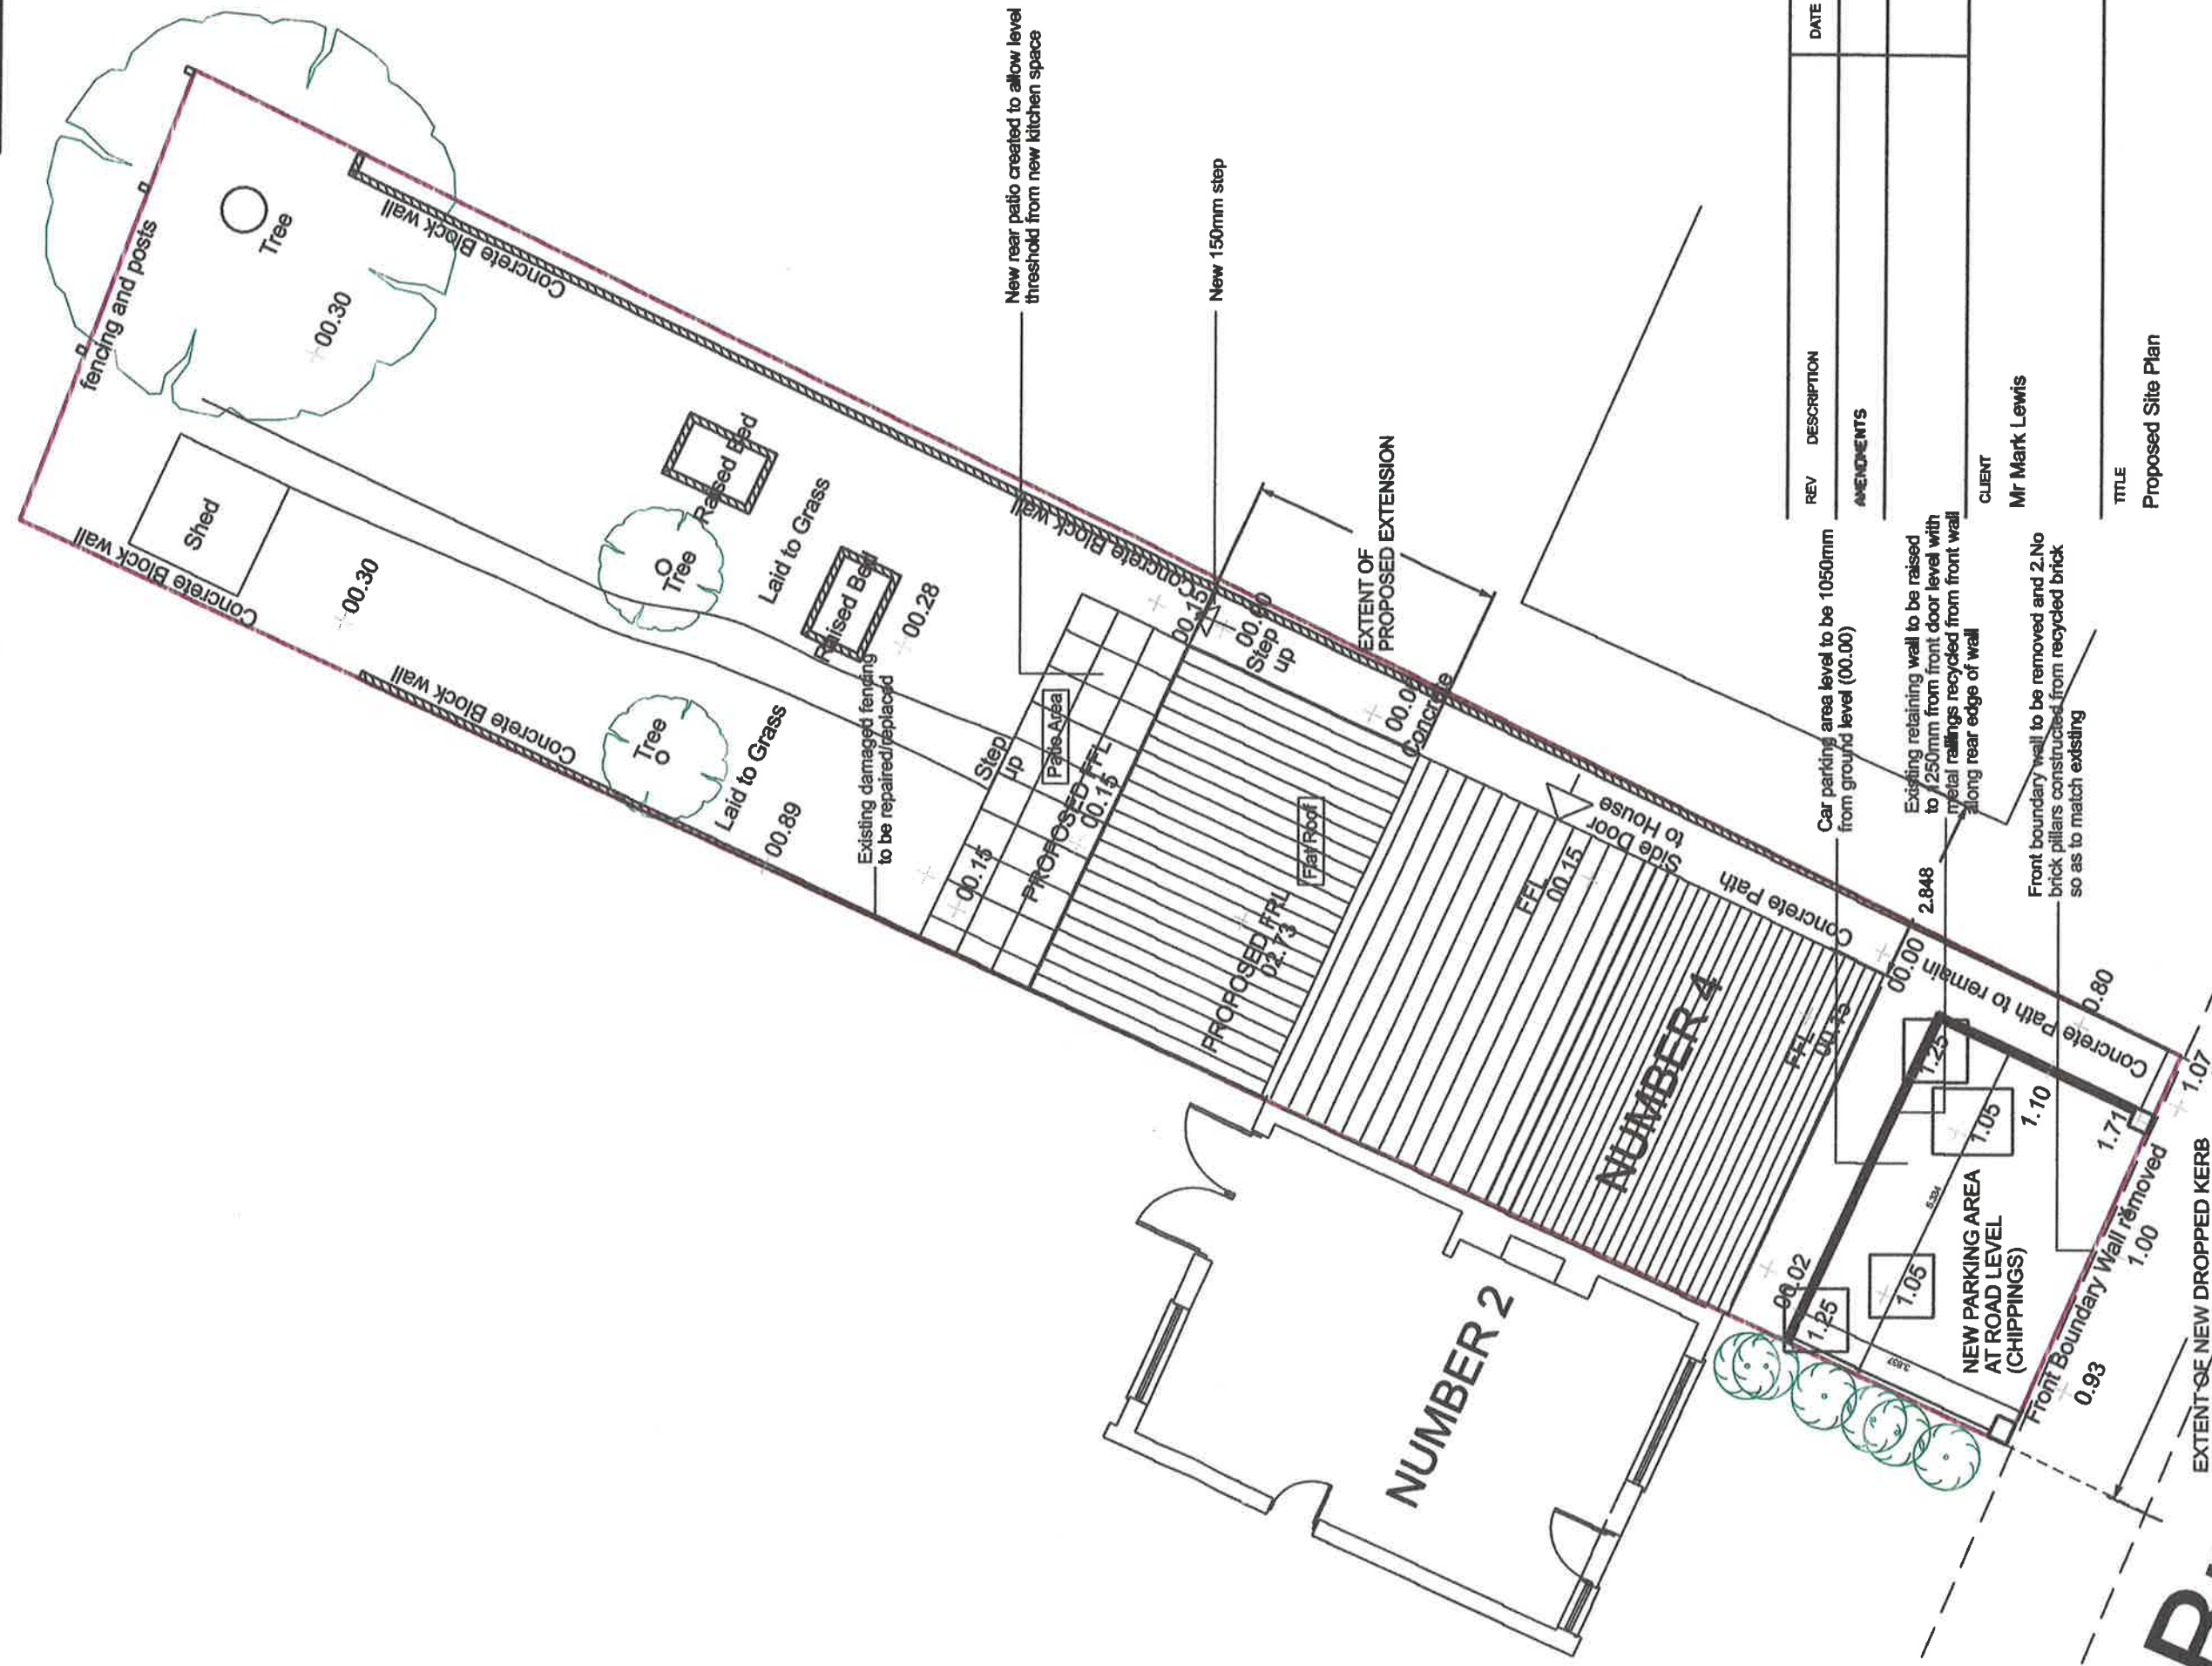

AMENDMENTS	
------------	--

TITLE
Proposed Site Plan

SCHEME

201902 / SLP / 02 PR

Brynhyfryd