



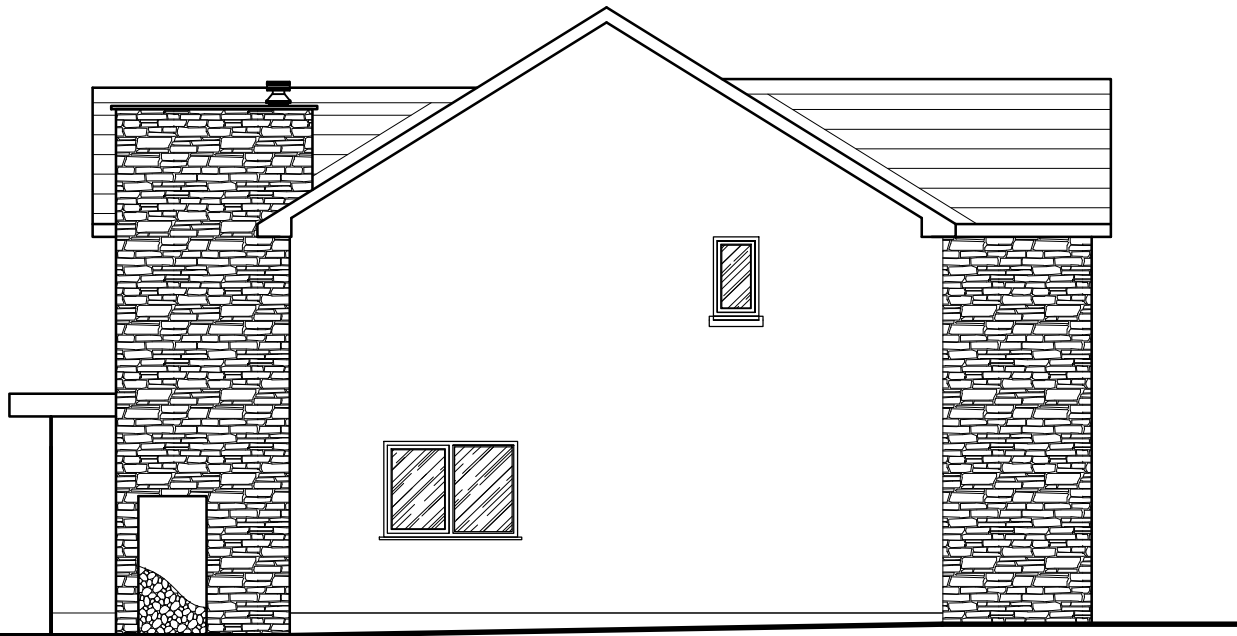

Side




Front

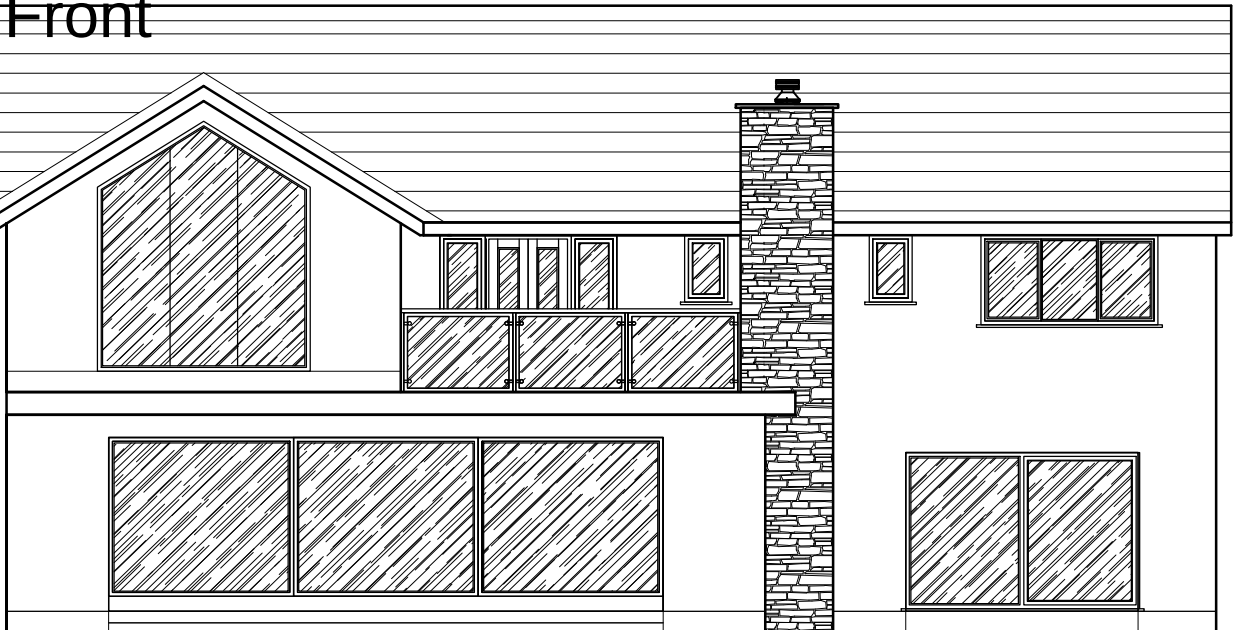

Side

Location Plan 1:1250

Rear

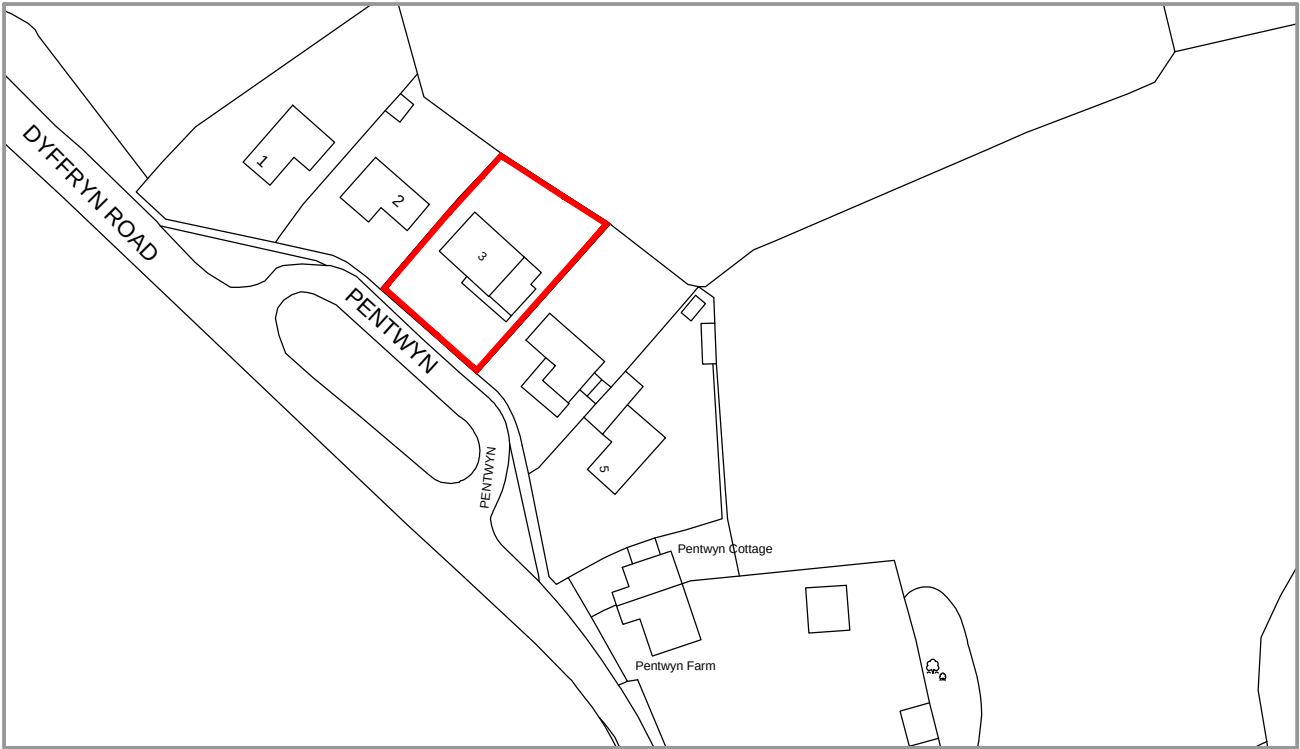

General Notes

This drawing may not be used for any purpose other than by the owner. The unauthorised reproduction or conveyance of any information contained herein without prior written permission is not permitted.

All works of alteration and demolition to include for making good to areas disturbed.

All levels, dimensions etc to be checked on site prior to tender and order.

Contractor to comply with and manage all necessary H&S, CDM 2015 requirements.

Appropriate Targeted R&D surveys to be carried out commencement.

Prior to commencement Contractor to liaise with all statutory undertakers to confirm location of existing services

No.	Revision/Issue	Date

Project Name

3 Pentwyn
Dyffryn Road
Bryncoch
Neath

Drawing title

Proposed Elevations
(Amended)

Location Plan

Project ref G-18	Sheet 02A
Date November 2019	
Scale 1:100/1:1250	Sheet size A3