


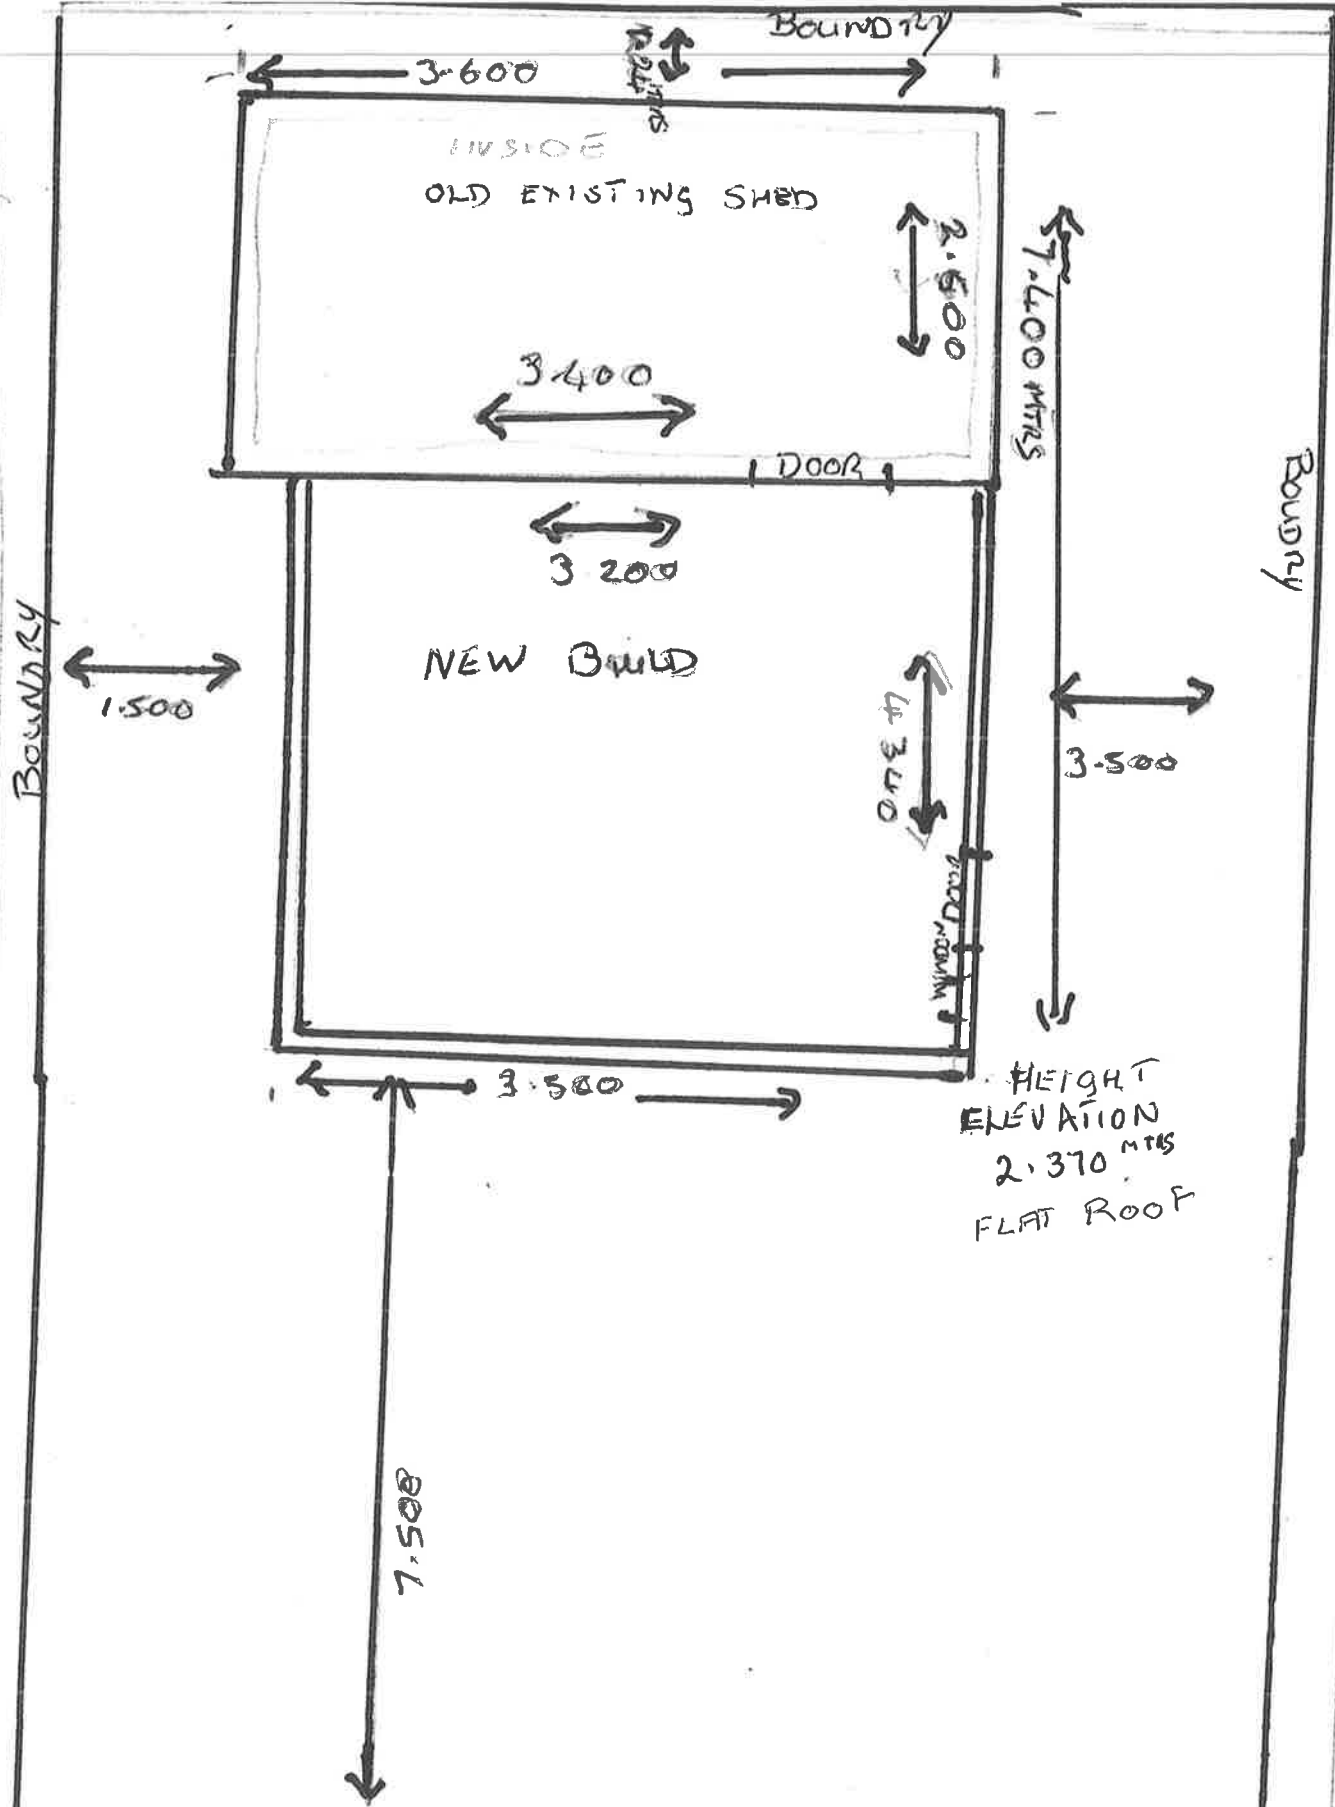

BREEZE BLOCK

FOOTING
15" WIDE
1" DEEP
6" CONCR

HEIGHT
ELEVATION
2.370 MTRS
FLAT ROOF

HOUSE
47 SILVER AVE
SANDFIELD'S EST
PORT TALBOT
WEST GLAM
SA12 7RY